



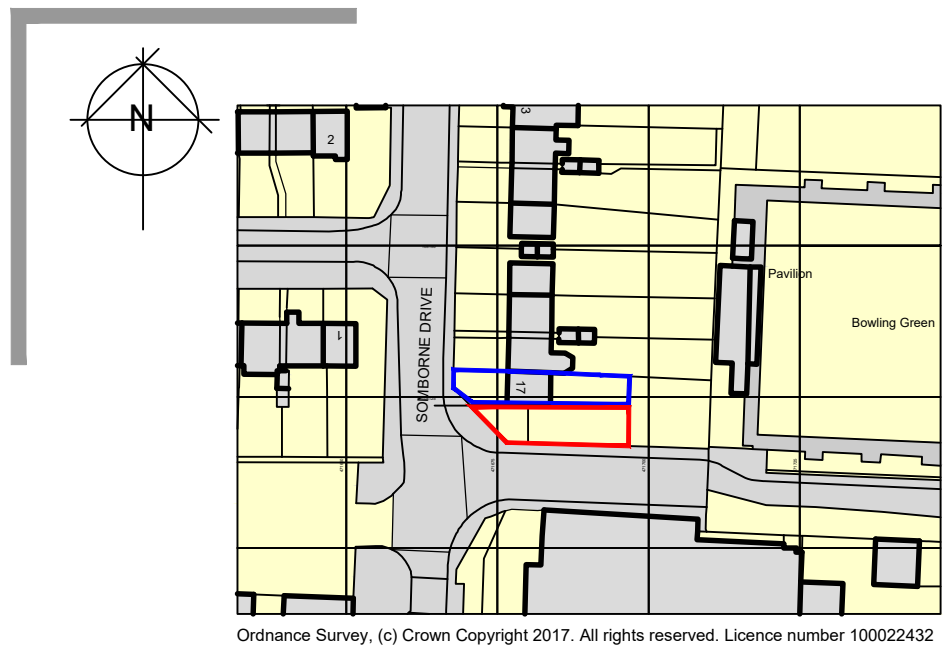


Location Plan
SCALE 1:1250

01

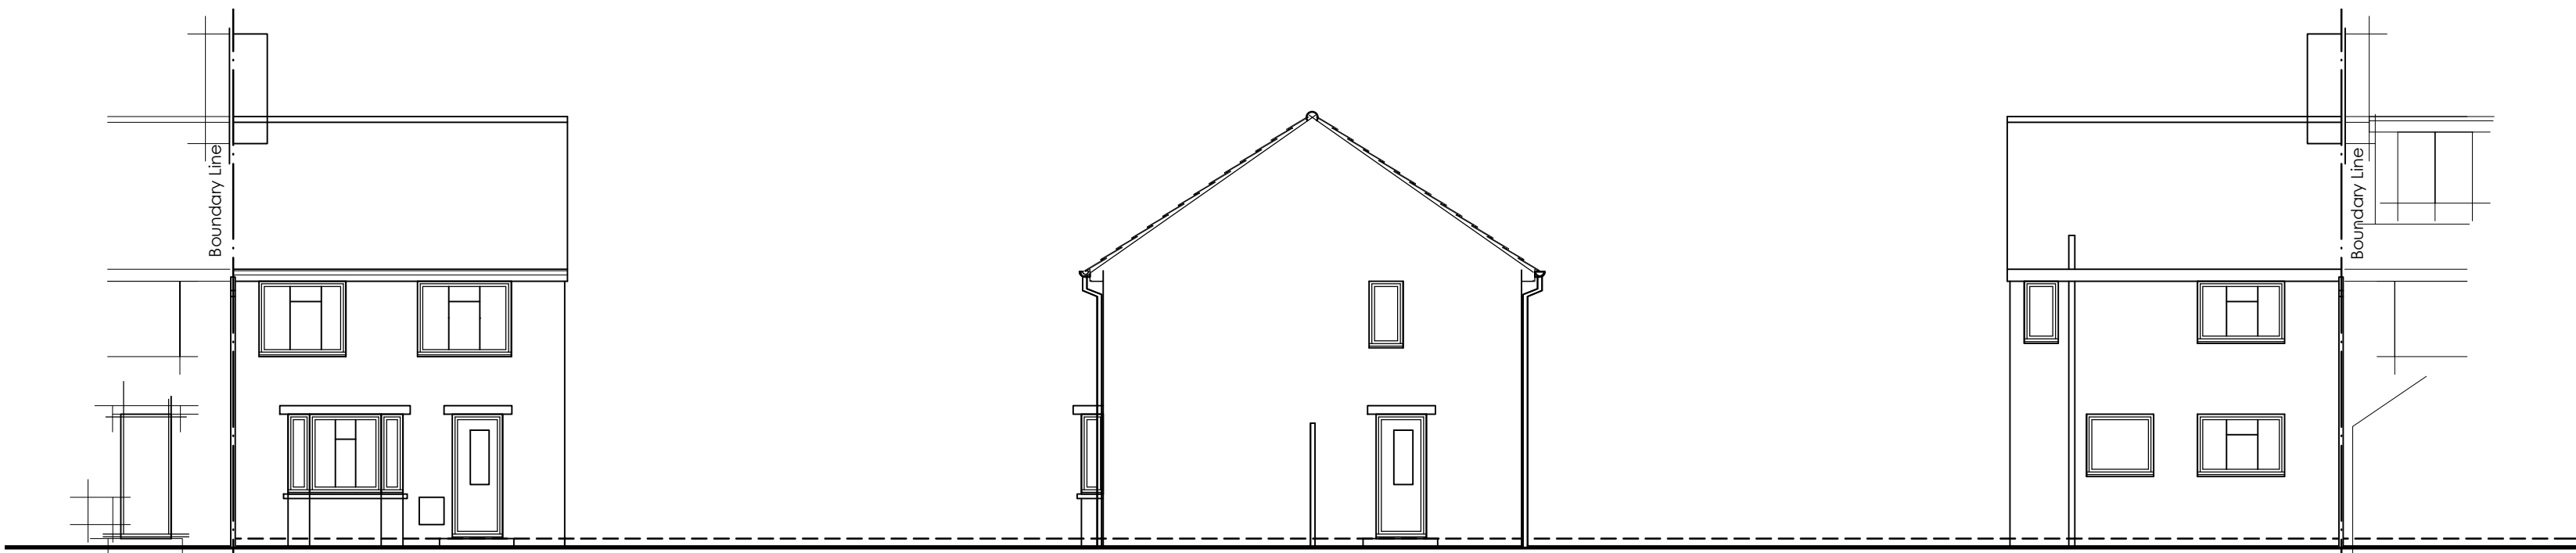


Existing Elevations
SCALE 1:100

02

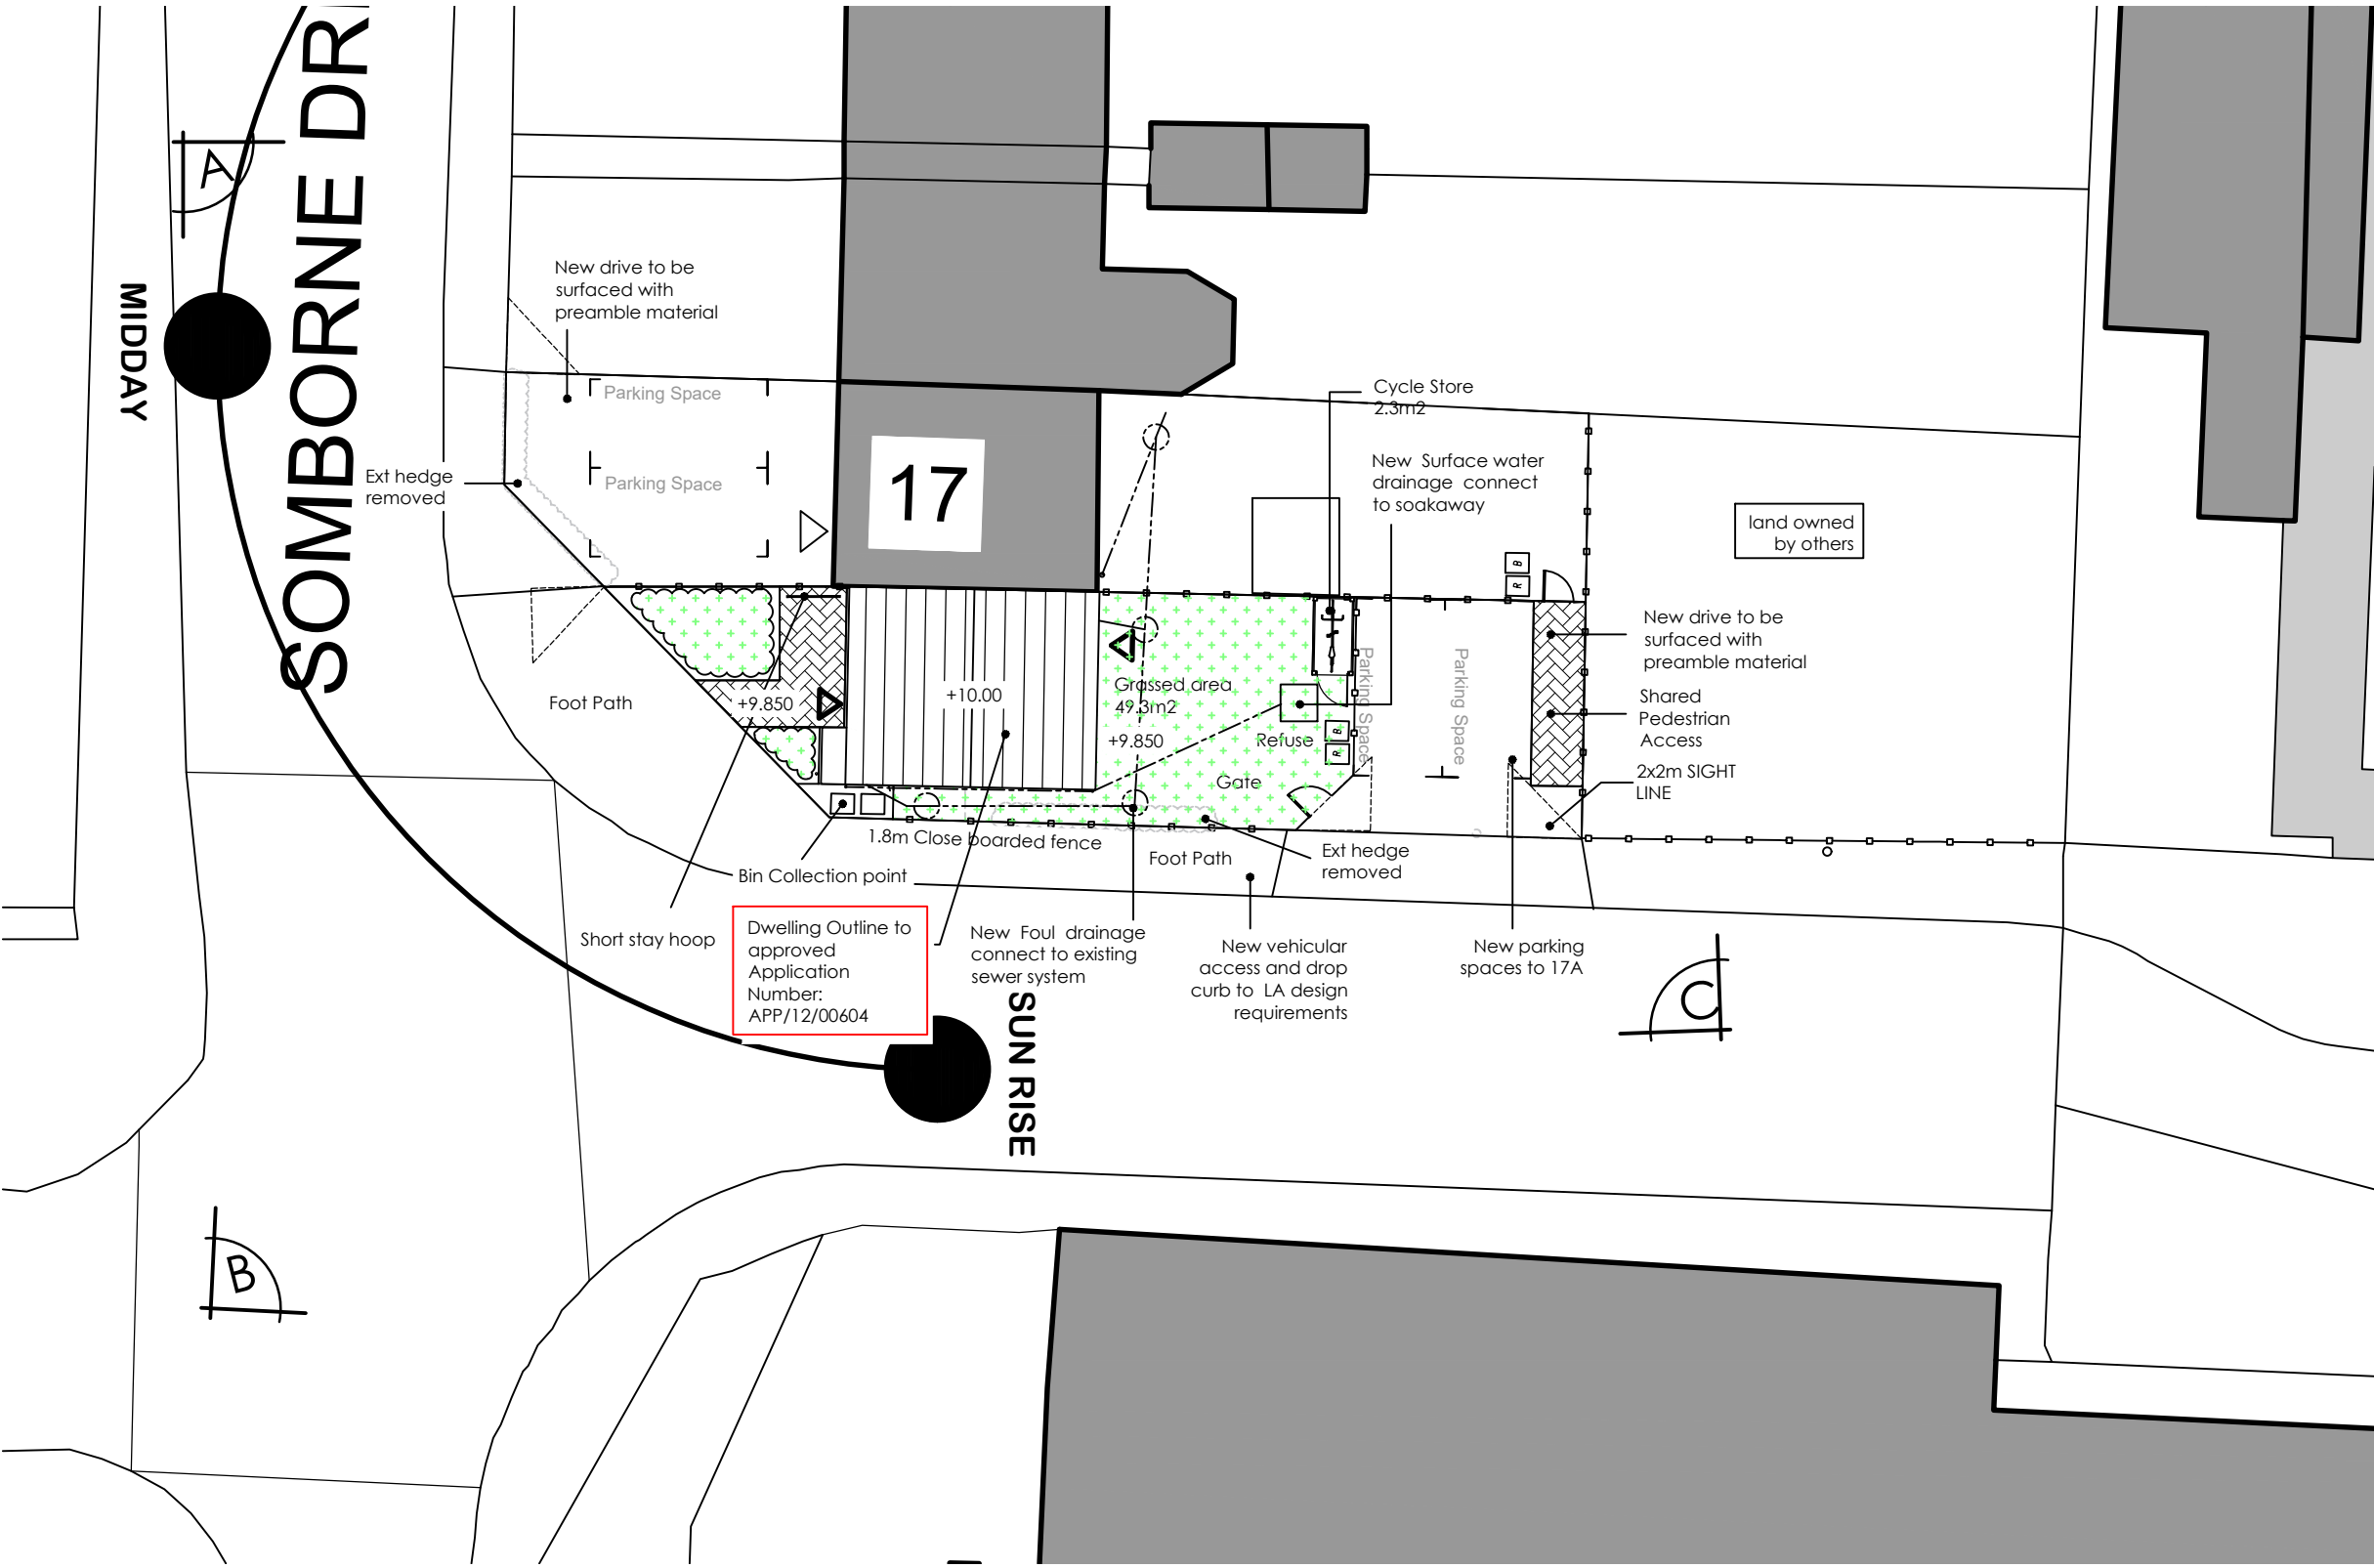

Existing & Proposed Block Plan
SCALE 1:200

04

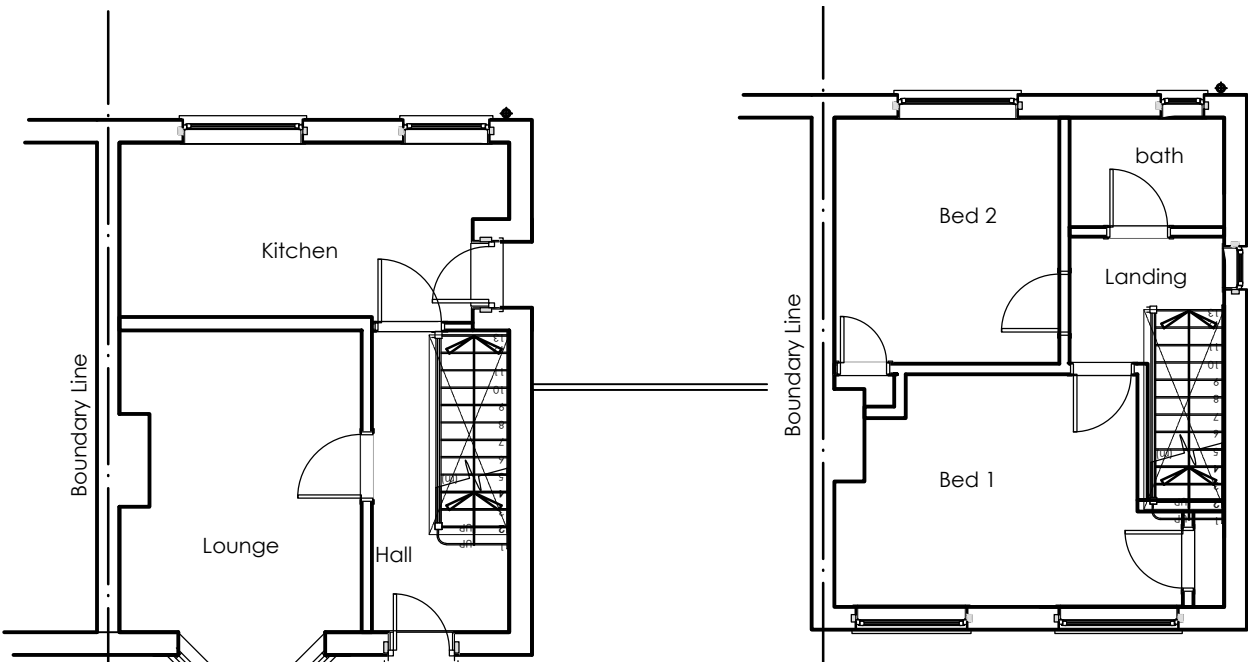

Existing Plans
SCALE 1:100

03

Application Details		
1. Application Site Area (Red):	138.58m2 (0.013hect)	
2. Other Land in Same ownership (Blue):	165.6m2 (0.016hect)	
3. Proposed Dwelling GIA :	59.3m2	
4. Proposed Amenity:	49.3m2	
5. Parking Provision:	2no spaces	
6. Cycle Provision:	1.no Long stay & 1.no Short Stay	
7. Refuse:	2.no 240lt Wheel bins	



View C




View B



View A

Rev:-	Description:-	Date:-	Chkd by:-

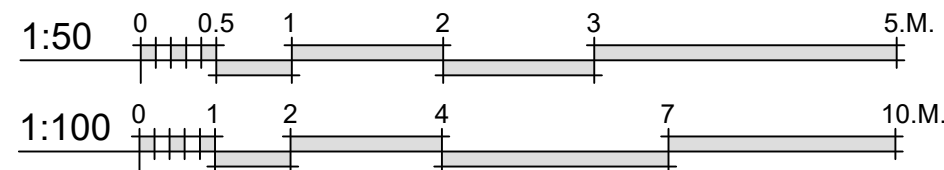

Client:-
Mr T . Rudd
Scale:-
1:200/1250 @A1
Drawn By:-
M@C
Date:-
18-10-16
Job.No:-
1708
Checked By:-
Date:-
Drg.No:-
01.01



Title:-
Residential Development
Existing Plans & Elevations
Project:-
17 Somborne Drive
Havant
Hampshire

MICArchitectural design
Creativity - Imagination - Solutions
Residential Specialist
A 33 Sapphire Ridge Waterlooville Hampshire PO7 8NY
T 02392 98 47 88
M 07787 547 837
E mca.design@yahoo.co.uk
W www.mca-design.co.uk