



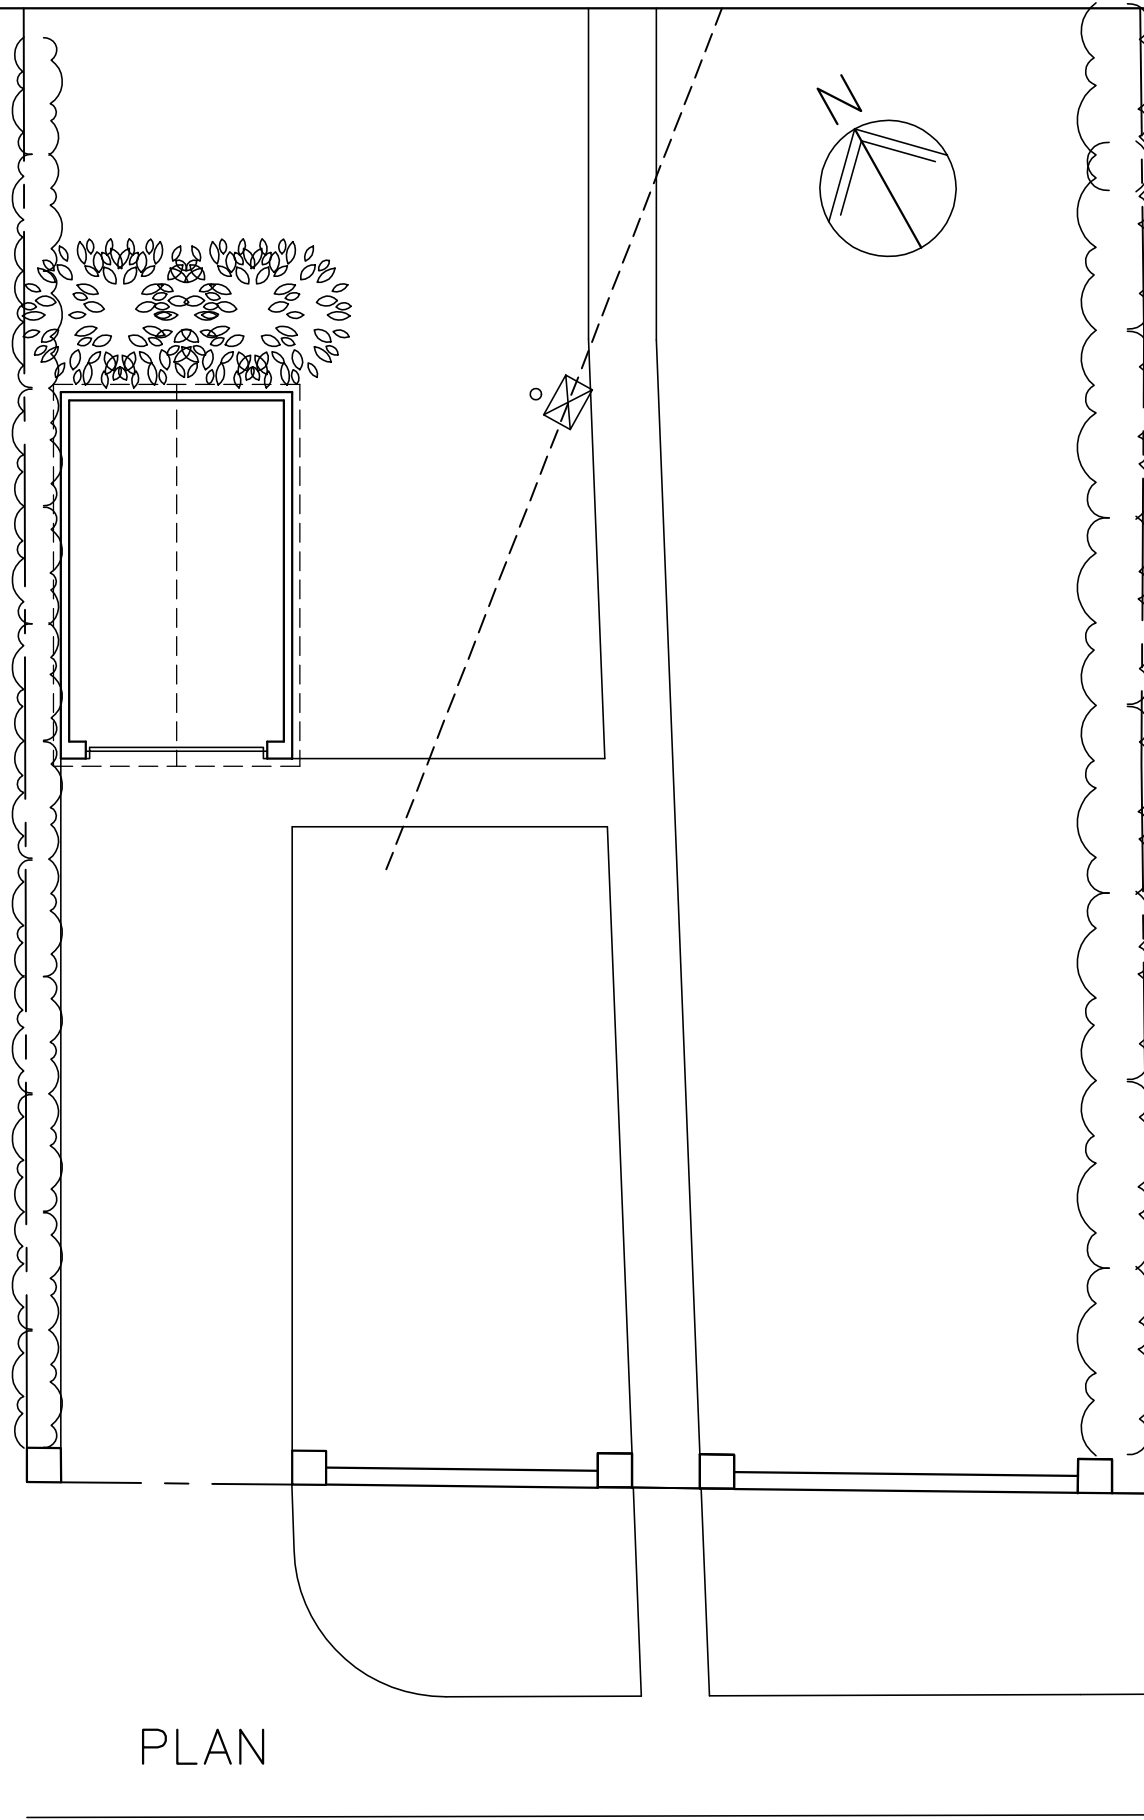

PLAN



SOUTH WEST
ELEVATION

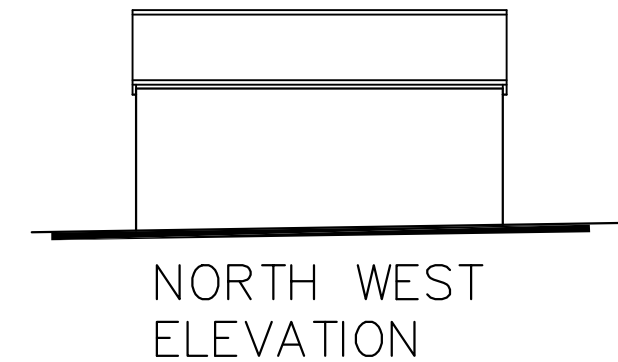

NORTH WEST
ELEVATION



SOUTH EAST
ELEVATION



NORTH EAST
ELEVATION



STREET ELEVATION

25 Park Lane,
Cowplain,
PO8 8AD

EXISTING GARAGE
AND ENTRANCE

Revisions

- A. Amended path. 13/11/17
- B.
- C.
- D.



Scale A3 = 1:100
Drawn SAR/JHL
Date 08/11/17

17107-202^A

metres

10

20

30

40