

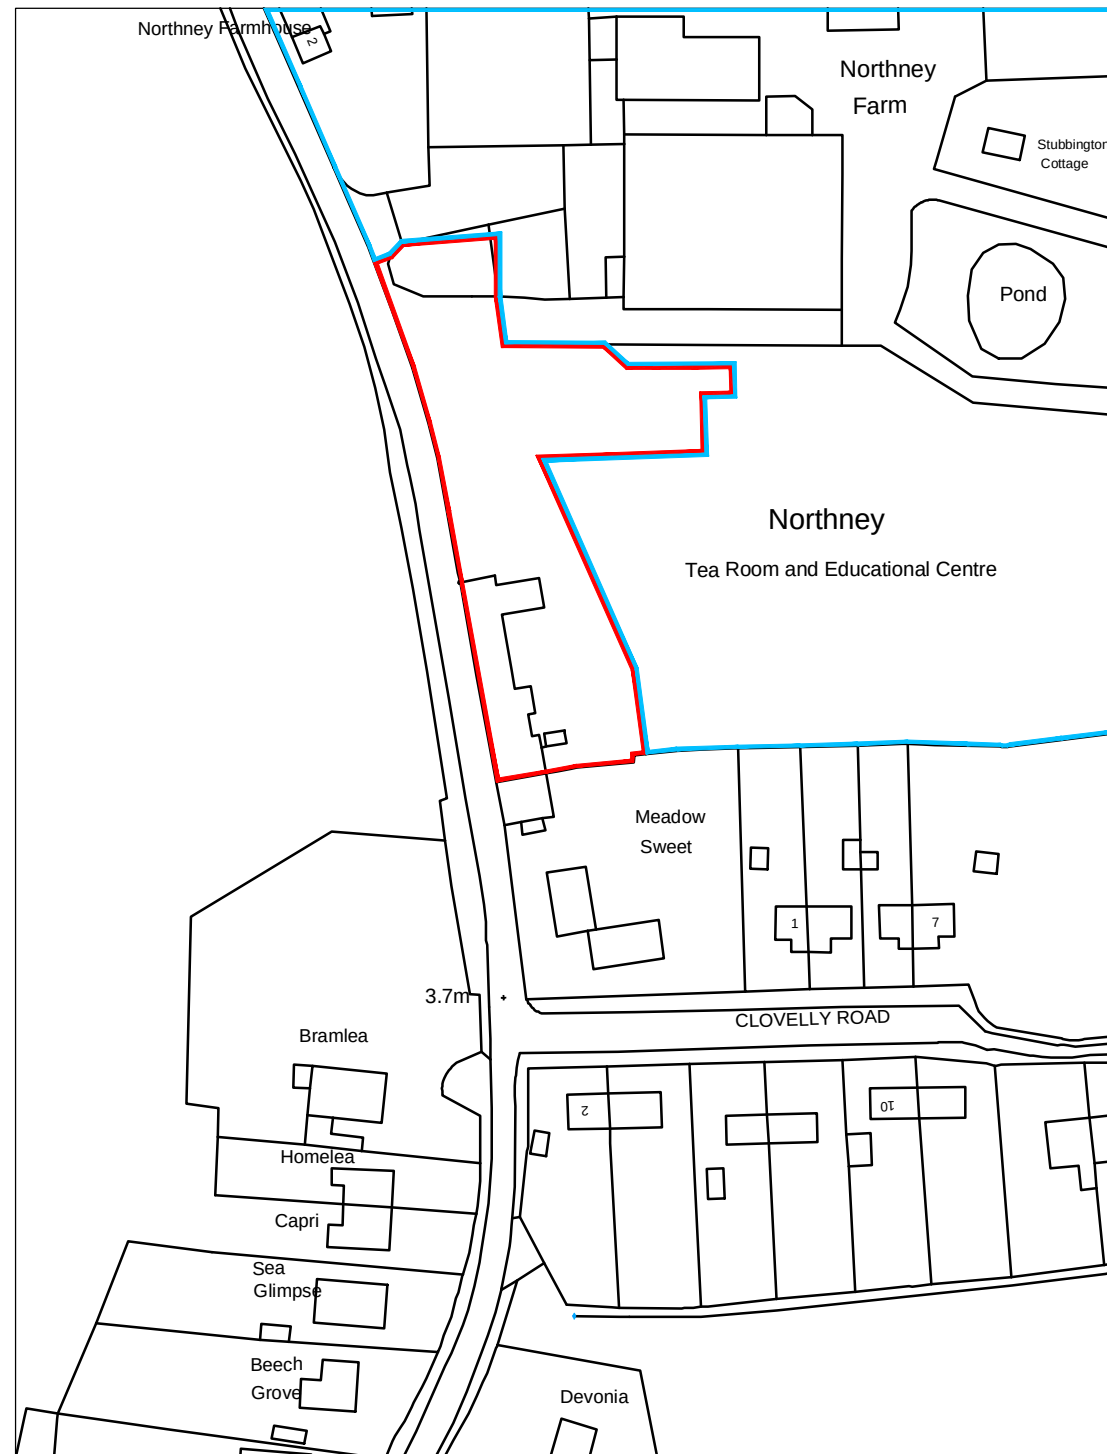


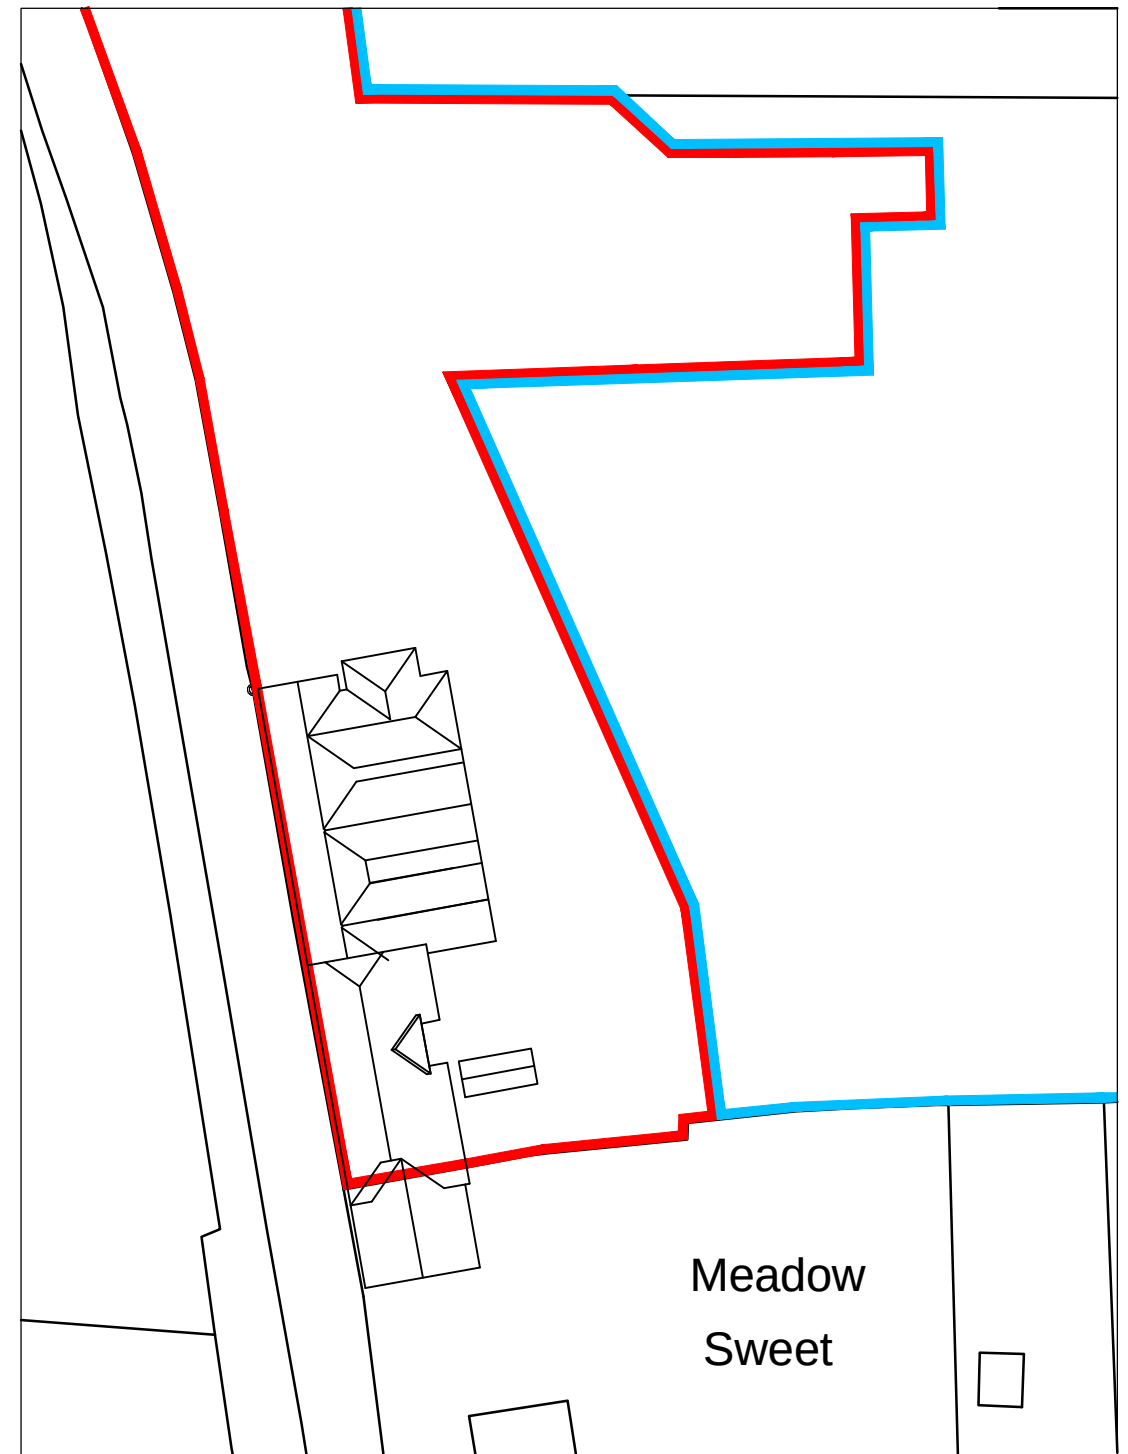

LOCATION PLAN 1:1250

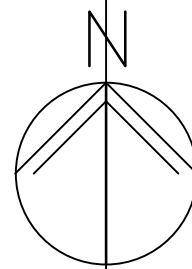

BLOCK PLAN 1:500

SITE PLANS

Northney Farm
Tea Rooms,
St Peter's Rd,
Hayling, PO11 0RX

Revisions

- A.
- B.
- C.
- D.



Scale A3 = AS SHOWN
Date 20/07/17
Drawn OS

17077-101⁰

© Crown Copyright
All rights reserved.
Reproduced by Permission.
Licence No. 100046837