


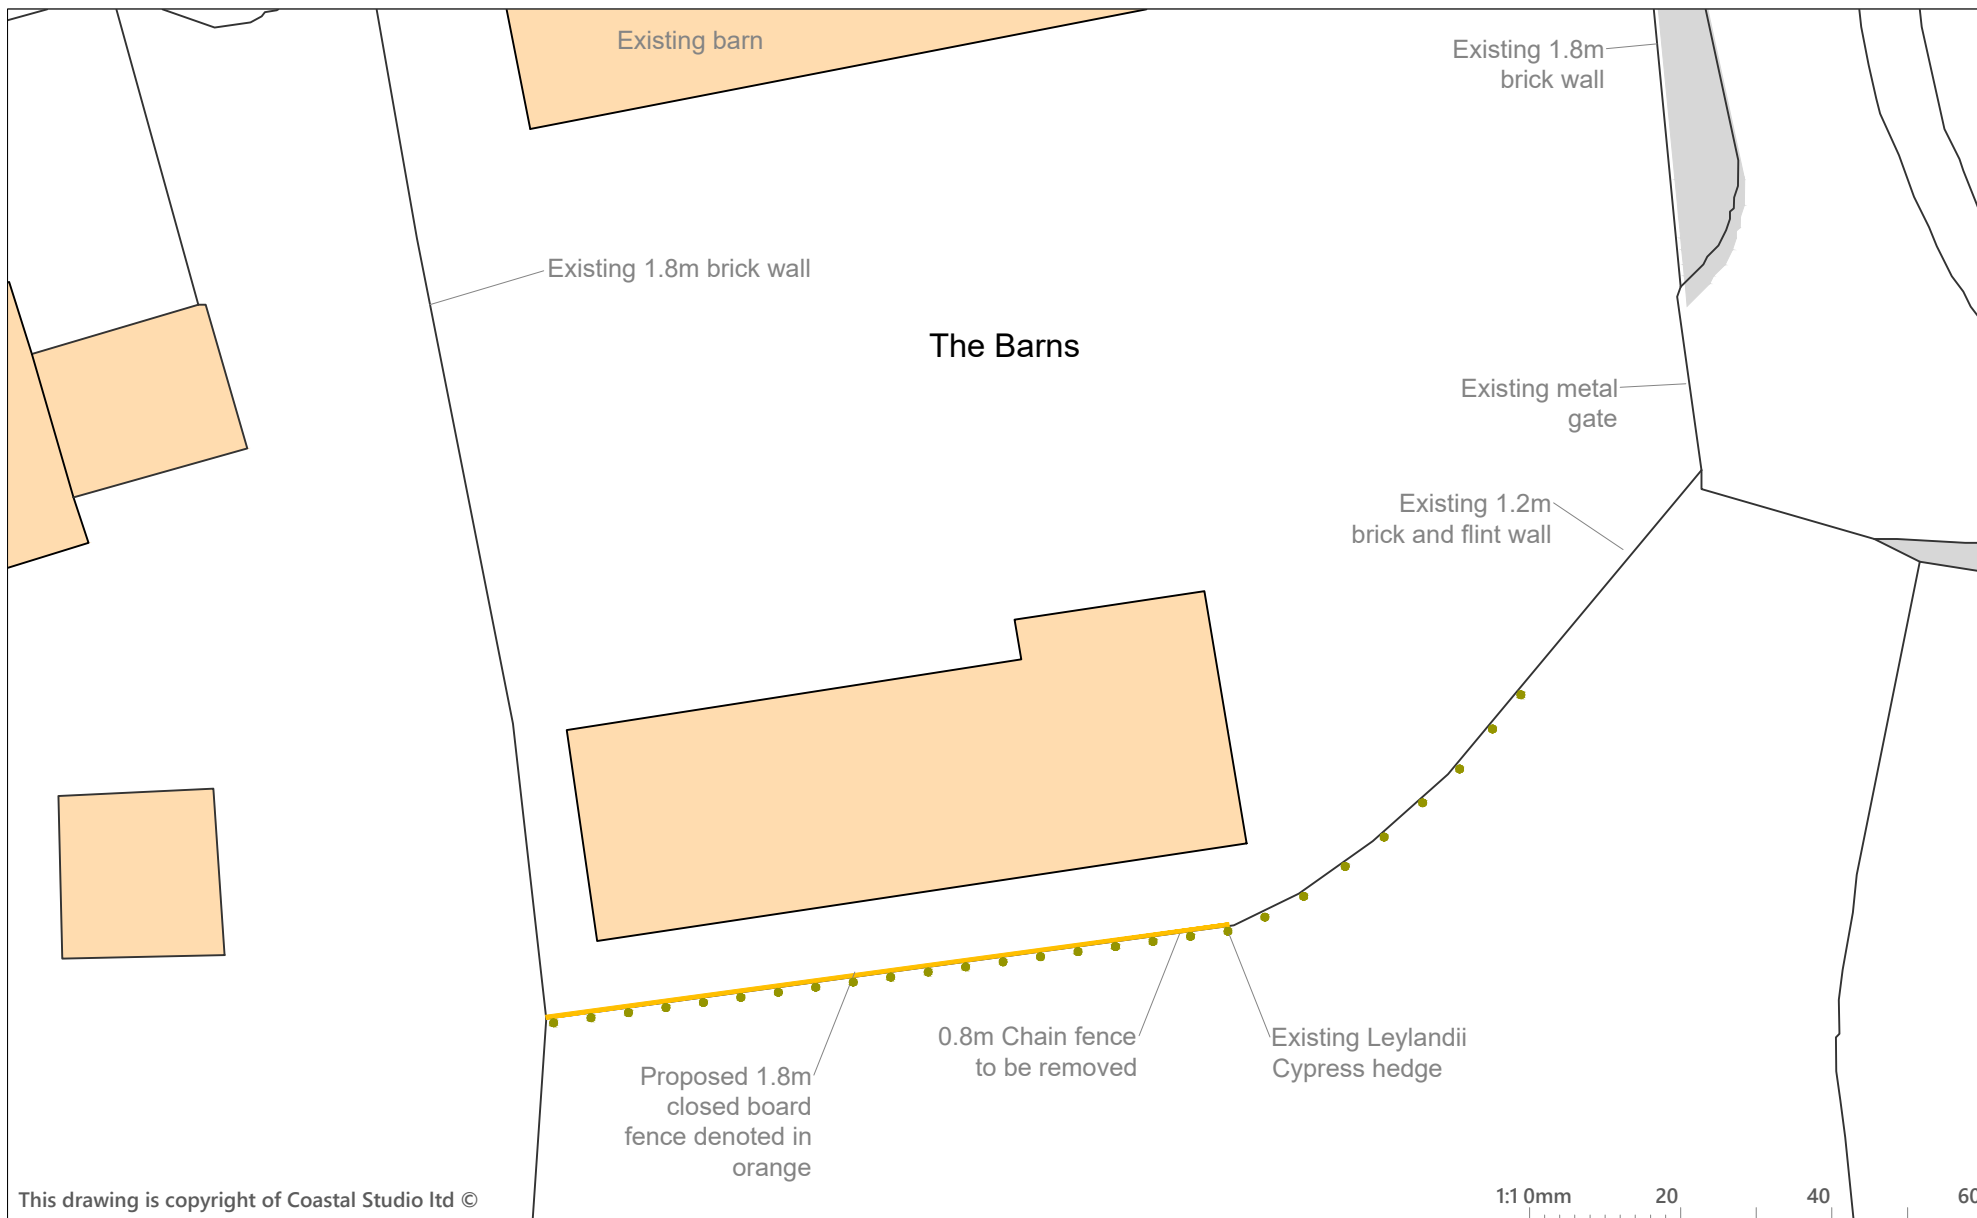

This drawing is copyright of Coastal Studio Ltd ©

ADDRESS The Barns, Church Lane, Northney PO11 0SB

PROJECT Fence to southern boundry

DRAWING TITLE
Site / Block Plan

DATE October 2017

DWG NO. 1701 /1.01

1:200 @ A4

REVISION
01

DATE
08/10/17

NOTES

This drawing is copyright and shall not be reproduced nor used for any other purpose without the written permission of the interior designers.. This drawing must be read in conjunction with all other related drawings and documentation. Please verify that the information is correctly printed to scale by checking the control bar.

The Barns
Church Lane, Northney
PO11 0SB
+44 (0) 7477441325
nick.hebden@gmail.com