



HAVANT BOROUGH
COUNCIL
12 JUL 2017
RECEIVED

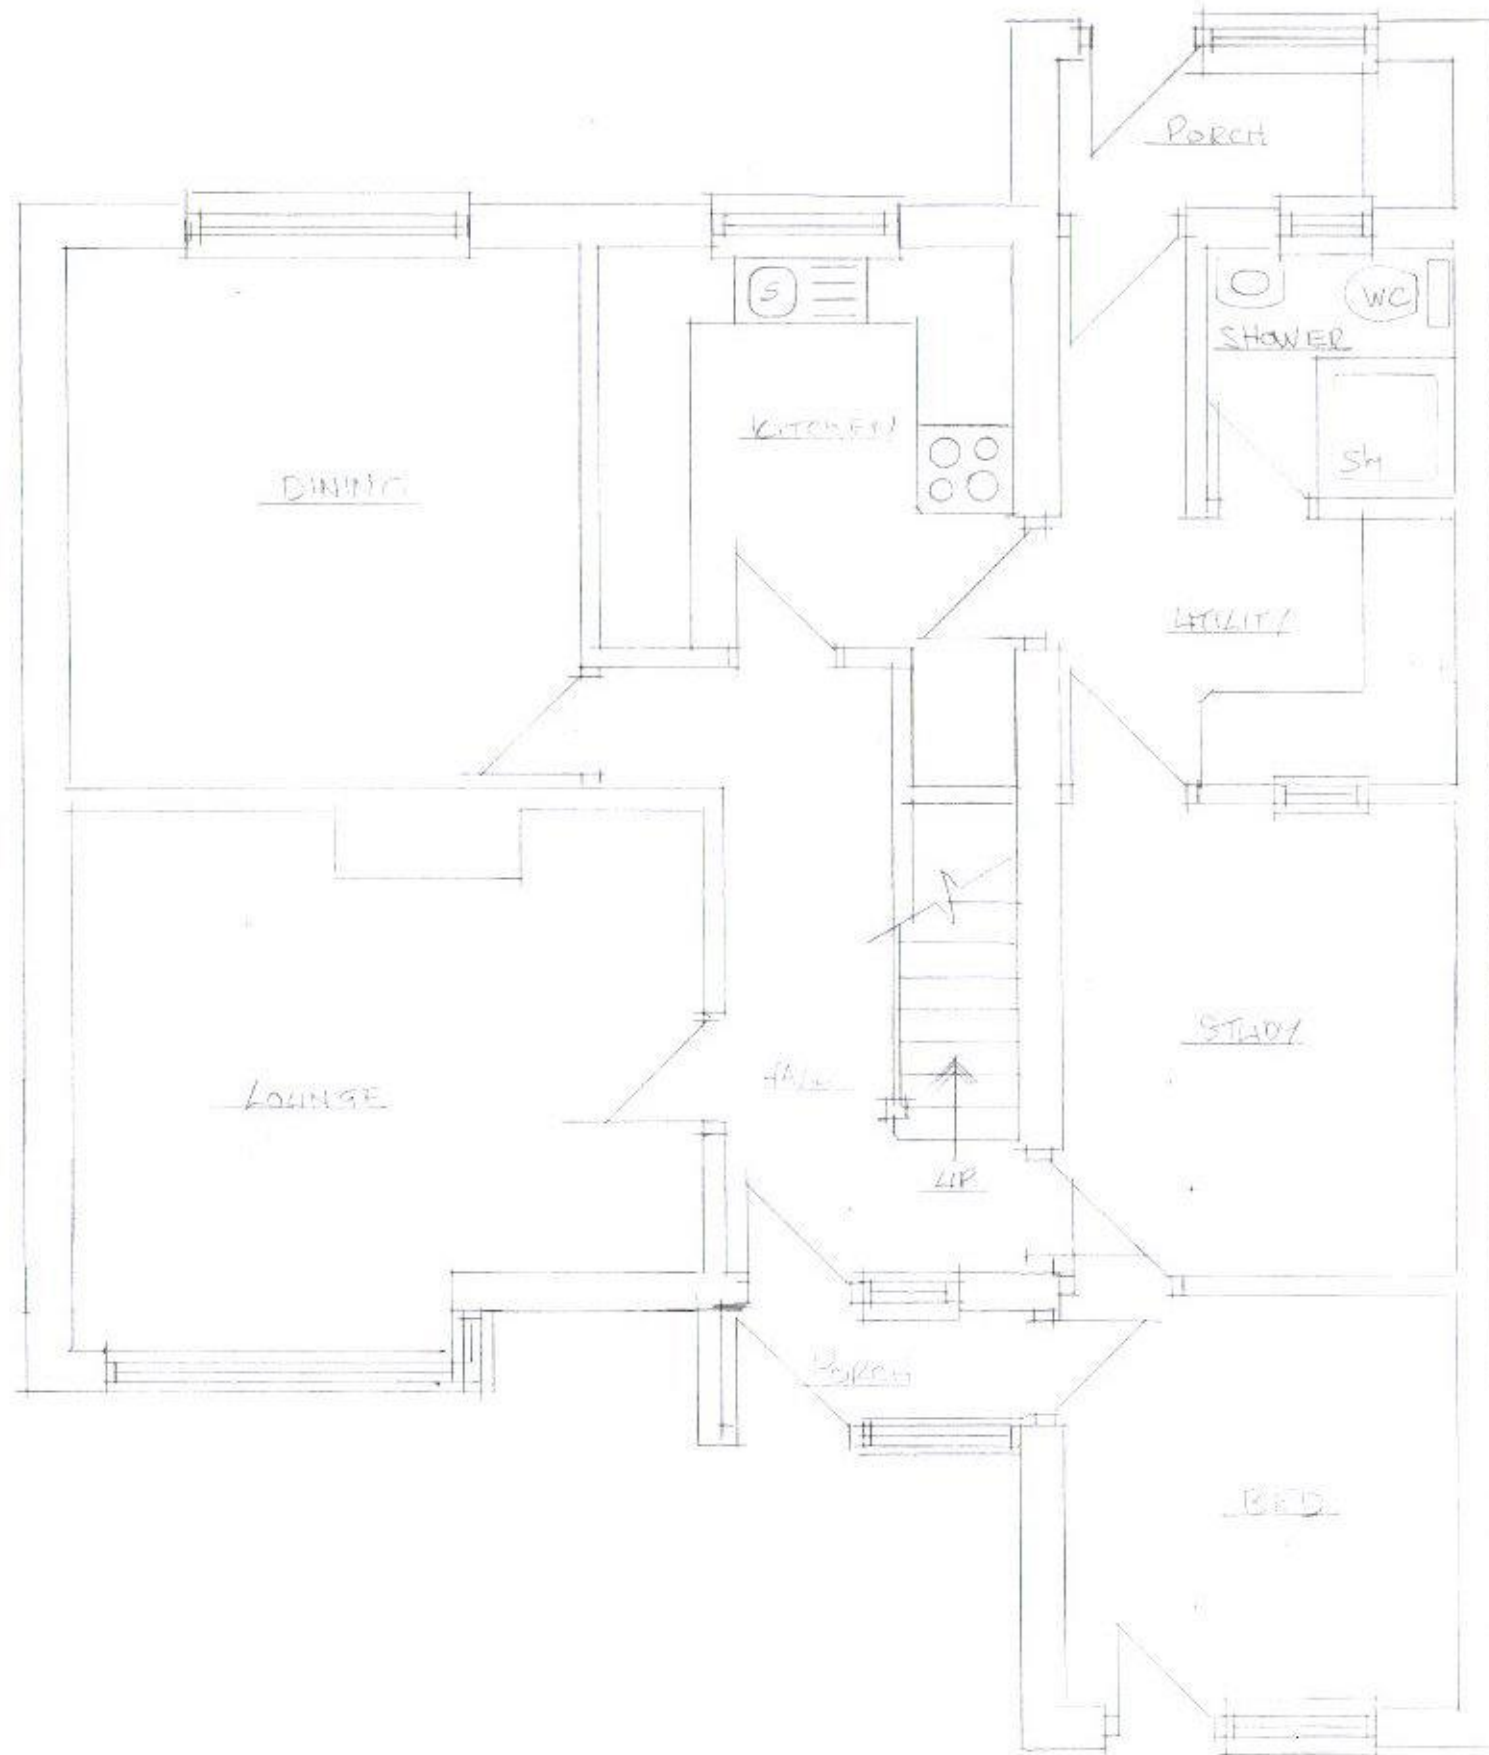

EXISTING GROUND FLOOR PLAN 1:50

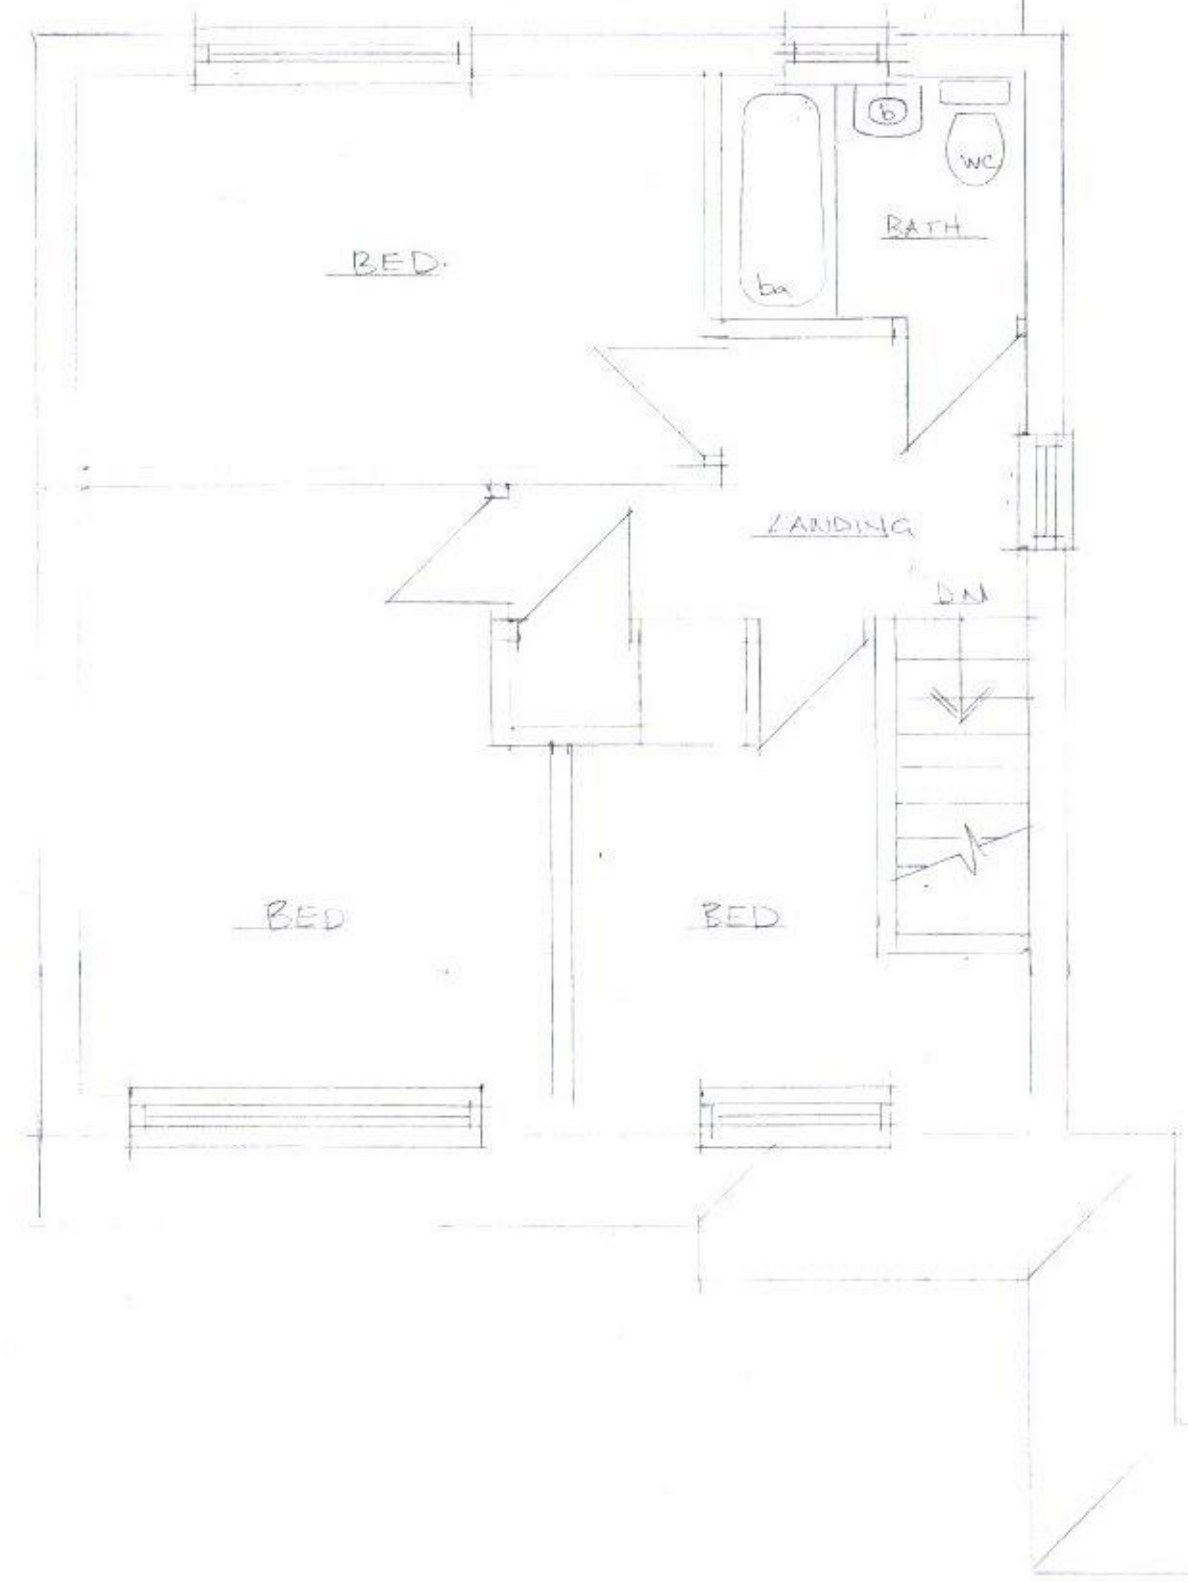

EXISTING FIRST FLOOR PLAN 1:50