
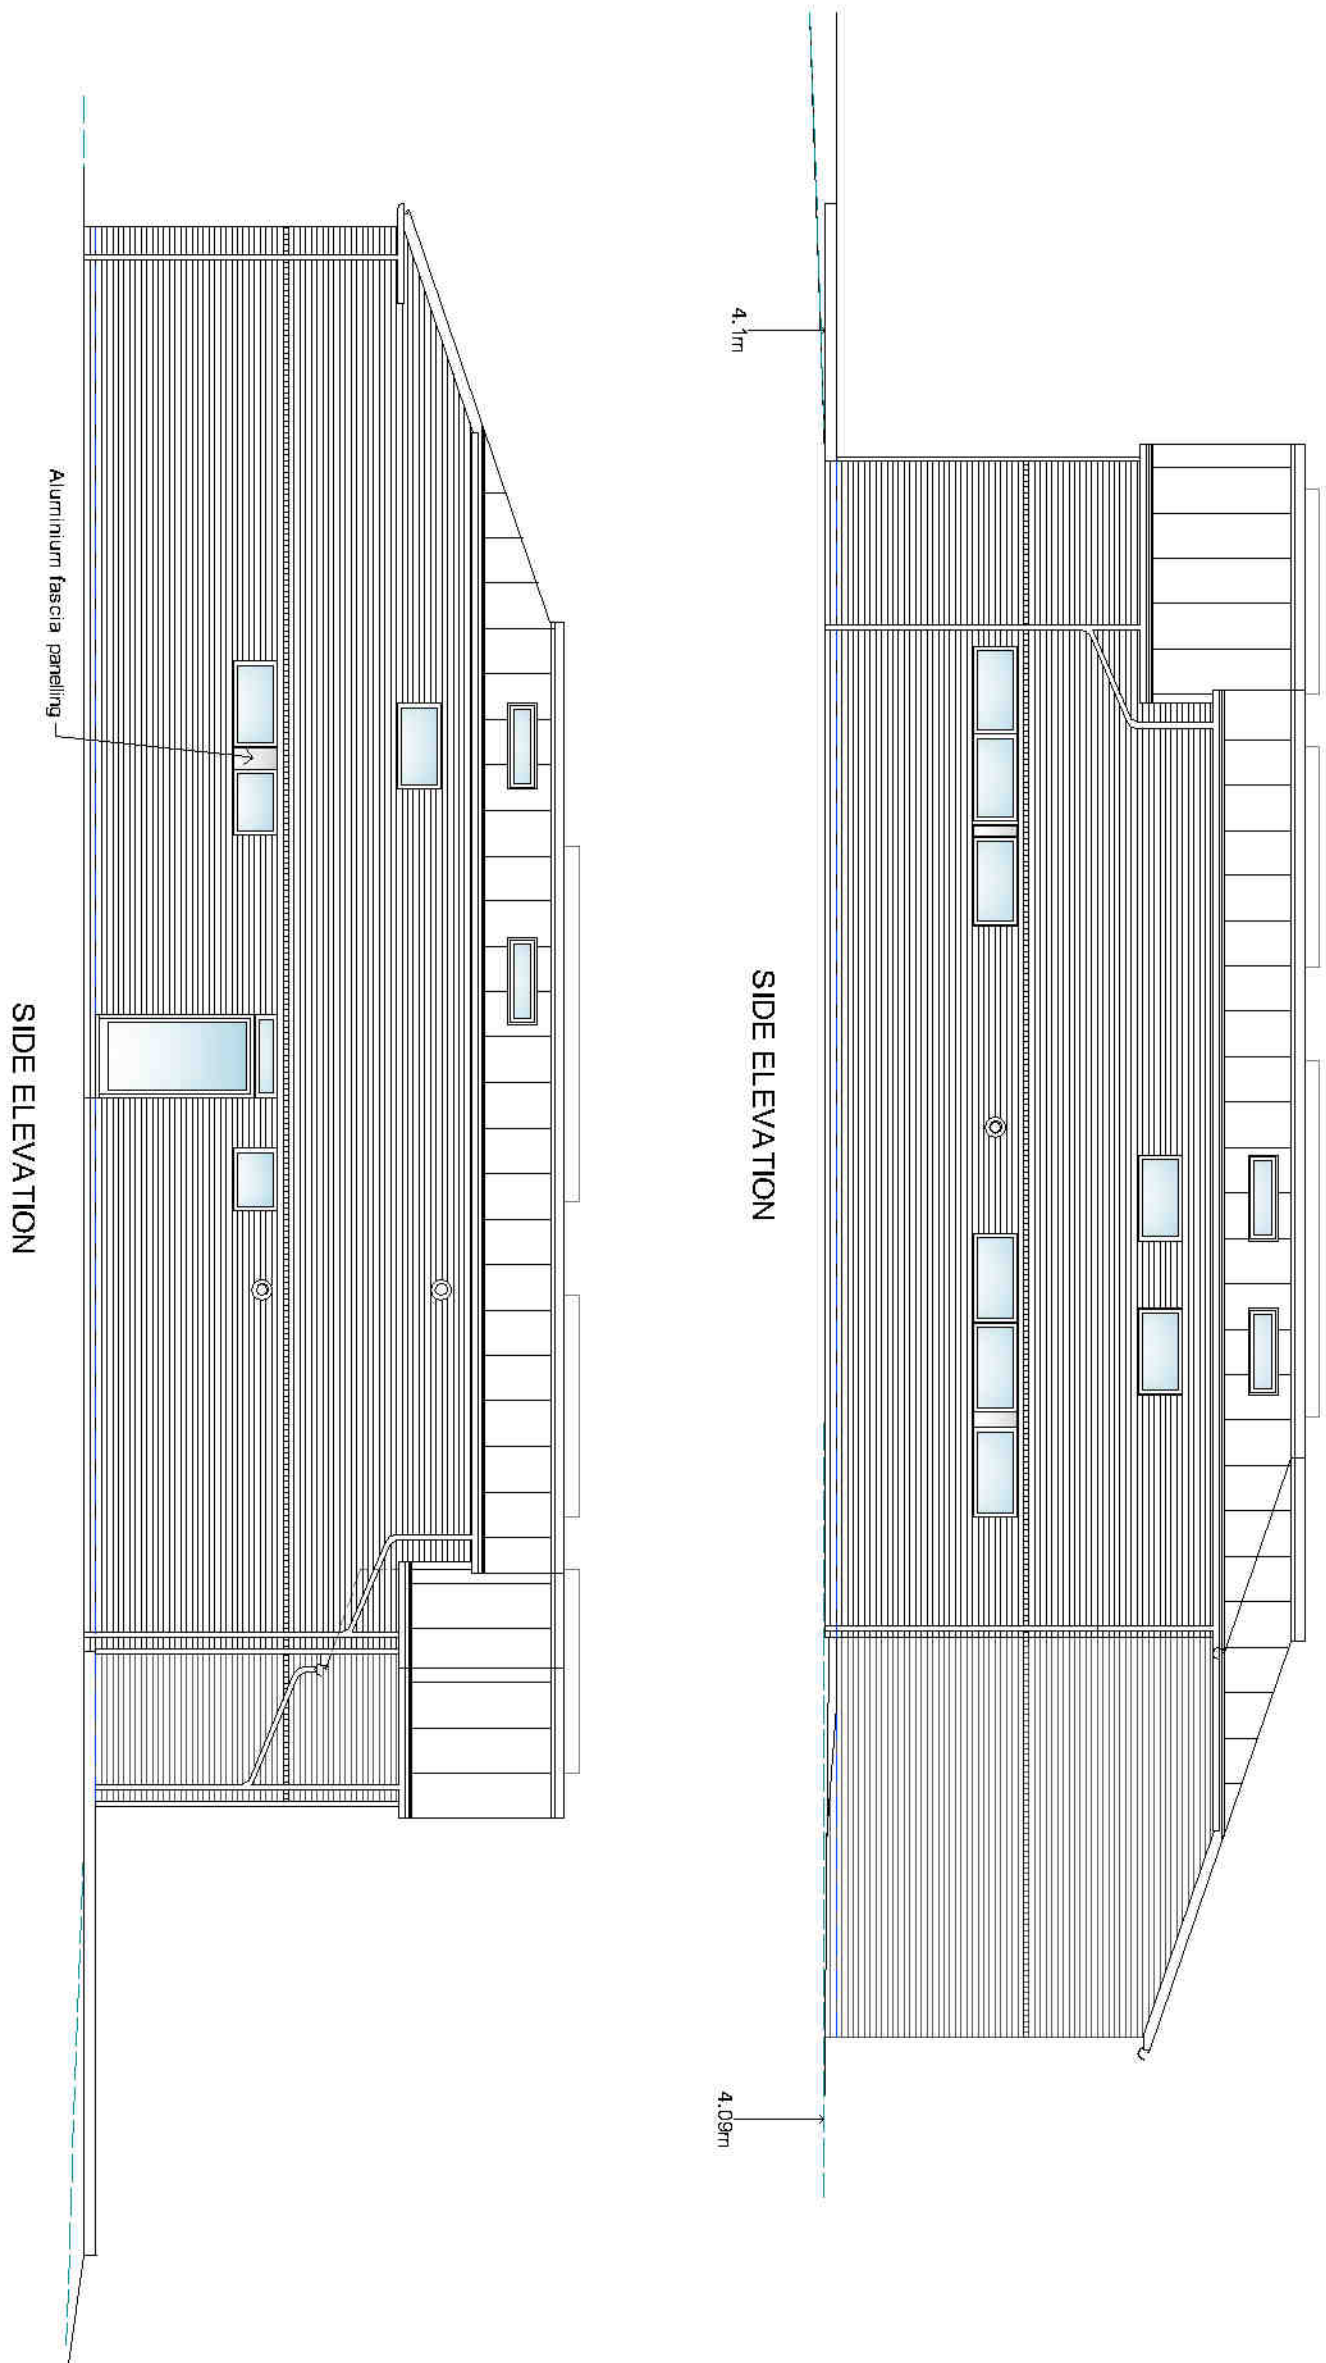
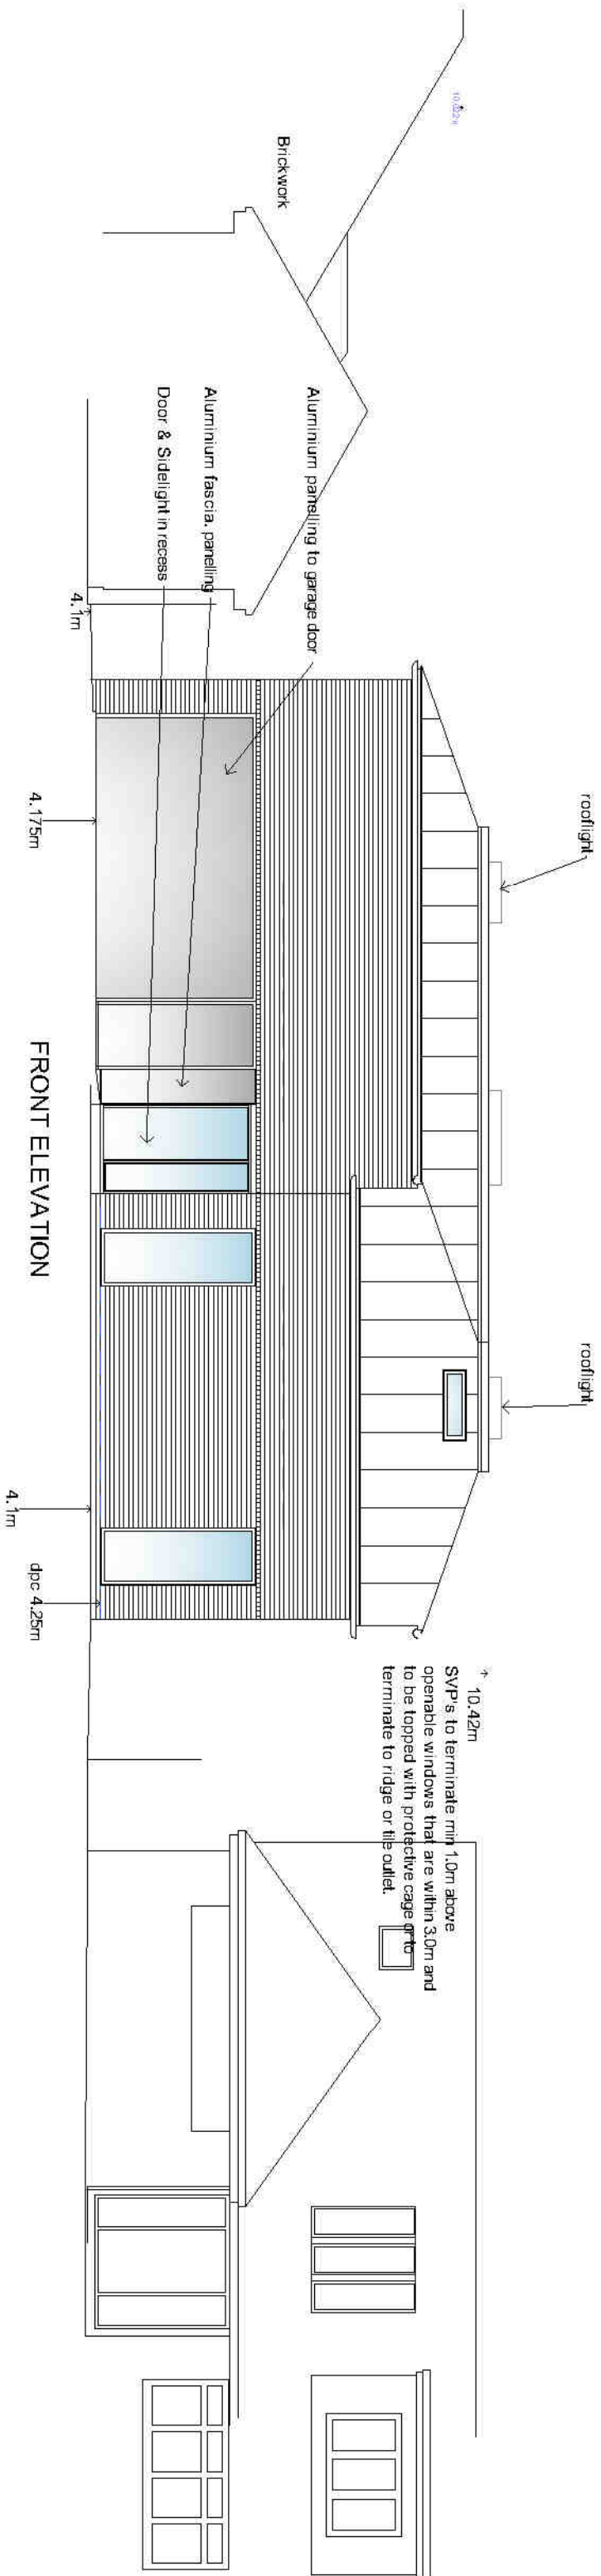


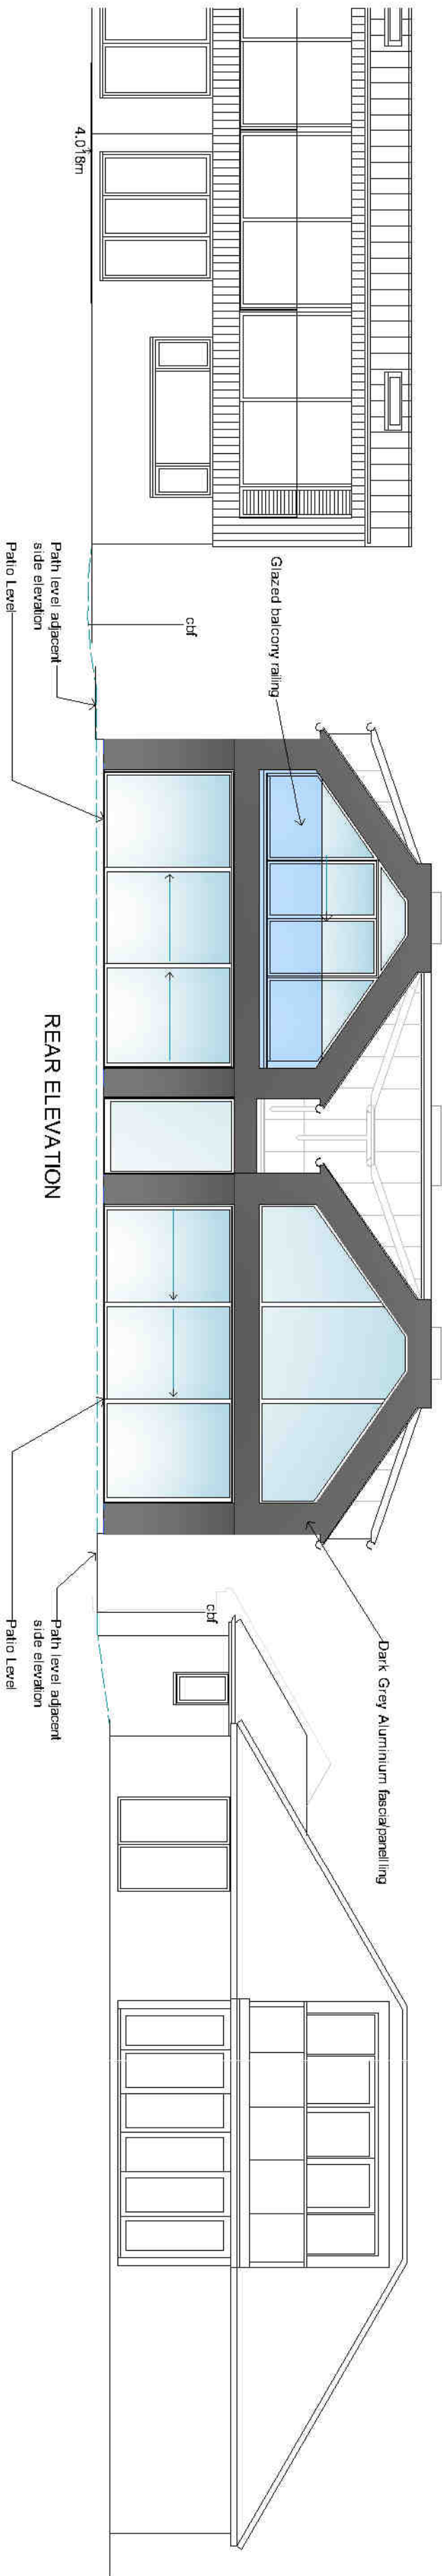

THIS DRAWING IS FOR PLANNING PURPOSES ONLY. DO NOT USE FOR BUILDING.

Copyright

These drawings and all drawings prepared by Design & Materials Ltd are the property of Design & Materials Ltd and are protected under copyright. They must not be used or reproduced in any form without the written consent of Design & Materials Ltd. The plans and information contained therein are supplied for the sole purpose of obtaining planning permission and are not to be used for any other purpose. Design & Materials Ltd is not responsible for any errors or omissions in the drawings or for any loss or damage caused by the use of the drawings. Design & Materials Ltd is not responsible for any loss or damage caused by the use of the drawings.

Revisions:

A-L	2016 - Dec 2017	Various amendments
M	Dec 2017	Drawing updated
N	Dec 2017	Amend for steel
P	Feb 2017	Zinc panning to start floor removed

Client:

Mr & Mrs T Stallard
Project:
Replacement Dwelling @

3 Swans Walk
Hayling Island
PO11 9TX

Date Created: Nov 2015

Scale: 1:100

Revision: **P**

Drawing No. **T355/2**

Elevations with Zinc Roof

Design & Materials Limited

Head Office
8 The Point
Culverham Road
Weymouth DT9 4LH
T: 01905 531454
F: 01905 484179



Design : Materials