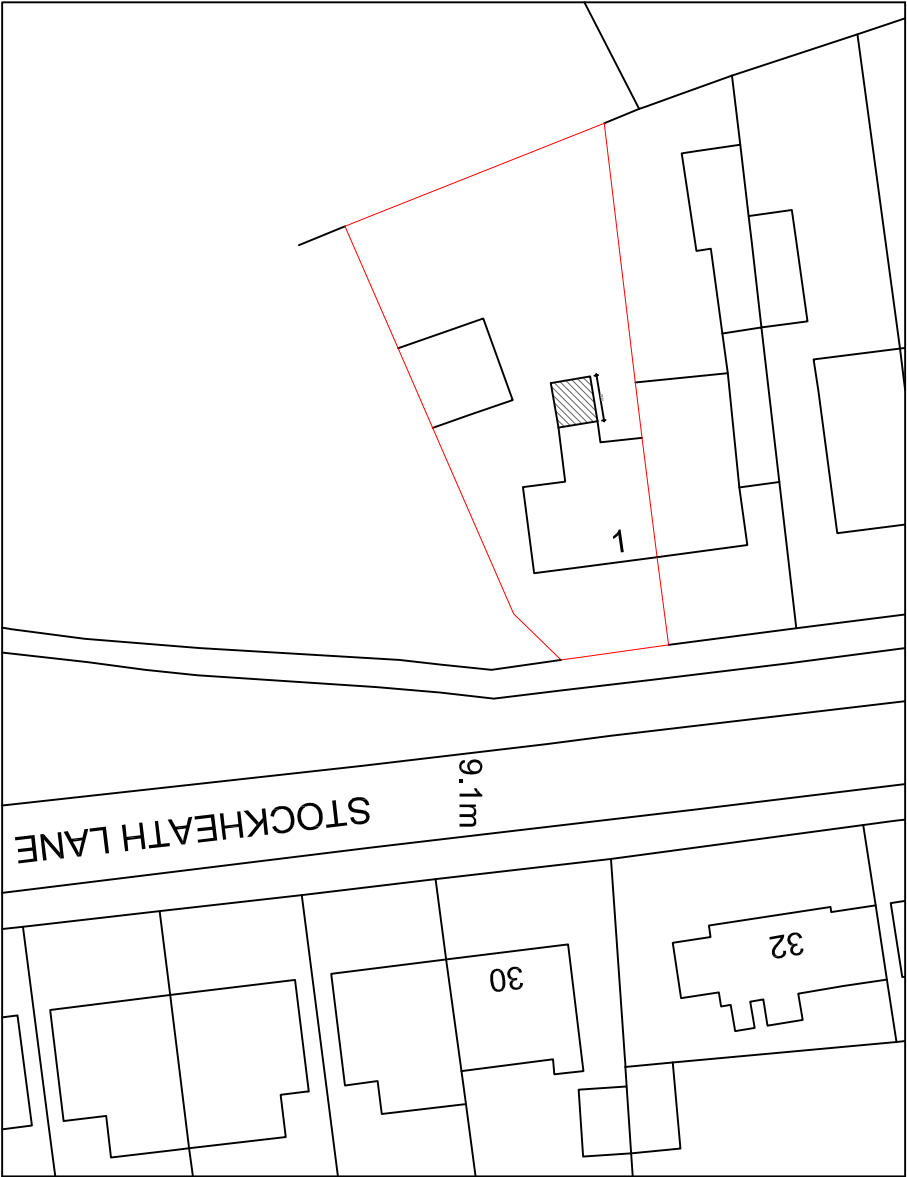


Your Home Plans Ltd 12 Bowes Hill, Rowlands Castle, Hampshire, PO9 6BP 02392 413579 june@yourhomeplans.co.uk		1 Stockheath Lane Havant Hampshire PO9 3BU		Block Plan Project Number: 1STO-17 Date: 22nd June 2017 Drawn By: Your Home Plans Ltd Checked By: JEG Drawing No: 01 Scale: 1:500 A3
---	--	---	--	---