


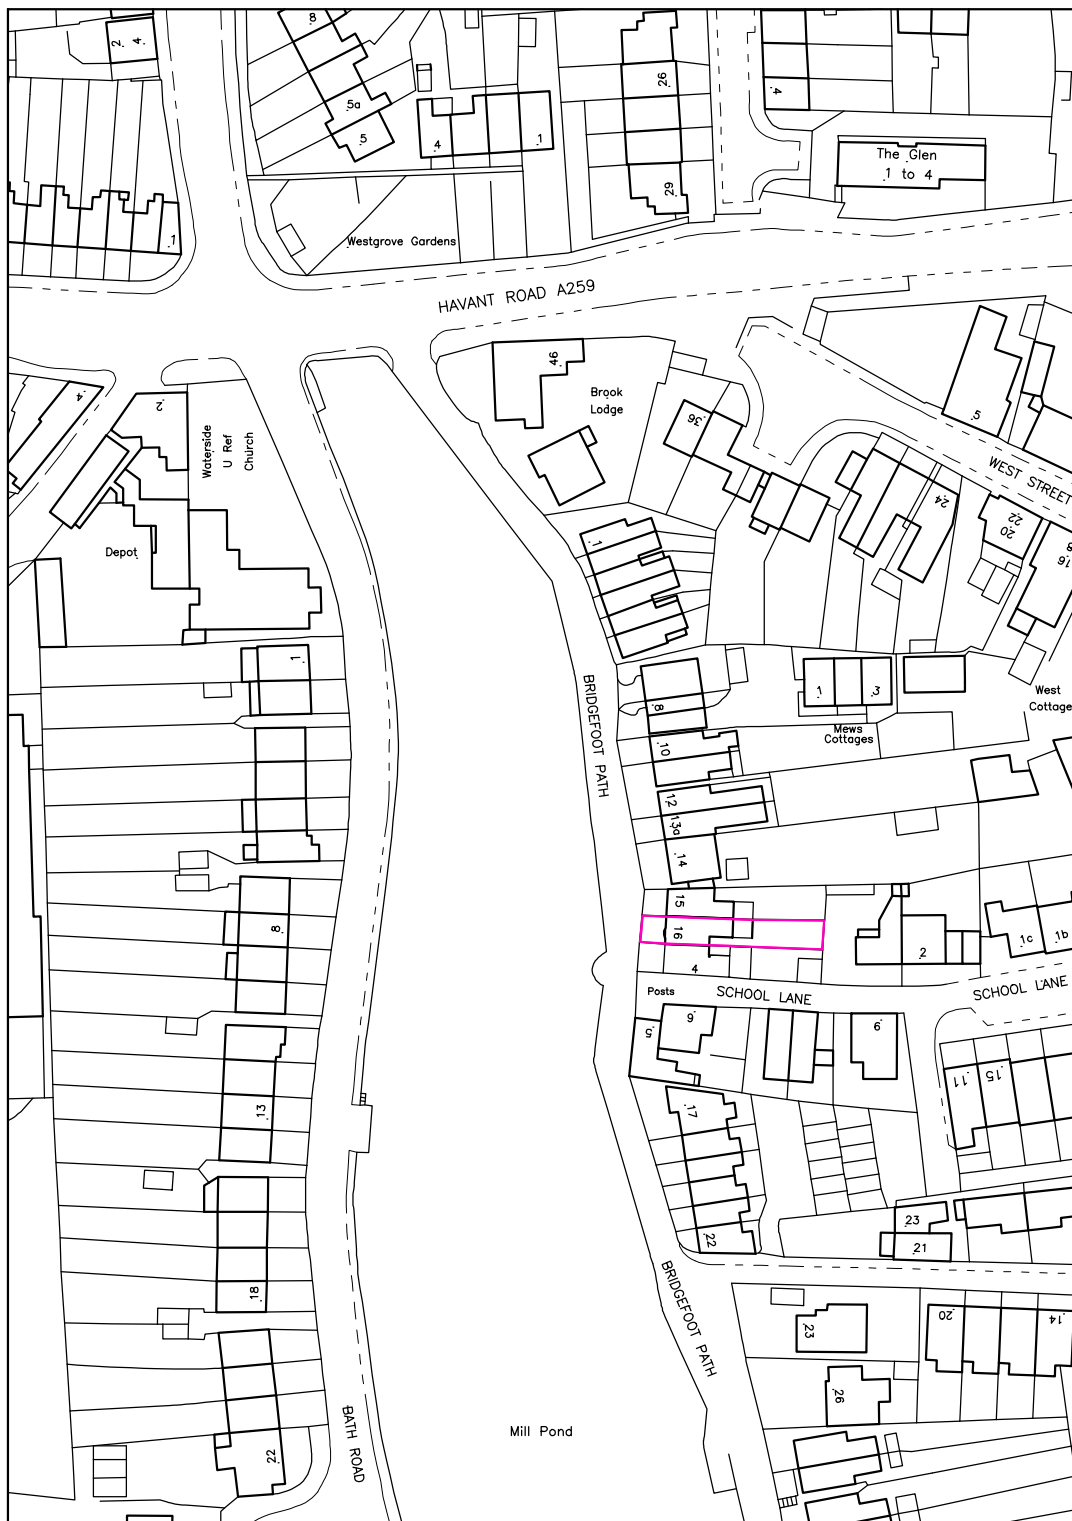

LOCATION PLAN

DWG. NO.: BD589 LP01
 DATE: 06 10 2017
 ADDRESS OF SITE: 16, BRIDGEFOOT PATH, EMSWORTH, HAMPSHIRE PO10 7EA
 SCALE: 1:1250 @ A4
 OS LISCENSE NO.: 100041040
 ACCOUNT NO.: 792-1
 ORDER NUMBER: BW1-774379-14571-061017
 DATE OF DOWNLOAD: 06 10 2017
 OS map Extracted from Blackwell Business Services/(www.blackwellmapping.co.uk) / CROWN COPYRIGHT 2017

0 20 40 60 Metres

