



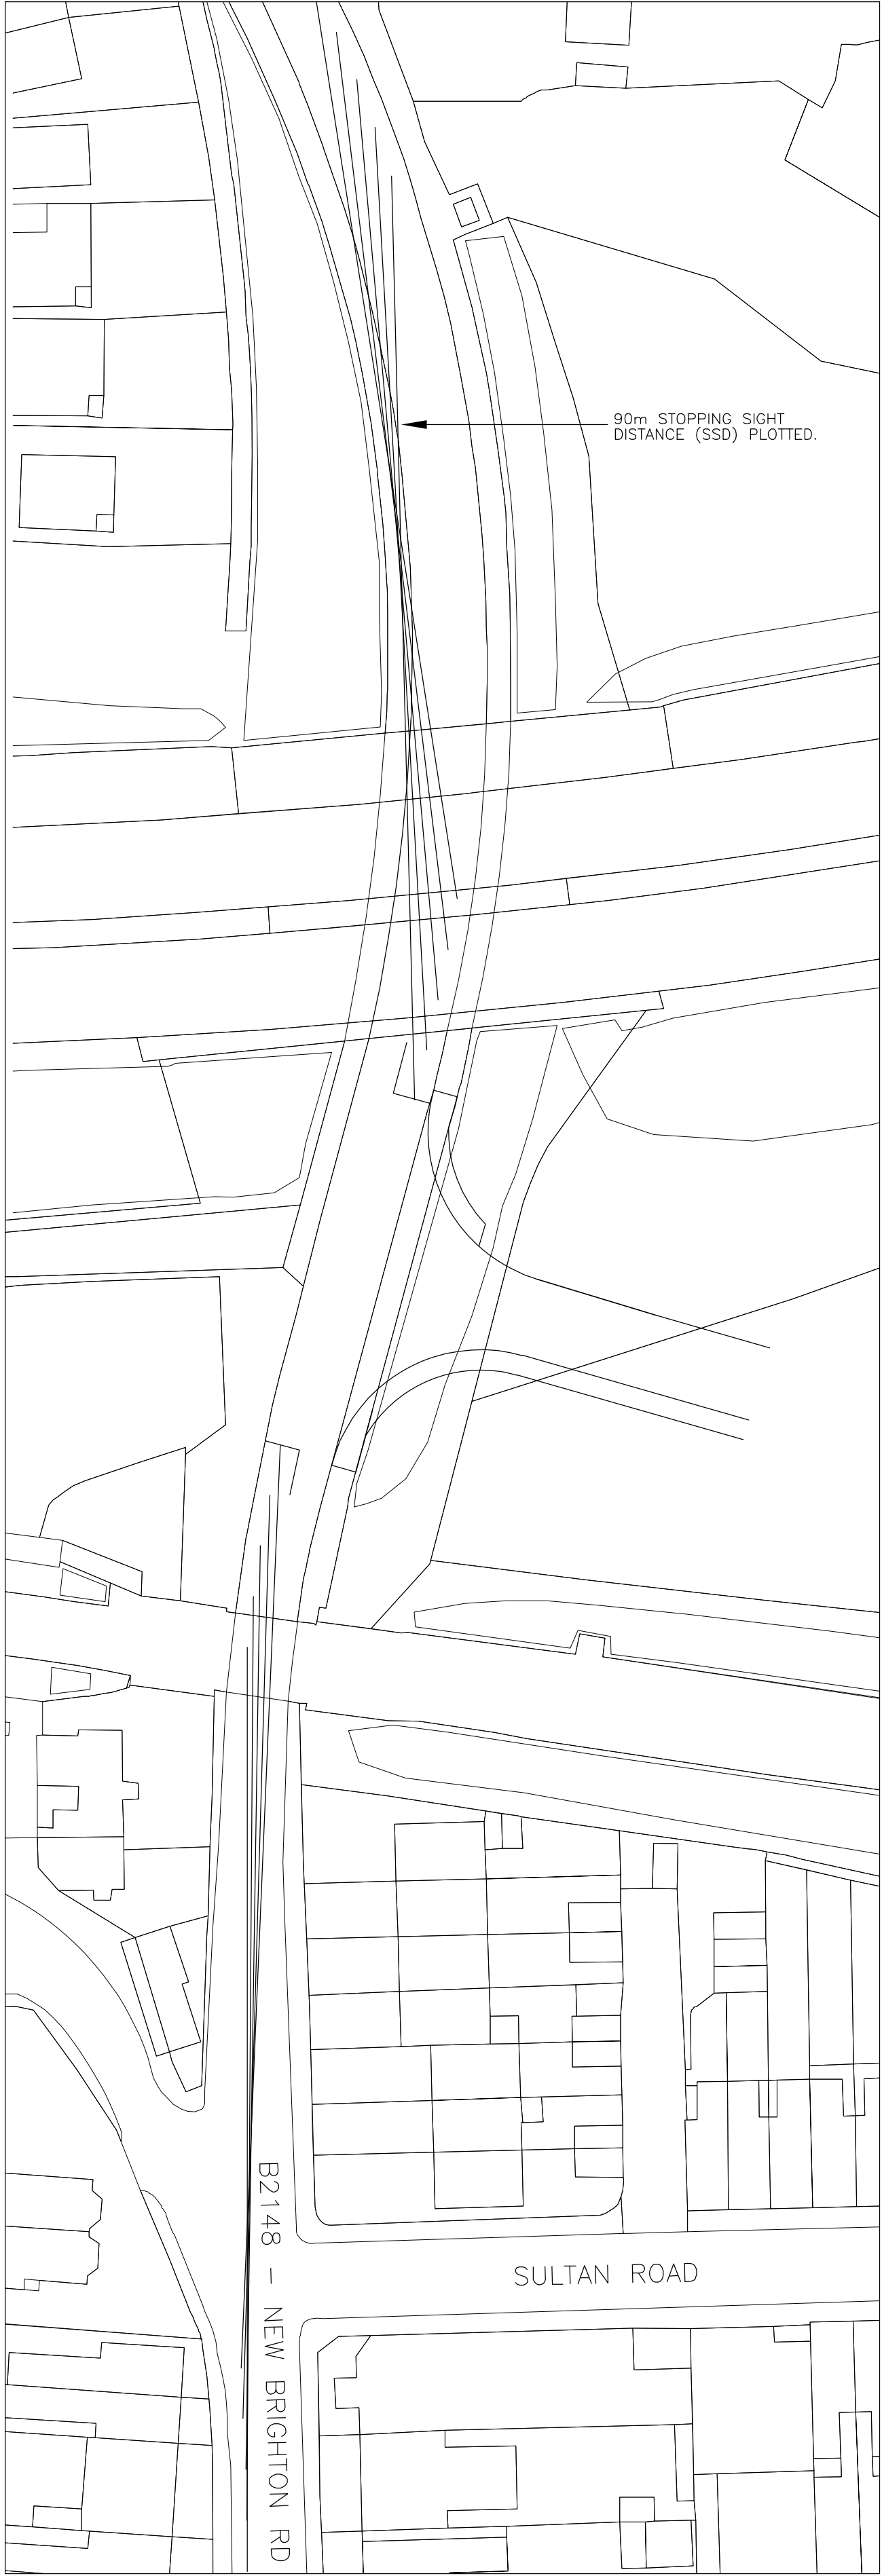


STOPPING SIGHT
DISTANCE PLAN

SCALE: 1:500

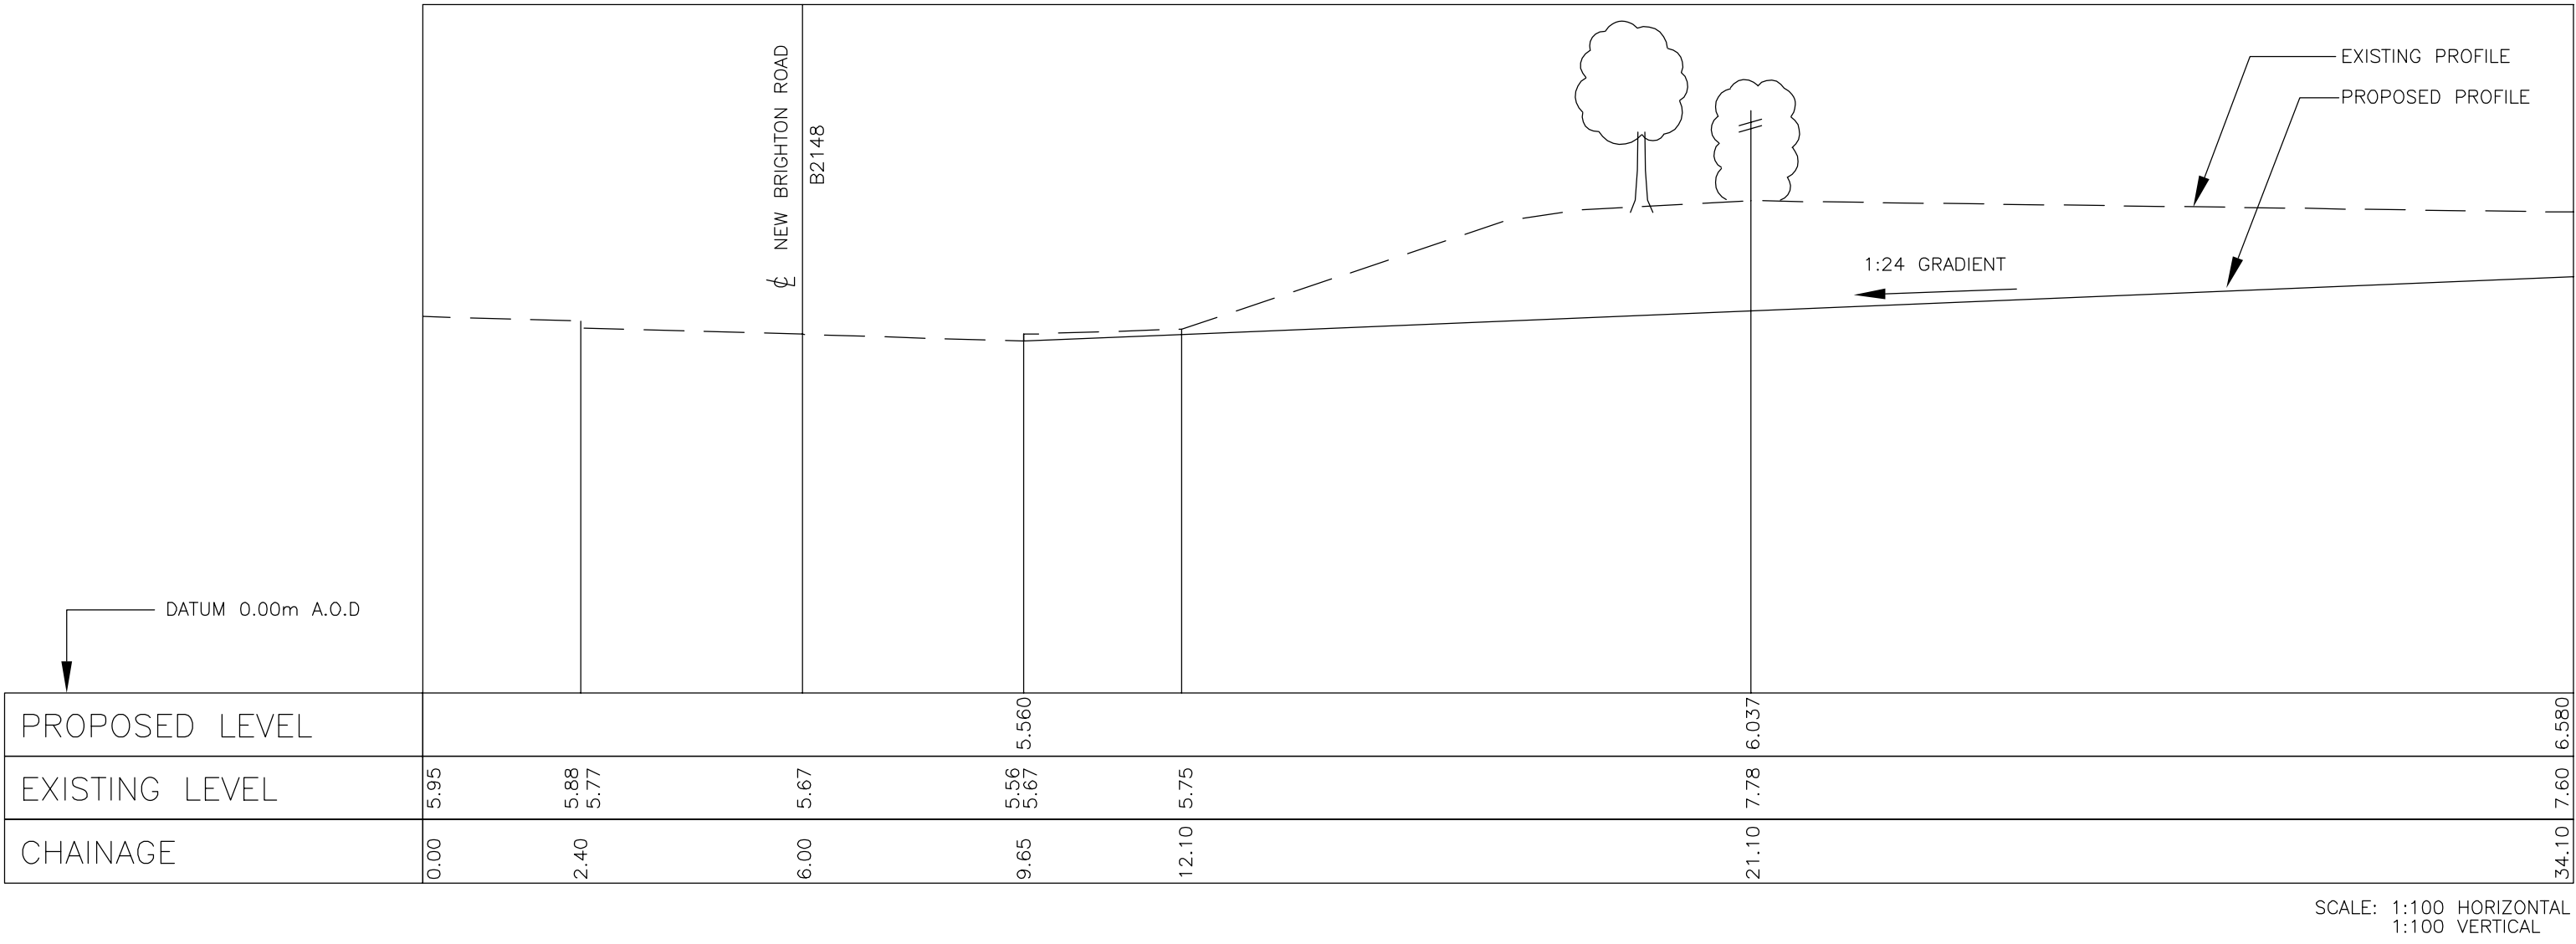

SECTION A-A

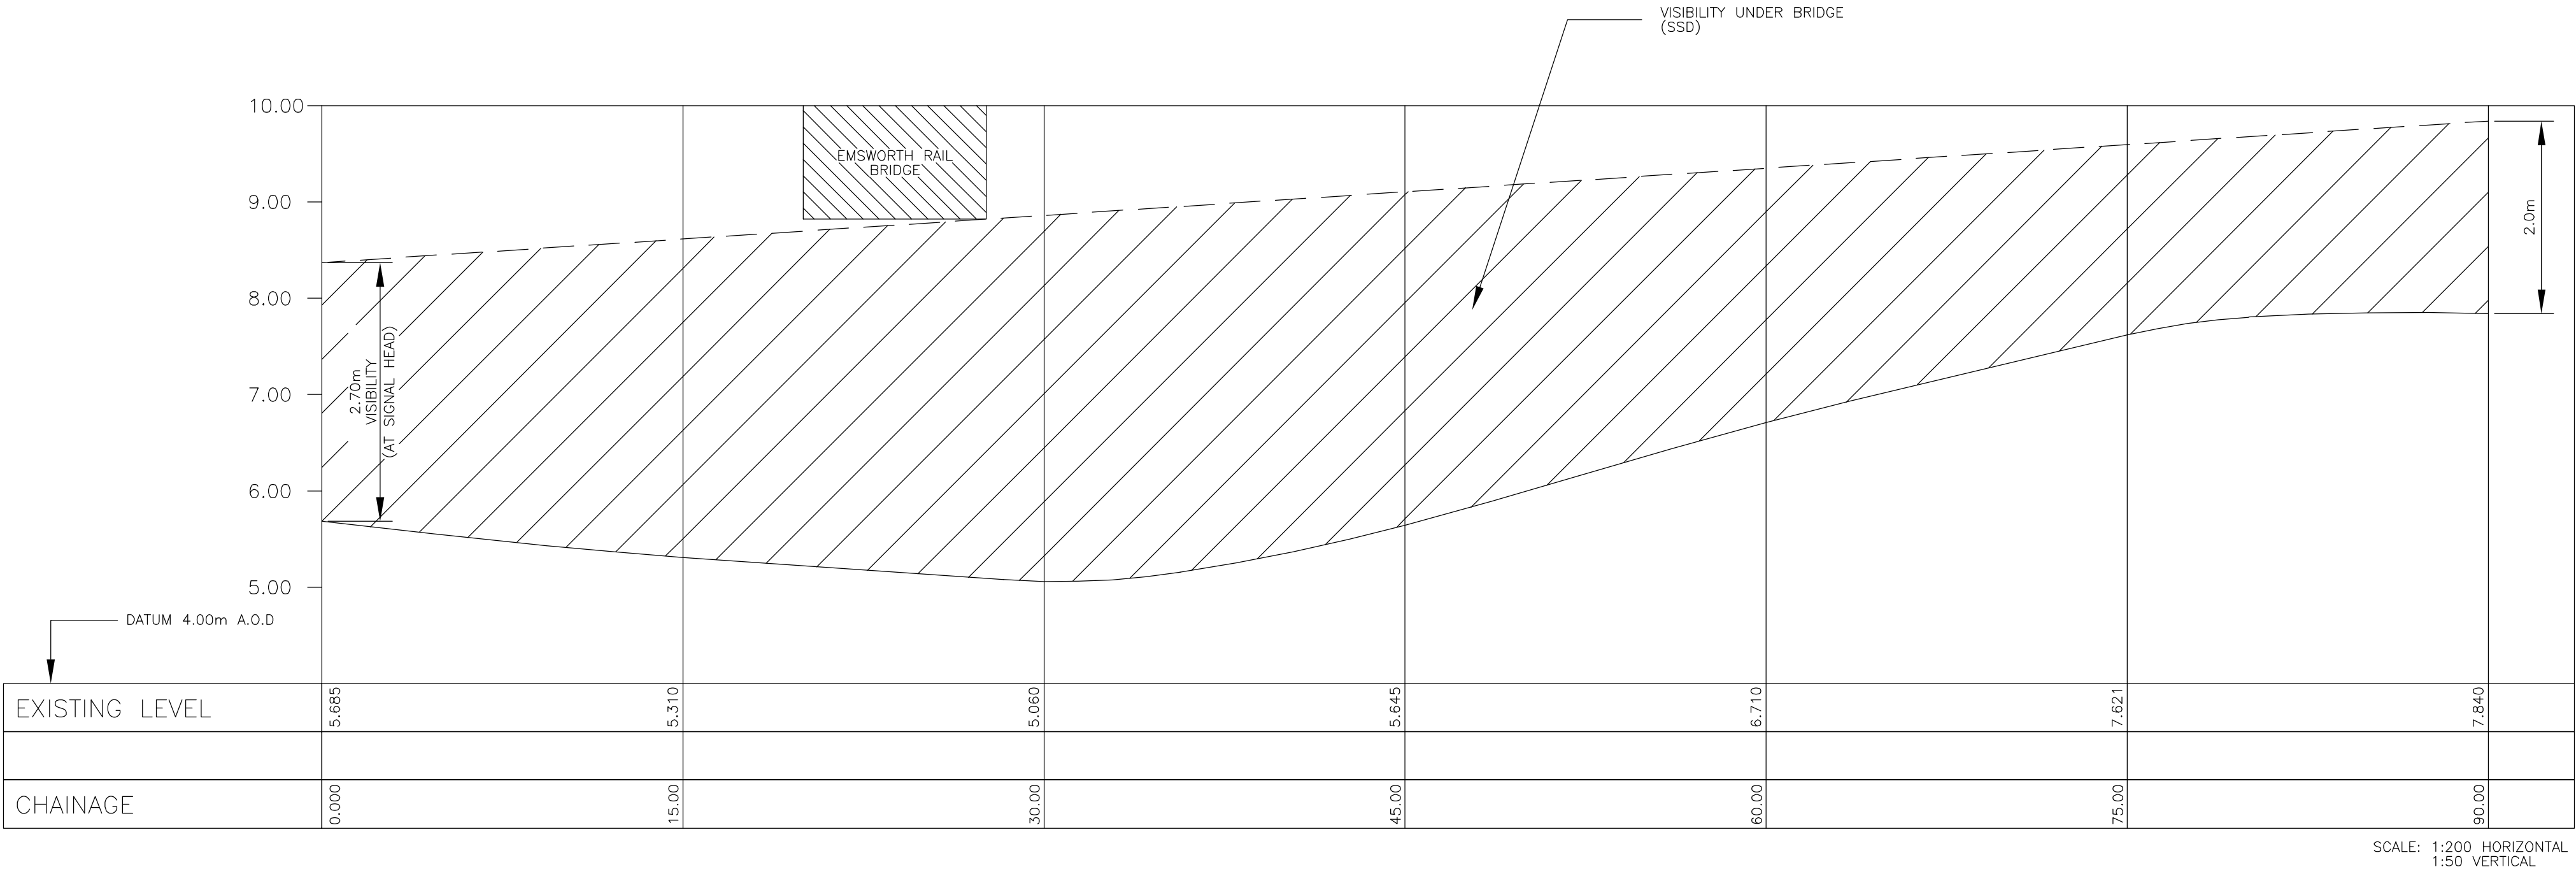

SECTION ALONG NEW BRIGHTON ROAD

- NOTES:
- THIS DRAWING IS INDICATIVE ONLY AND SHOULD NOT BE SCALED
 - FOR LOCATION OF SECTION A-A, REFER TO RPF DRAWING No. RPF/120/005

CLIENT HIGHGLADE PROPERTIES						DRAWN JEMR			SCHEME INTERBRIDGES, EMSWORTH PROPOSED ACCESS				DRAWING TITLE CROSS SECTIONS AND SSD LAYOUT							
						CAD JEMR														
						CHECKED JEMR														
						HEAD OFFICE: 53 VALLEY ROAD CHANDLERS FORD HAMPSHIRE SO53 1GS TEL: (02380) 368349						SUSSEX OFFICE: 11 AVON CLOSE BOGNOR REGIS WEST SUSSEX PO22 6BX TEL: (01243) 583344			SOMERSET OFFICE: 20 NORTH CLOSE MIDSOMER NORTON RADSTOCK, BATH BA3 2QD TEL: (01761) 416555					
A	DETAILED S278 SUBMISSION					06.05.09	JEMR	PSF	PSF											
REV.	AMENDMENT					DATE	DRAWN	CHKD	APPD	APPROVED PSF				SCALE @ A1 AS SHOWN	DATE SEPT '08	SHEET No.	JOB No. 120	DRG No. RPF/120/007	REV	SUFFIX A