




Street Scene A - A West-East looking North

Existing with proposed dwelling inserted

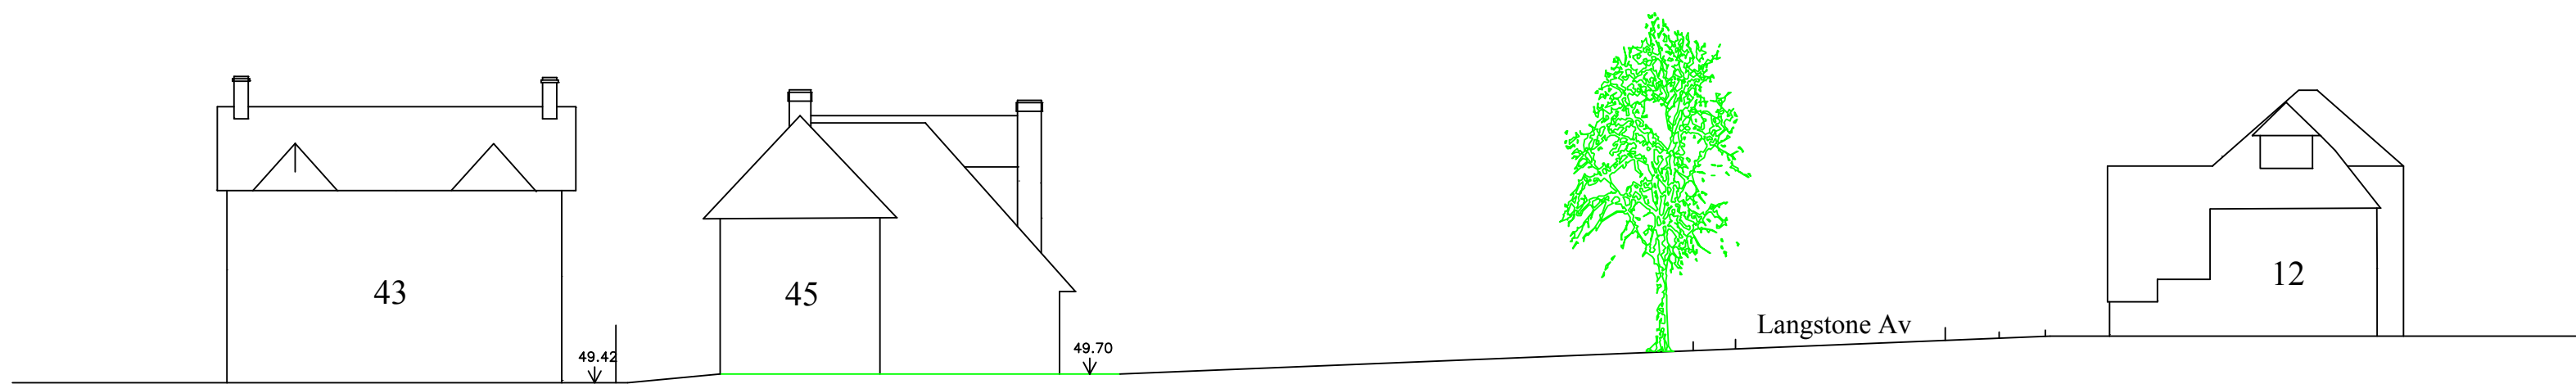

Street Scene B - B North-South looking East

Existing




Street Scene B - B North-South looking East

Proposed

ALL LEVELS AND DIMENSIONS MUST BE CHECKED ON SITE. THESE DRAWINGS ARE TO BE READ IN CONJUNCTION WITH ENGINEERS, AND ALL OTHER SPECIALIST CONSULTANT DETAILS. THIS DRAWING IS COPYRIGHT OF MACAIRE ASSOCIATES. IT IS THE CLIENTS RESPONSIBILITY TO AGREE ANY ALTERATIONS TO APPROVED PLANS WITH THE PLANNING AND BUILDING REGULATION AUTHORITIES.

IT IS THE CLIENTS RESPONSIBILITY TO READ AND COMPLY WITH CONDITIONS IMPOSED ON ANY PLANNING AND BUILDING REGULATION APPROVALS ASSOCIATED WITH THESE PLANS, INCLUDING AGREEING MATERIALS AND FINISHES WITH PLANNERS PRIOR TO COMMENCEMENT.

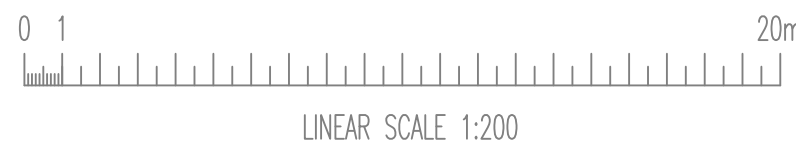

Date
March 2018

Drawn by
PM

Checked by

Revision

Scale
A1 @1:200

Drawing No.
10-2017-4

Location:
45 Langstone Rd
Hayling Island.

Project:
Proposed Dwelling.
Wireframe Street Scene-Sections

'The Dairy' at Hebbardens,
Yarmouth Road, Shalfleet,
Newport,
Isle Of Wight,
PO30 4NB.

Tel: 01983 555132

M
MACAIRE
ASSOCIATES
ARCHITECTURE
www.macaire.co.uk