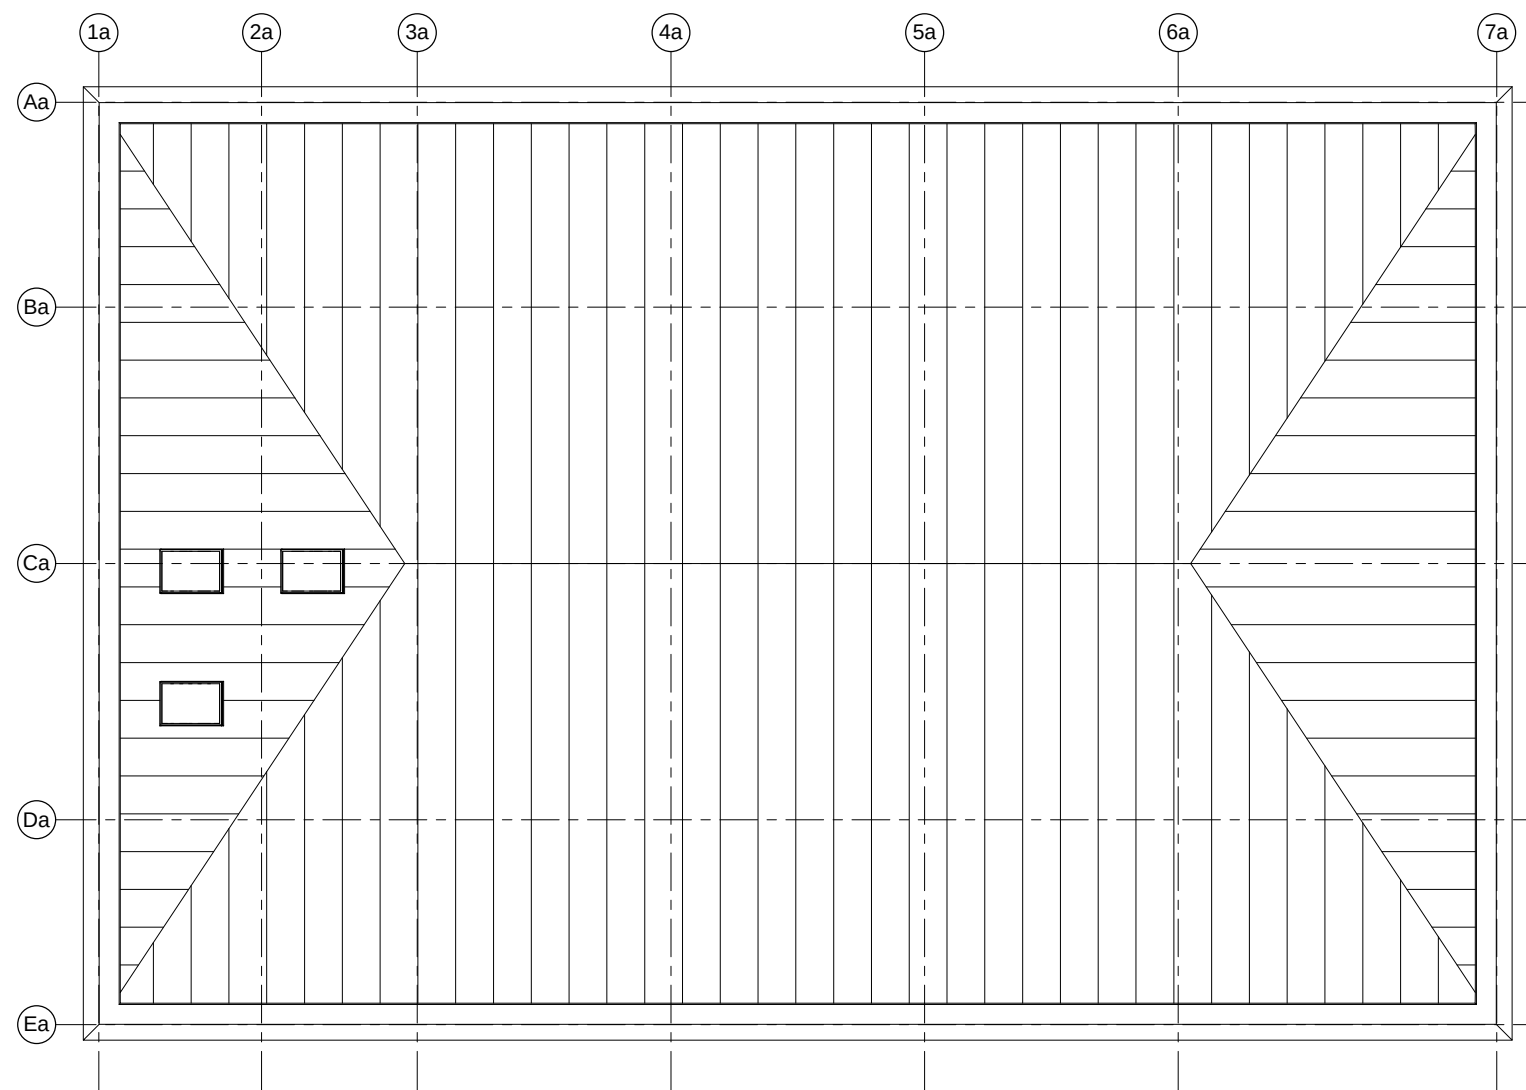
Suitability Code (as defined in BS1192)

Work in Progress (WIP)

S0 - Work In Progress

Shared (Non- Contractual)

S1 - Suitable for Co-ordination
S3 - Suitable for Review & comment
S5 - Not Used
S7 - Suitable for AIM Authorisation

S2 - Suitable for Information
S4 - Suitable for Stage Approval
S6 - Suitable for PIM Authorisation

Published Documentation (Contractual)

A1, A2, A3, Etc - Approved and accepted as stage complete
B1,B2,B3, Etc, - Partially signed off with minor comments from the Client

Published for AIM Acceptance

CR - As Construction Record Documentation

KEY PLAN

Tab-select then edit family
to add your keyplan

CLIENT LOGO

Tab-select, then edit family
to add your logo



project **Dunsbury Park Plot 3**

title 3A - Roof - GA

scale	1 : 100 @ A1	drawn	DB	BAM job no.	drg. status		
date	01/31/18	checked	AR	4330	S4		
drg / doc ref.	project code DHF-	originator BMD-	volume Z3-	level 03-	type DR-A-	number 11004	rev. P1

purpose of issue

PLANNING