

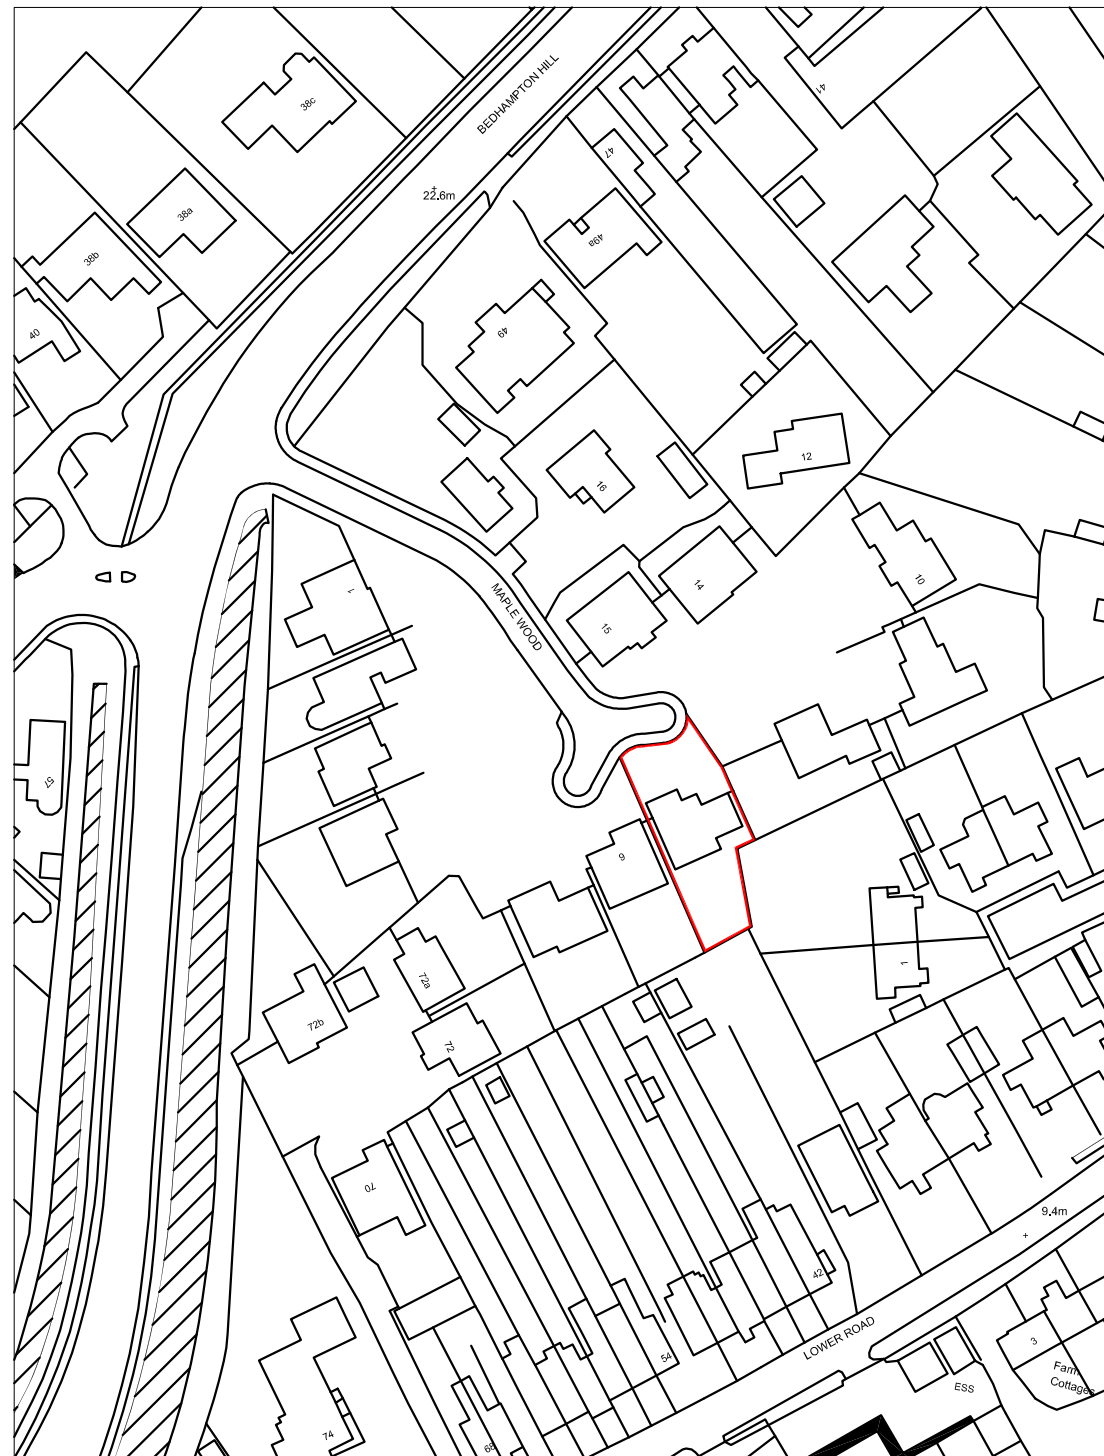


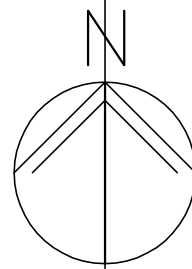

LOCATION PLAN 1:1250

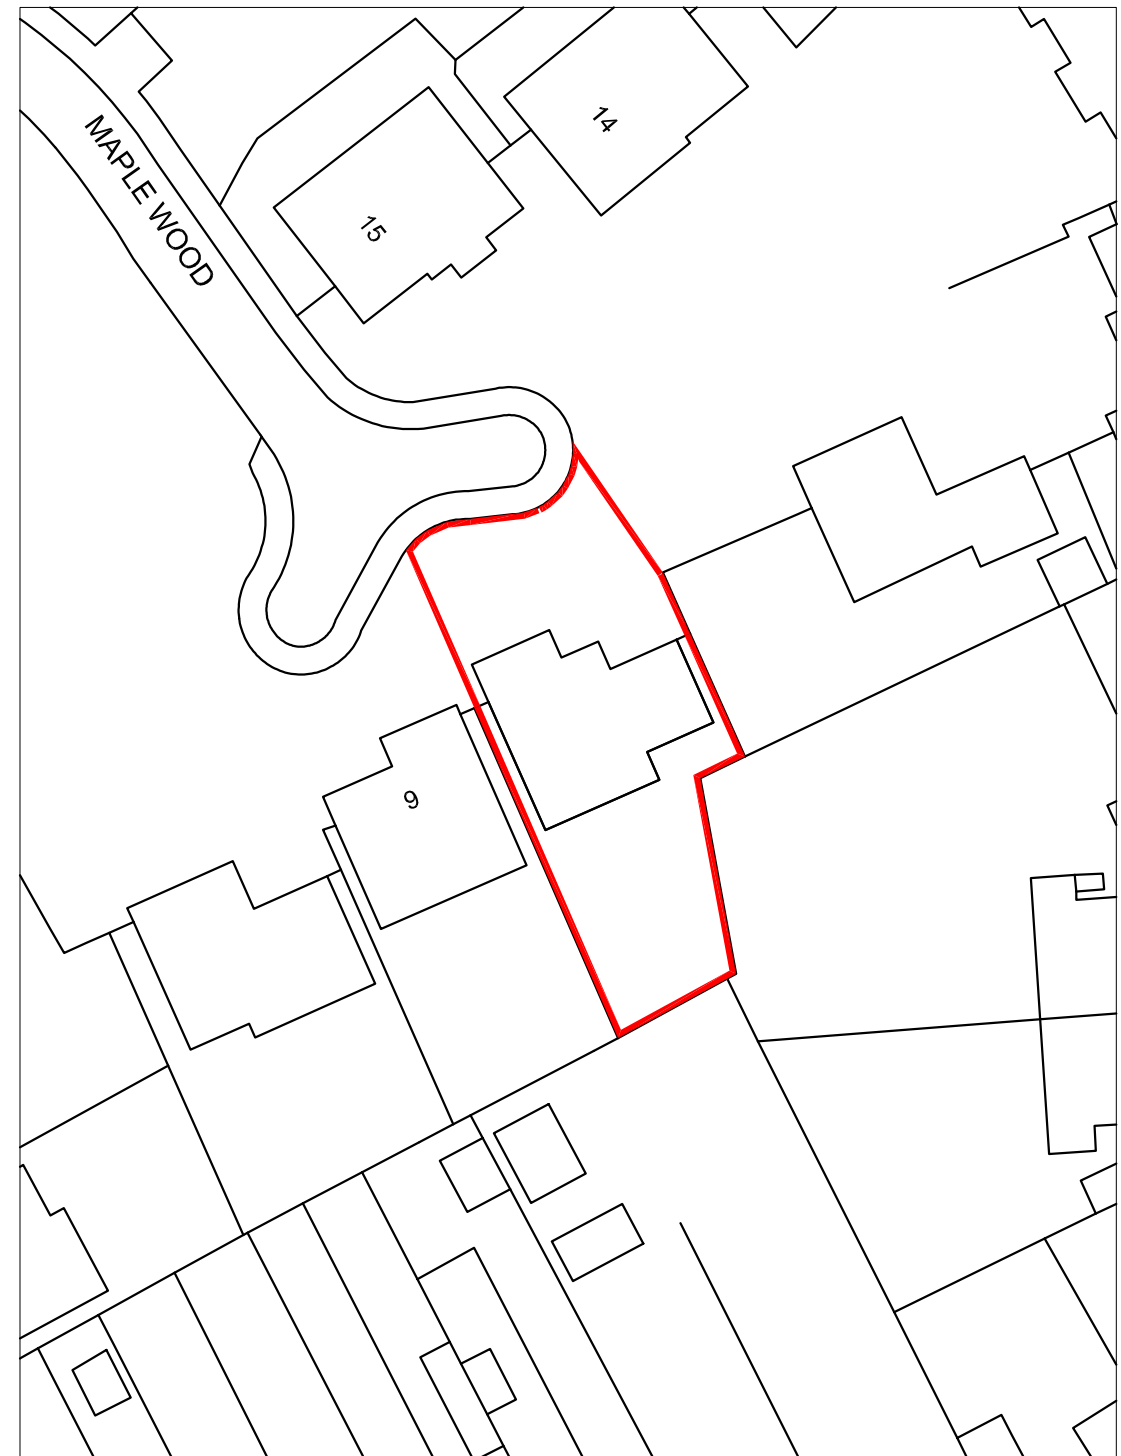

BLOCK PLAN 1:500

m 10 20 30 40

metres 10 20 30 40

7 Maple Wood
Havant
PO9 3JB

SITE PLANS

Revisions

- A. Red line correction. 23/03/17
- B.
- C.
- D.



Scale A3 = AS SHOWN
Date 21/03/17
Drawn OS

17008-101^A

© Crown Copyright
All rights reserved.
Reproduced by Permission.
Licence No. 100046837