
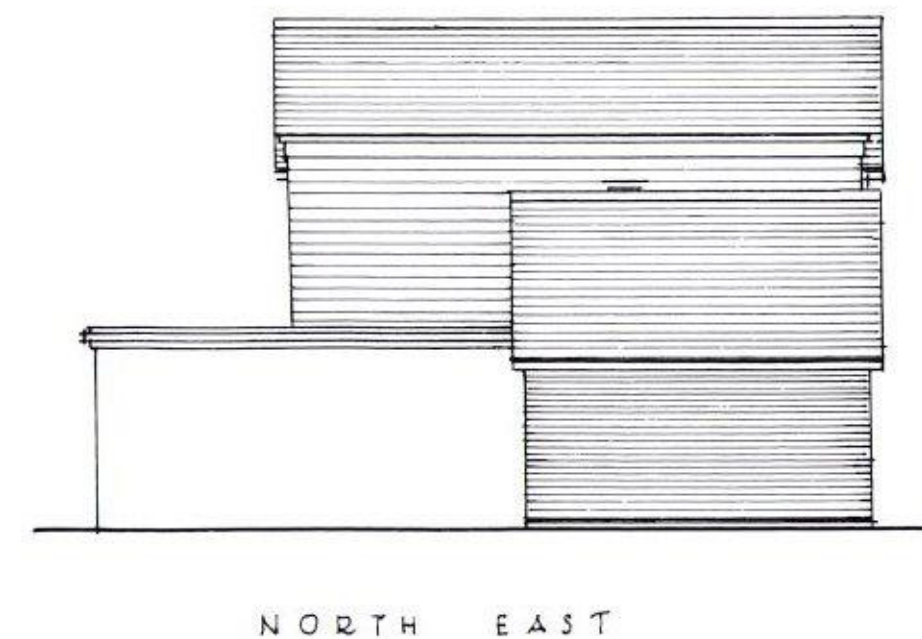


HAVANT BOROUGH  
COUNCIL  
18 DEC 2017  
RECEIVED

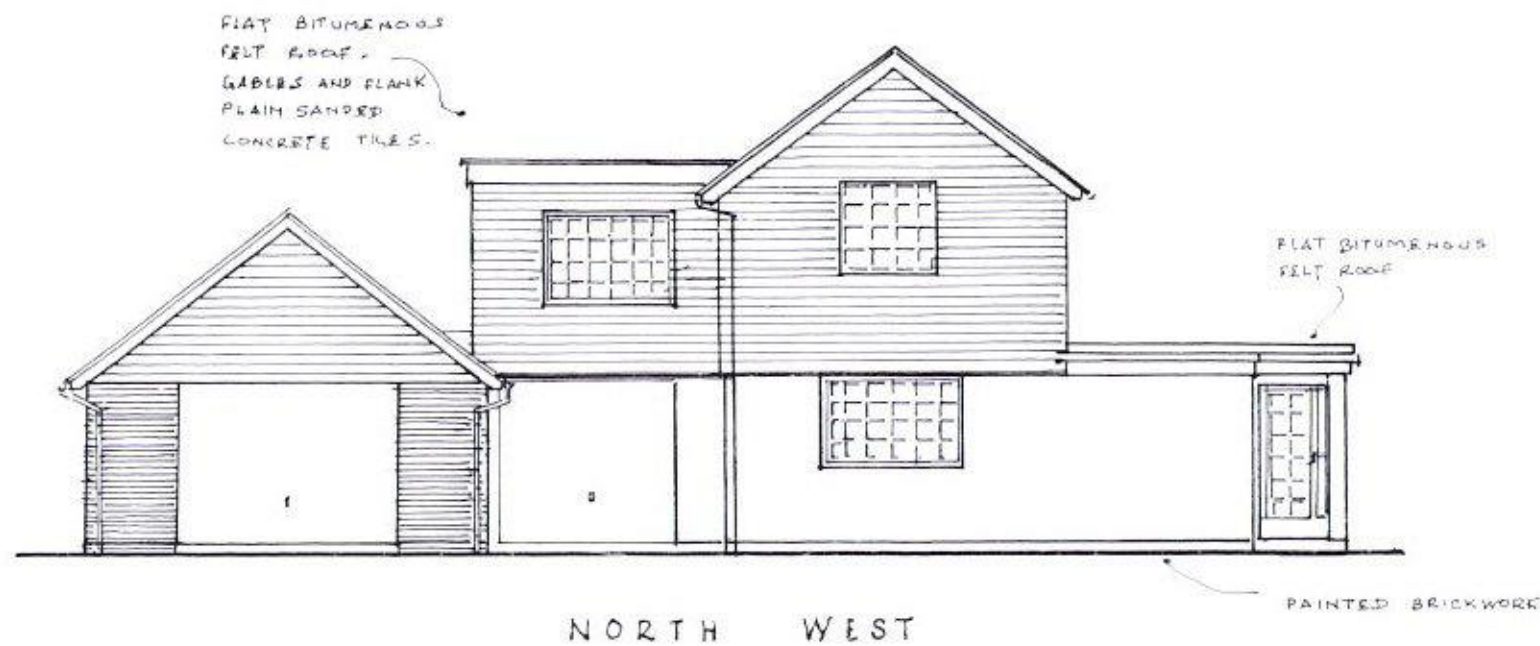

ELEVATIONS AS EXISTING

57 HORNDEAN ROAD  
EMSWORTH  
HAMPSHIRE.

PROPOSED  
ALTERATIONS

ELEVATIONS  
AS  
EXISTING.

SCALE: 1:100  
DATE: DEC 2017  
BN6/17/05

I.W.