


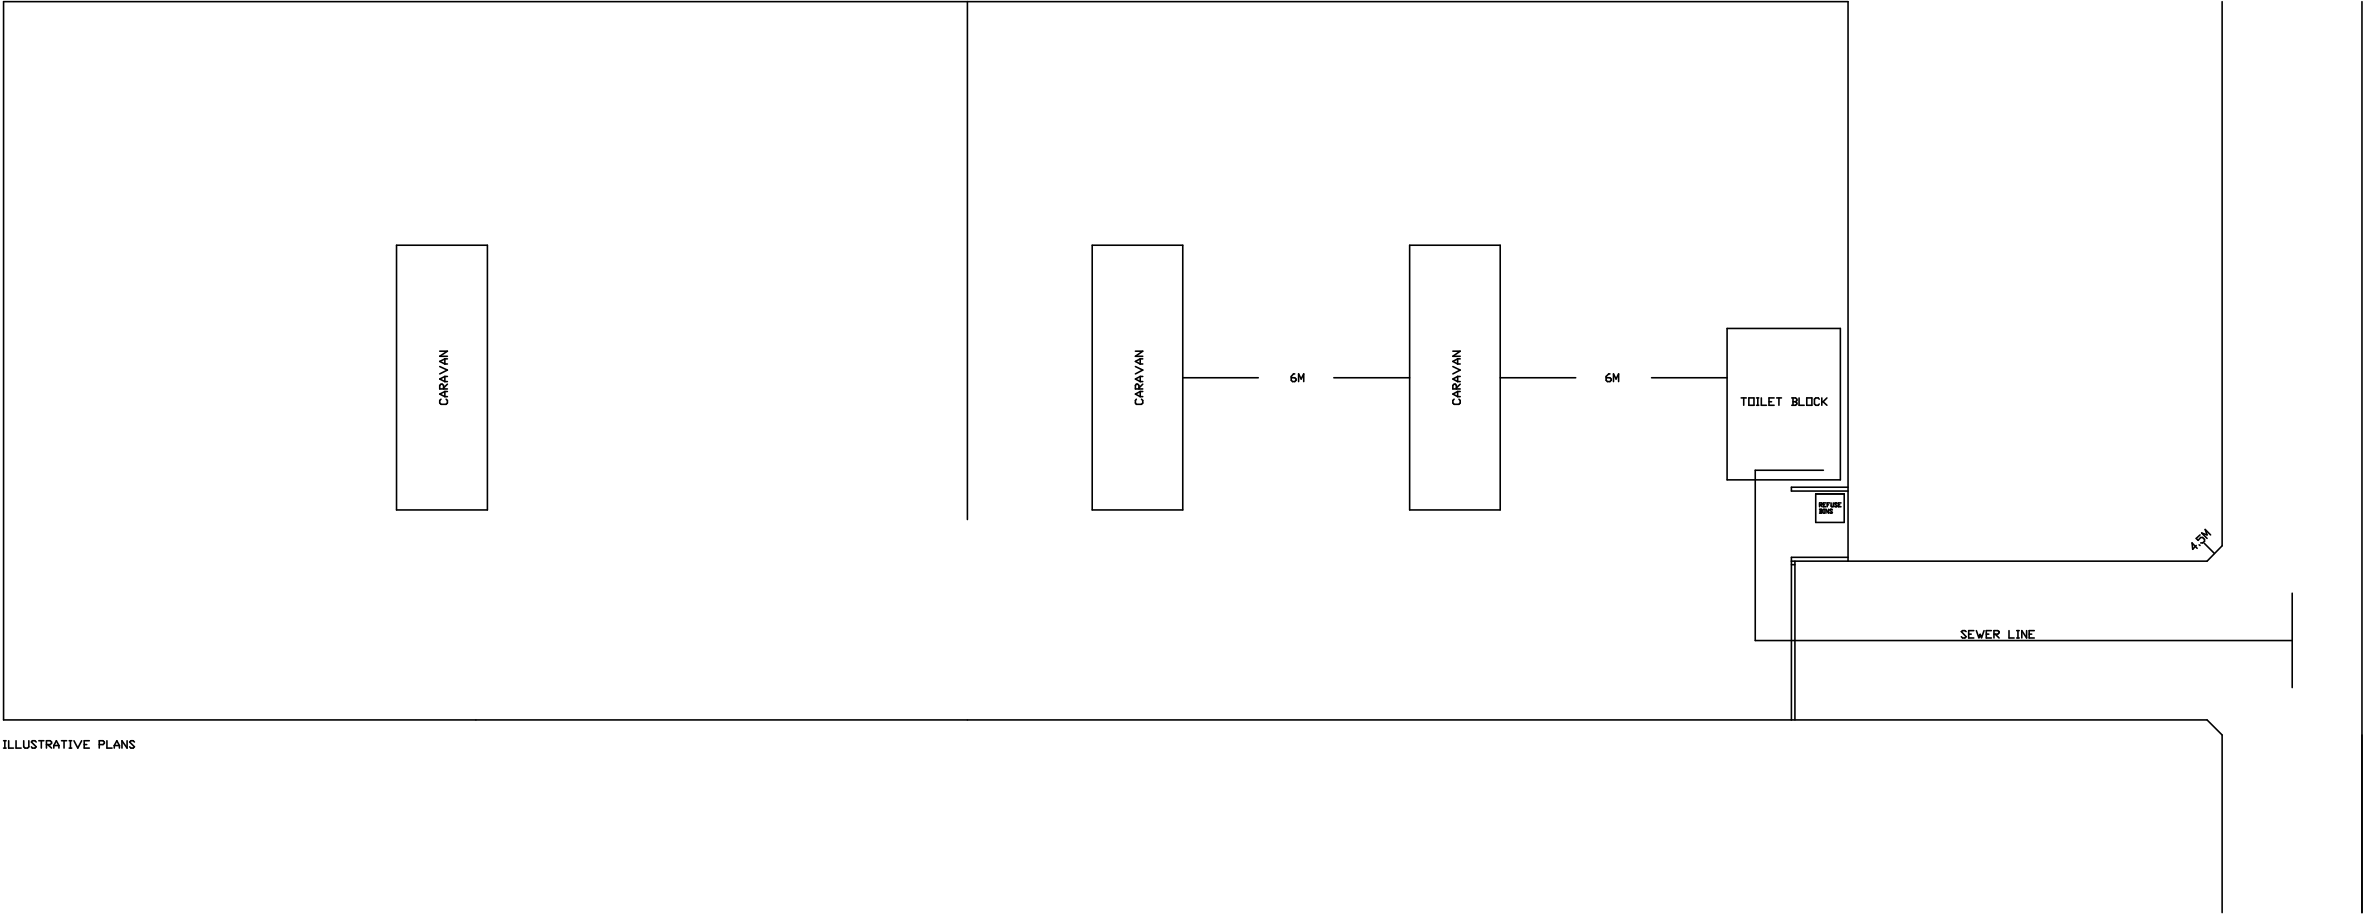

ILLUSTRATIVE PLANS

Copyright is reserved by The Town Planning Experts and is issued on the condition that it is not copied or disclosed by or to any unauthorised persons without prior consent in writing from The Town Planning Experts.

All dimensions to be checked on site.

All structural elements to be specified by a suitably qualified structural engineer.

REV	DESCRIPTION	DRAWN	DATE
—	Initial design	JLR	27.07.17



Drawing Ref	01 ILLUS PLANS
Scale at A1	N/A
Scale at A3	1:200
Date	27 JULY 2017
Drawn by	JLR

Drawing Title

Land asjacent Mandai,
St Peters Road,
Hayling Island.

the
town planning
experts

Tel 023 9252 3352
help@tpexpert.org
www.tpexpert.org