
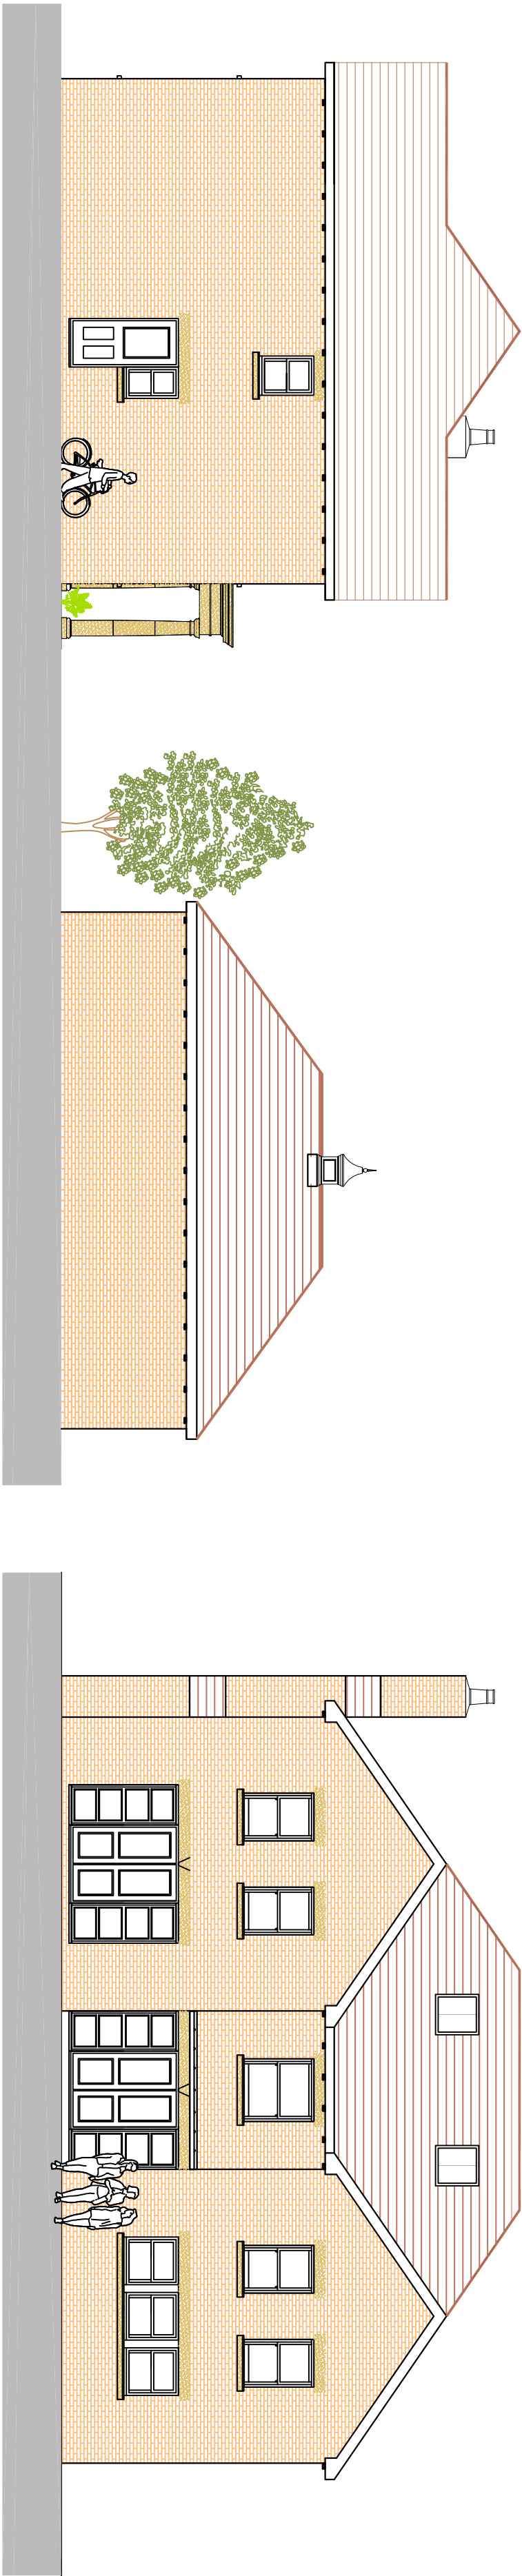


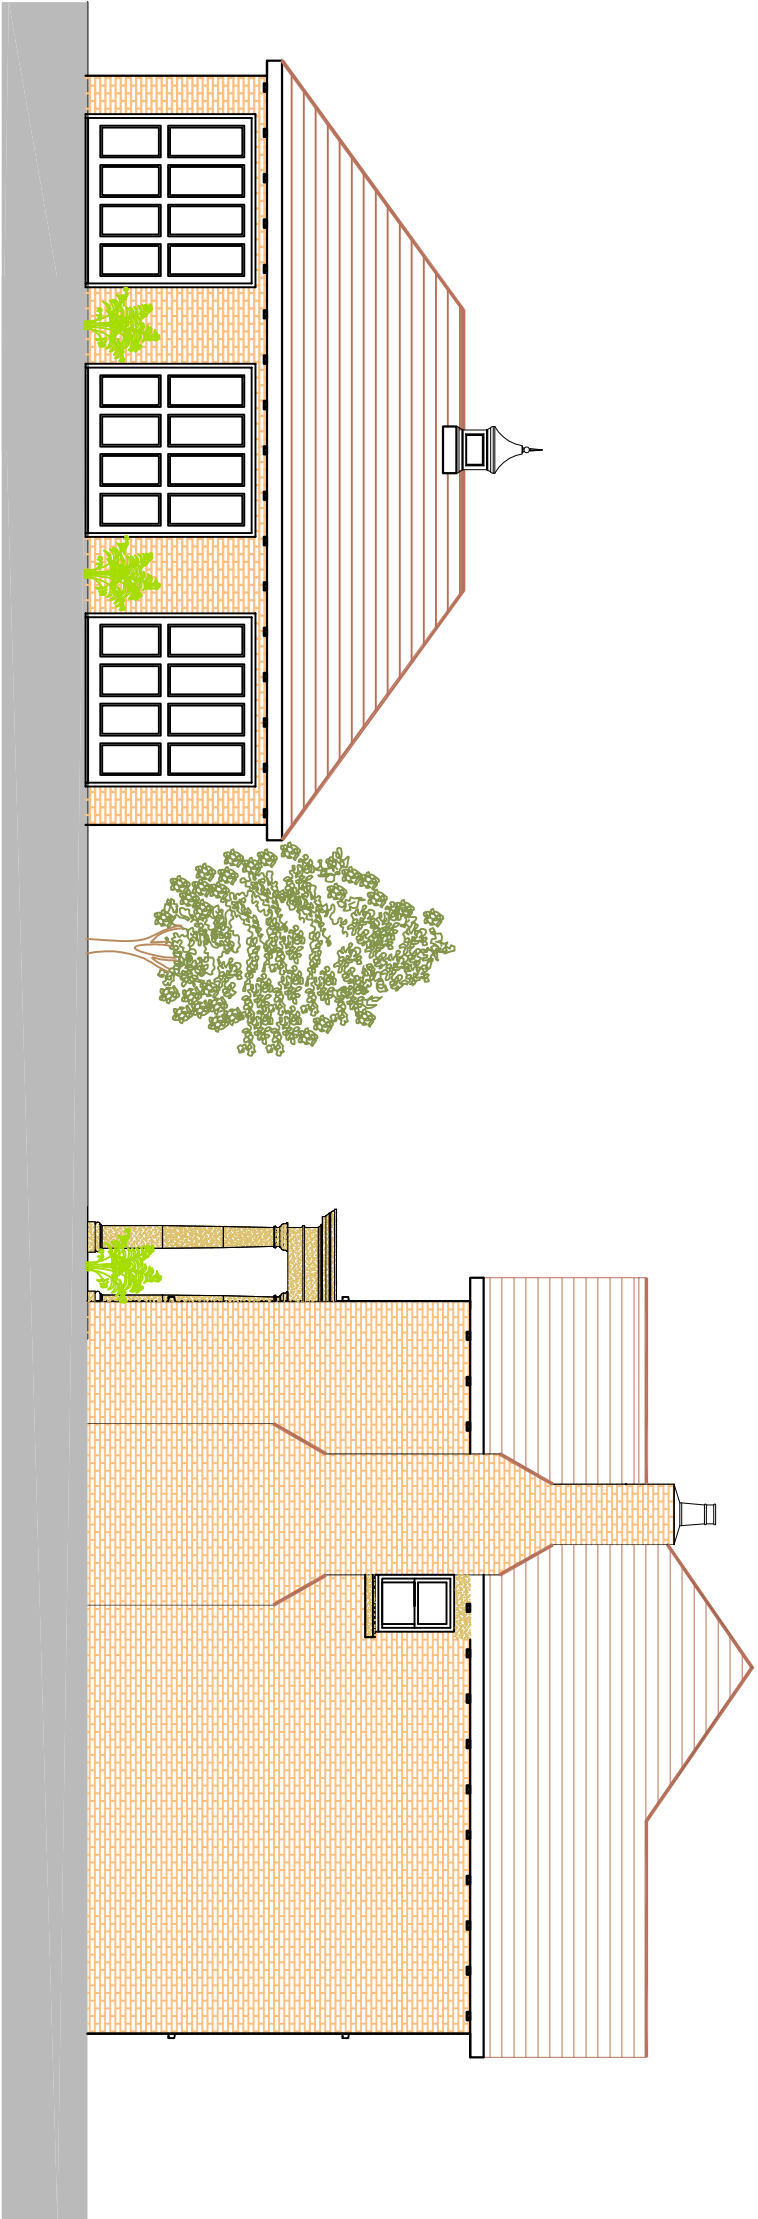

Materials

- Stock facing brick with stone cills and lintels
- Timber double glazed windows
- Plain tile roof with contrasting hips and ridge

REVISION:

Drawing Title :

Proposed Elevations

Project :

Land Adjacent
The Manor
Edward Gardens
Old Bedhampton
Havant

Drawn By

CRF

Date

01/02/17

SHEET SIZE

A2

Approved By

Date

Drawing No.

CFA

BS

Revision:

Scale:

1-100

PLANNING

Chris Flint Associates Ltd

CHARTERED SURVEYORS - PROJECT MANAGERS
DEVELOPMENT CONSULTANTS

2 Emerald Close Waterlooville Hants PO7 8VZ
tel: 023 92 432484 fax: 023 92 355554
Email: chrisflintassociates@gmail.com