


1227.17 - 44 Webb Lane

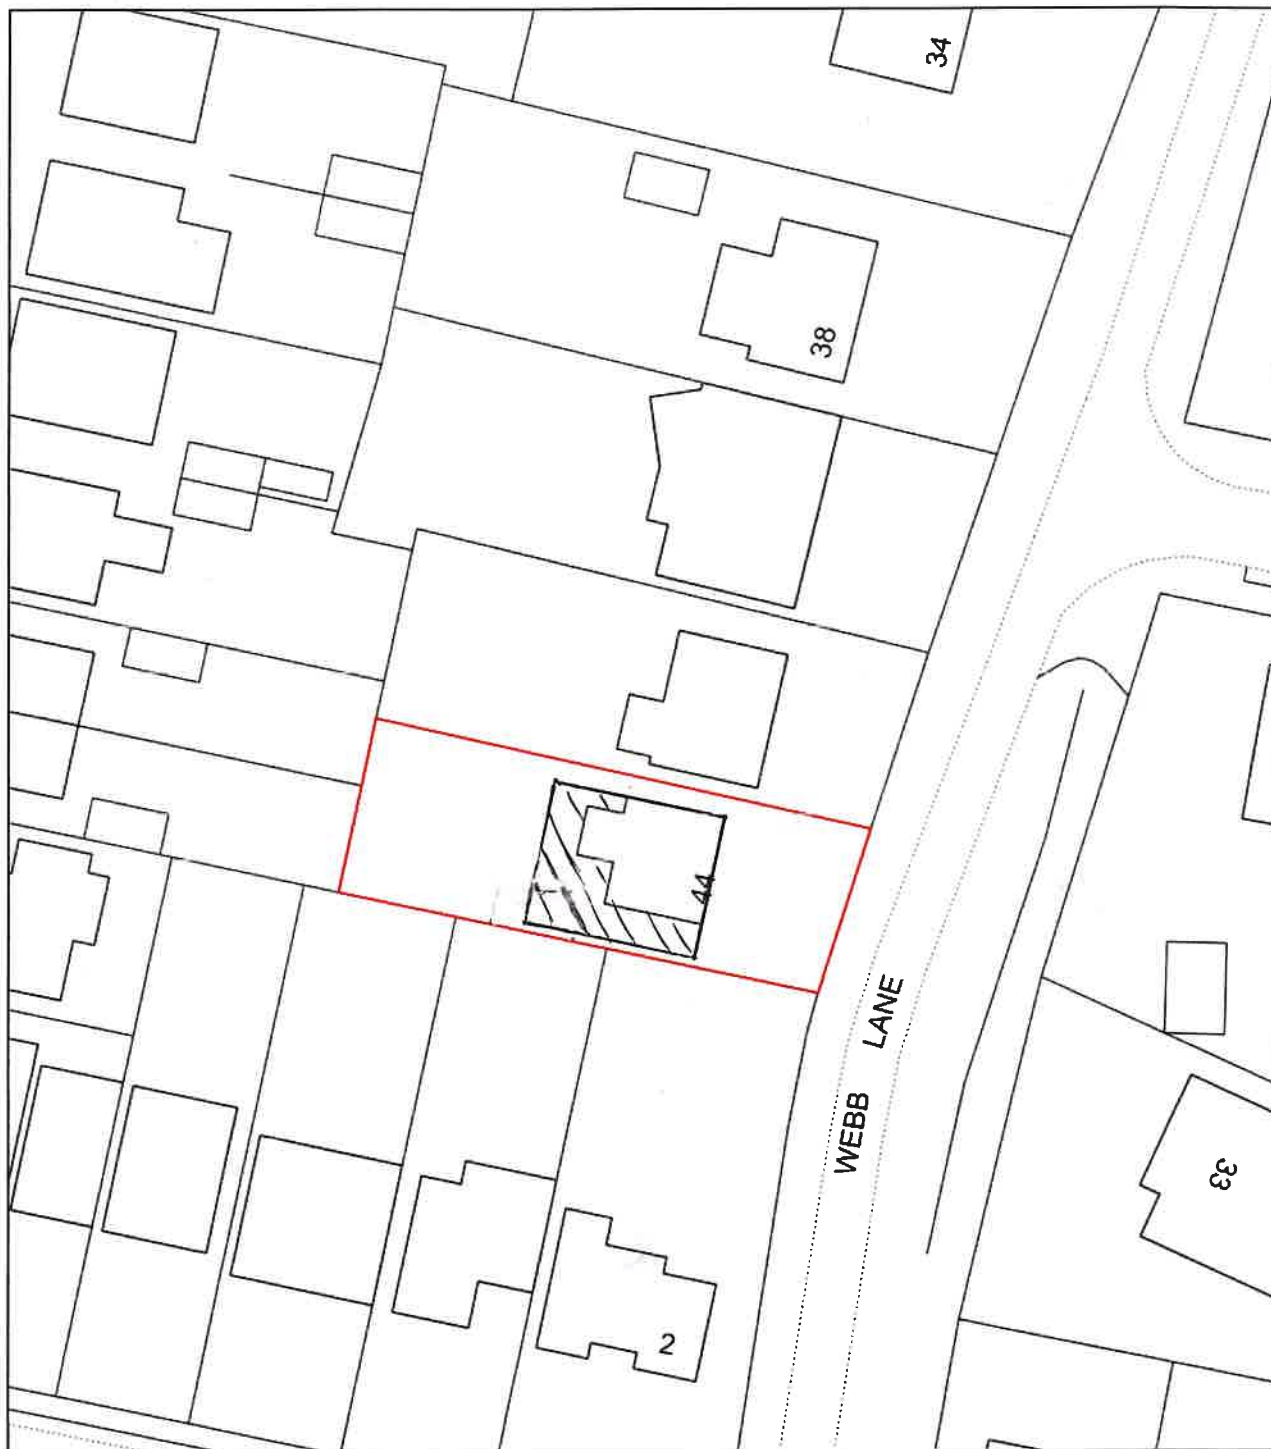

0 20
Metres



Plan Produced for: Mr & Mrs Mardell

Date Produced: 10 Nov 2017

Plan Reference Number: TQRQM17314151727980

Scale: 1:500 @ A4