
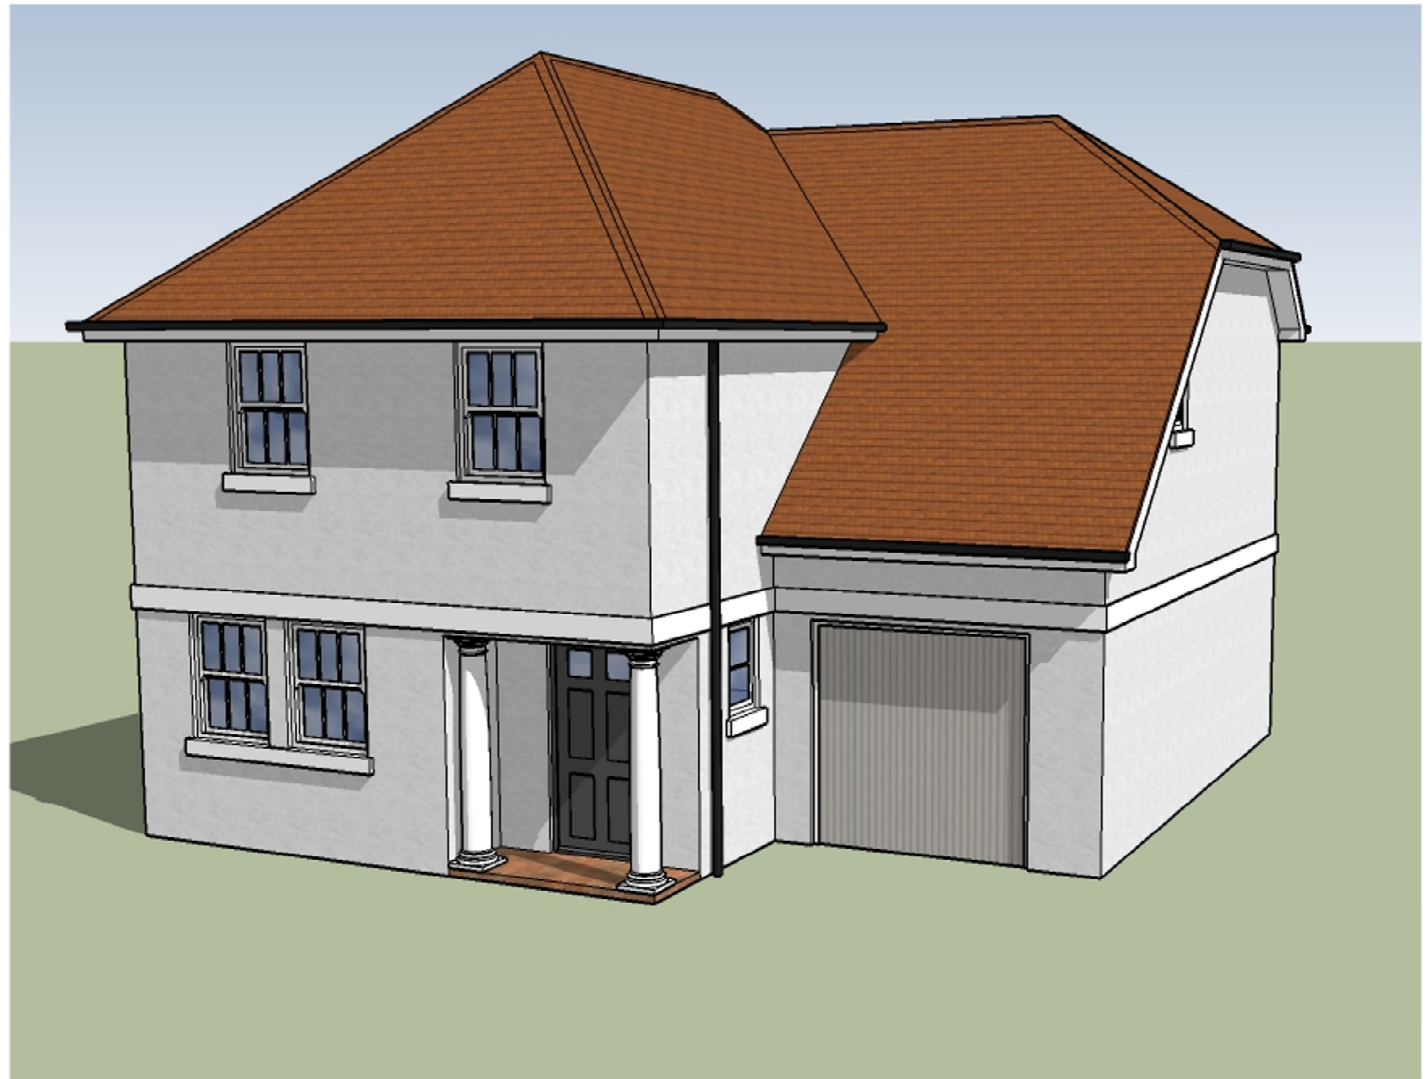
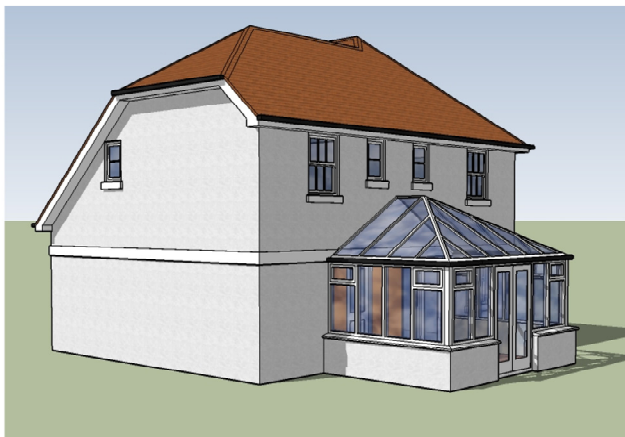


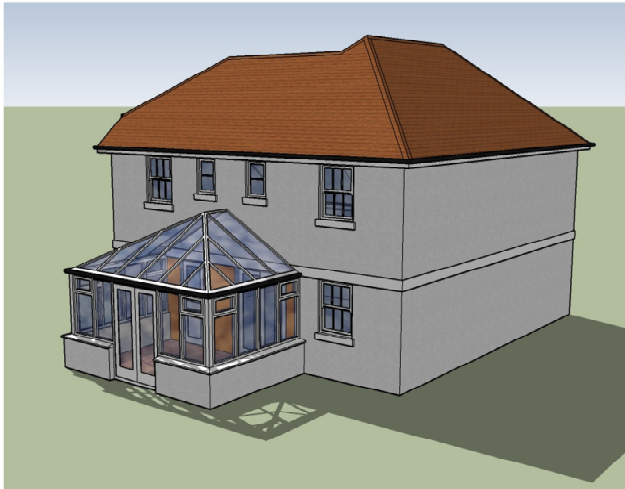

Proposed New House, 108 London Road, Widley, Waterlooville

tomesarchitects
architecture + project management