


Proposed Street Elevation @ 1:100

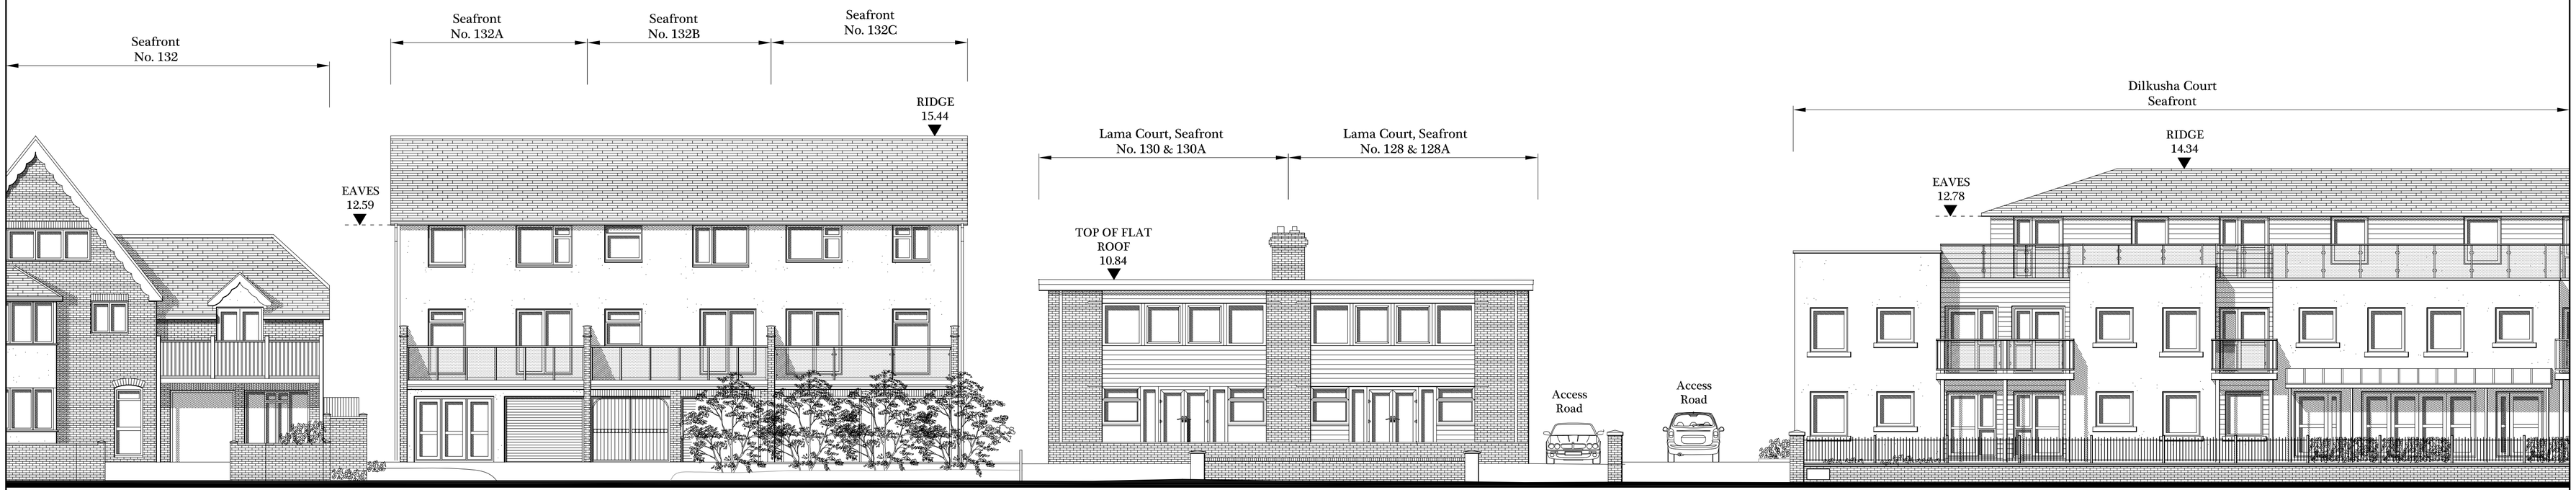

Existing Street Elevation @ 1:100

Revisions

REV L	MINOR AMENDMENTS TO PROPOSED ELEVATION JAT 14.6.17

GRAHAM ASH ARCHITECTS
CHARTERED ARCHITECTS TOWN PLANNING CONSULTANTS
Graham Ash Architects Ltd
65 Leigh Road, Eastleigh, Hampshire SO50 9DF
TELEPHONE 01794 518706 Or 07768 453105
EMAIL: Info@grahamasharchitects.com
WEBSITE: www.grahamasharchitects.com

CLIENT:
Mr D Aylward

PROJECT:
**Lama Court,
Seafront, (128-130)
Hayling Island,
PO11 9HW**

TITLE:
Proposed Street Elevation

DESIGNED BY	DATE	DRWN / DTALD BY:
GA	2-9-15	JAT
SCALE 1:100	PLOTTED 14-6-17	REV. L

SCALE @ 1:100 0 1 2 3 4 5m

PURPOSE OF ISSUE:
☐ information ☑ approval ☐ tender ☐ construction

DWG. NO.
15:027:06 REV L