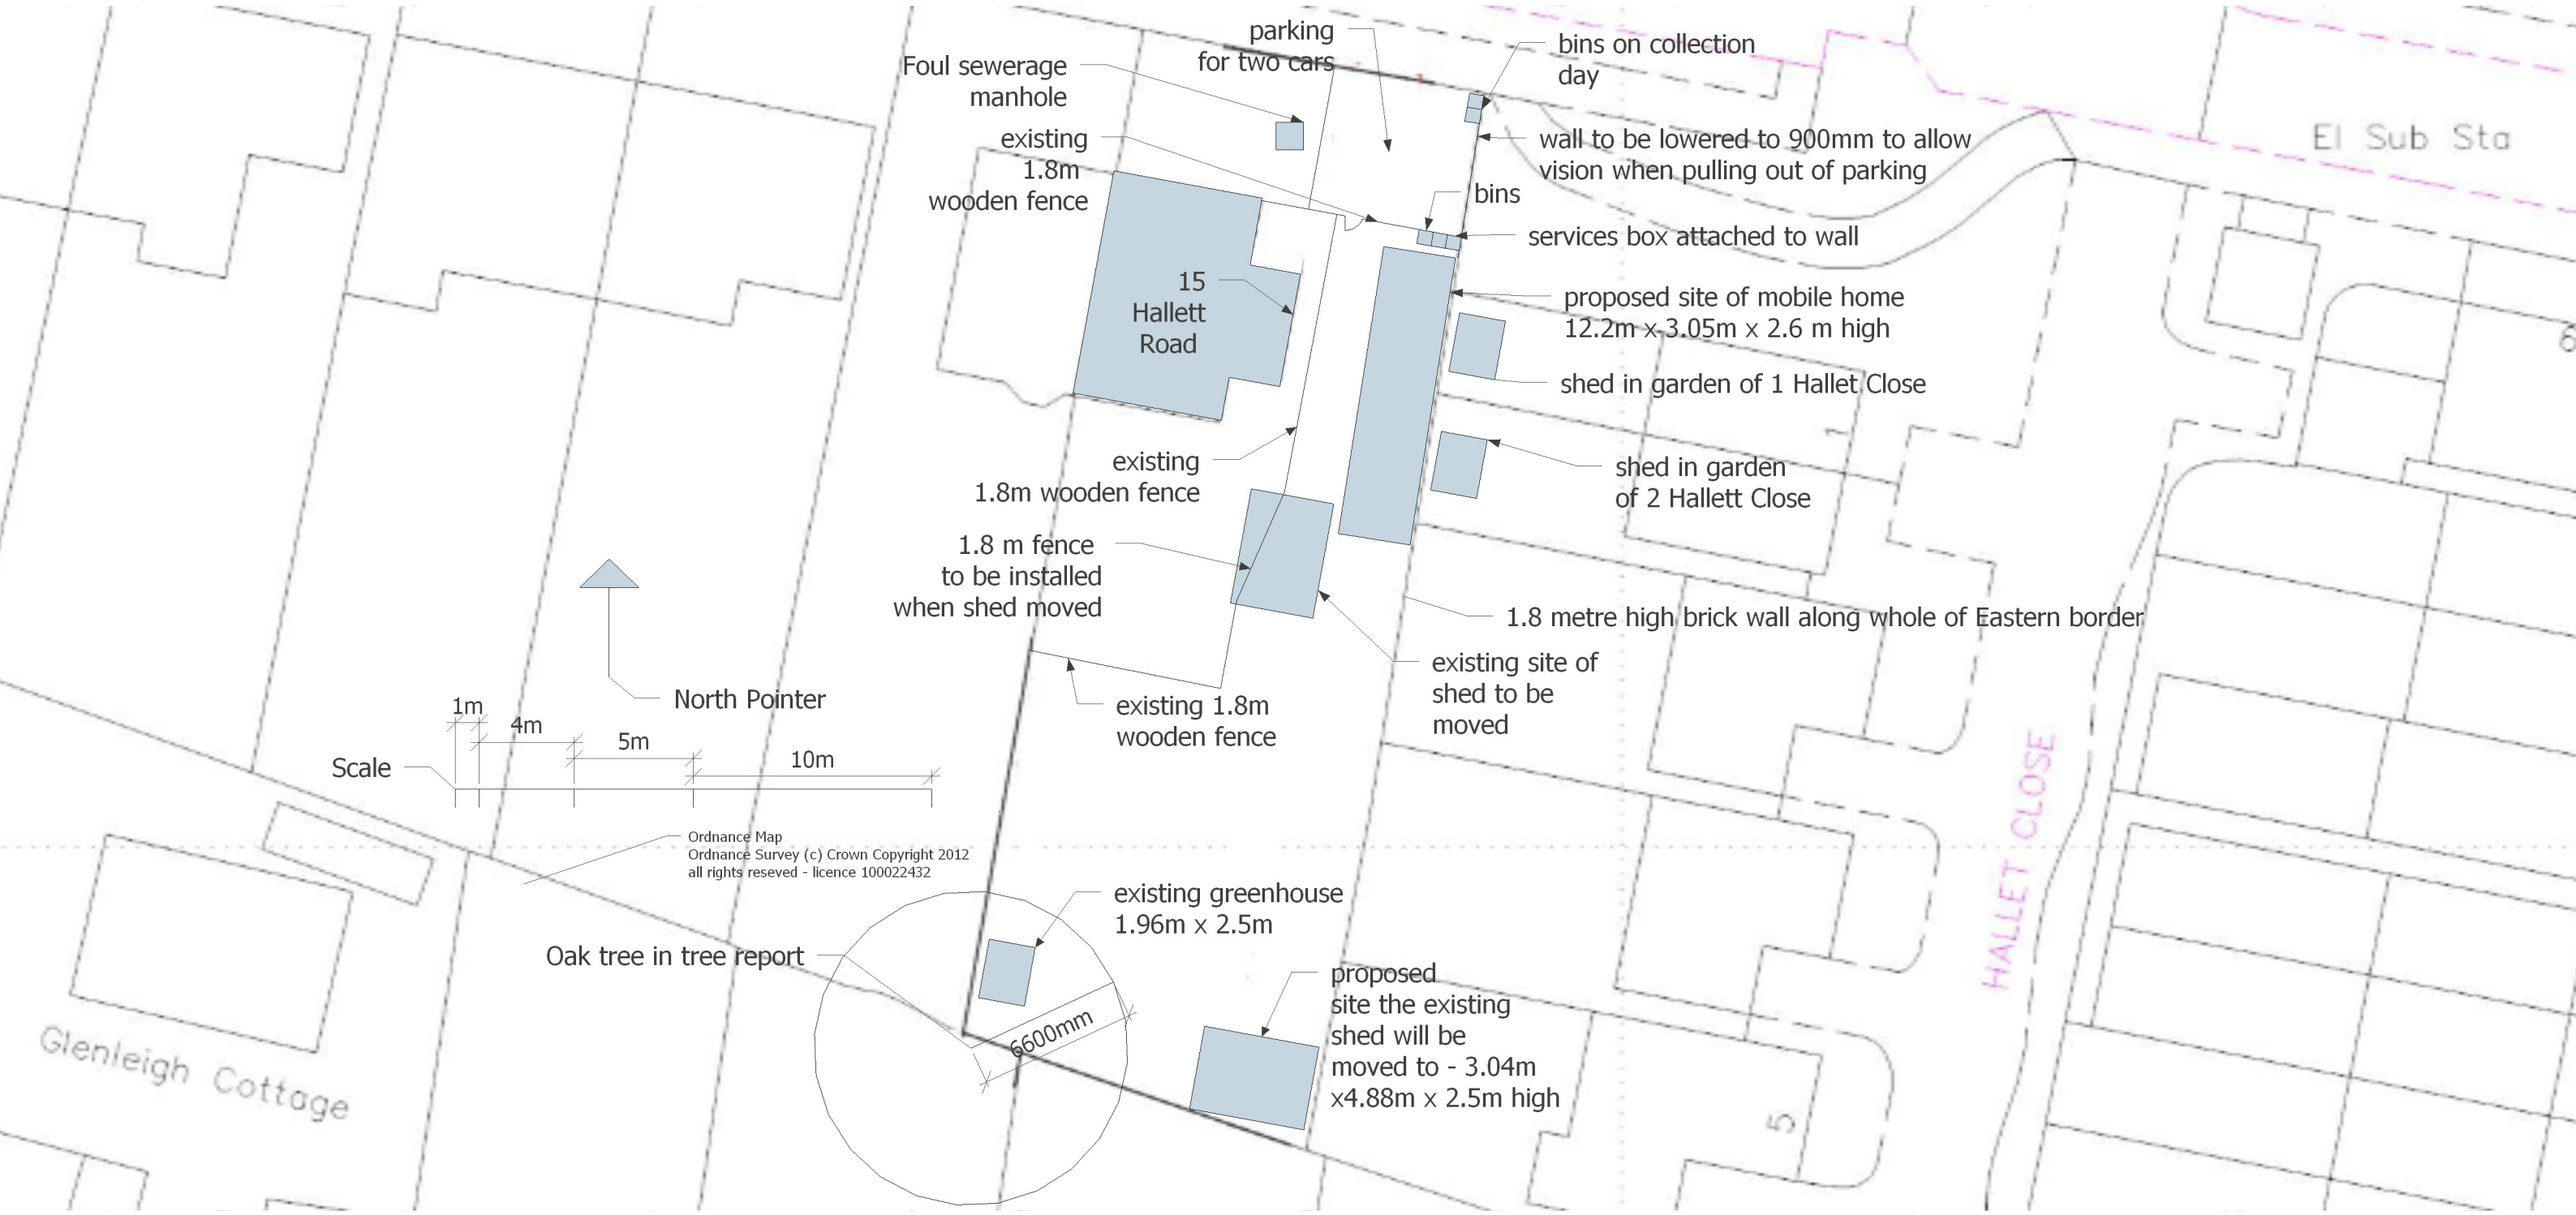
parking
for two cars
Foul sewerage
manhole
existing
1.8m
wooden fence
15
Hallett
Road
bins on collection
day
wall to be lowered to 900mm to allow
vision when pulling out of parking
bins
services box attached to wall
proposed site of mobile home
12.2m x 3.05m x 2.6 m high
shed in garden of 1 Hallet Close
shed in garden
of 2 Hallett Close
existing
1.8m wooden fence
1.8 m fence
to be installed
when shed moved
1.8 metre high brick wall along whole of Eastern border
existing site of
shed to be
moved
existing 1.8m
wooden fence
El Sub Sta
North Pointer
1m
4m
5m
10m
Scale
Ordnance Map
Ordnance Survey (c) Crown Copyright 2012
all rights reseved - licence 100022432
existing greenhouse
1.96m x 2.5m
Oak tree in tree report
6600mm
proposed
site the existing
shed will be
moved to - 3.04m
x4.88m x 2.5m high
HALLET CLOSE
Glenleigh Cottage