


PROPOSED SINGLE STOREY SIDE ADDITIONS
62, SANDY POINT ROAD, HAYLING IS. HANTS
FOR MR & MRS R. WARRY

HAVANT BOROUGH
COUNCIL
31 MAY 2017
RECEIVED

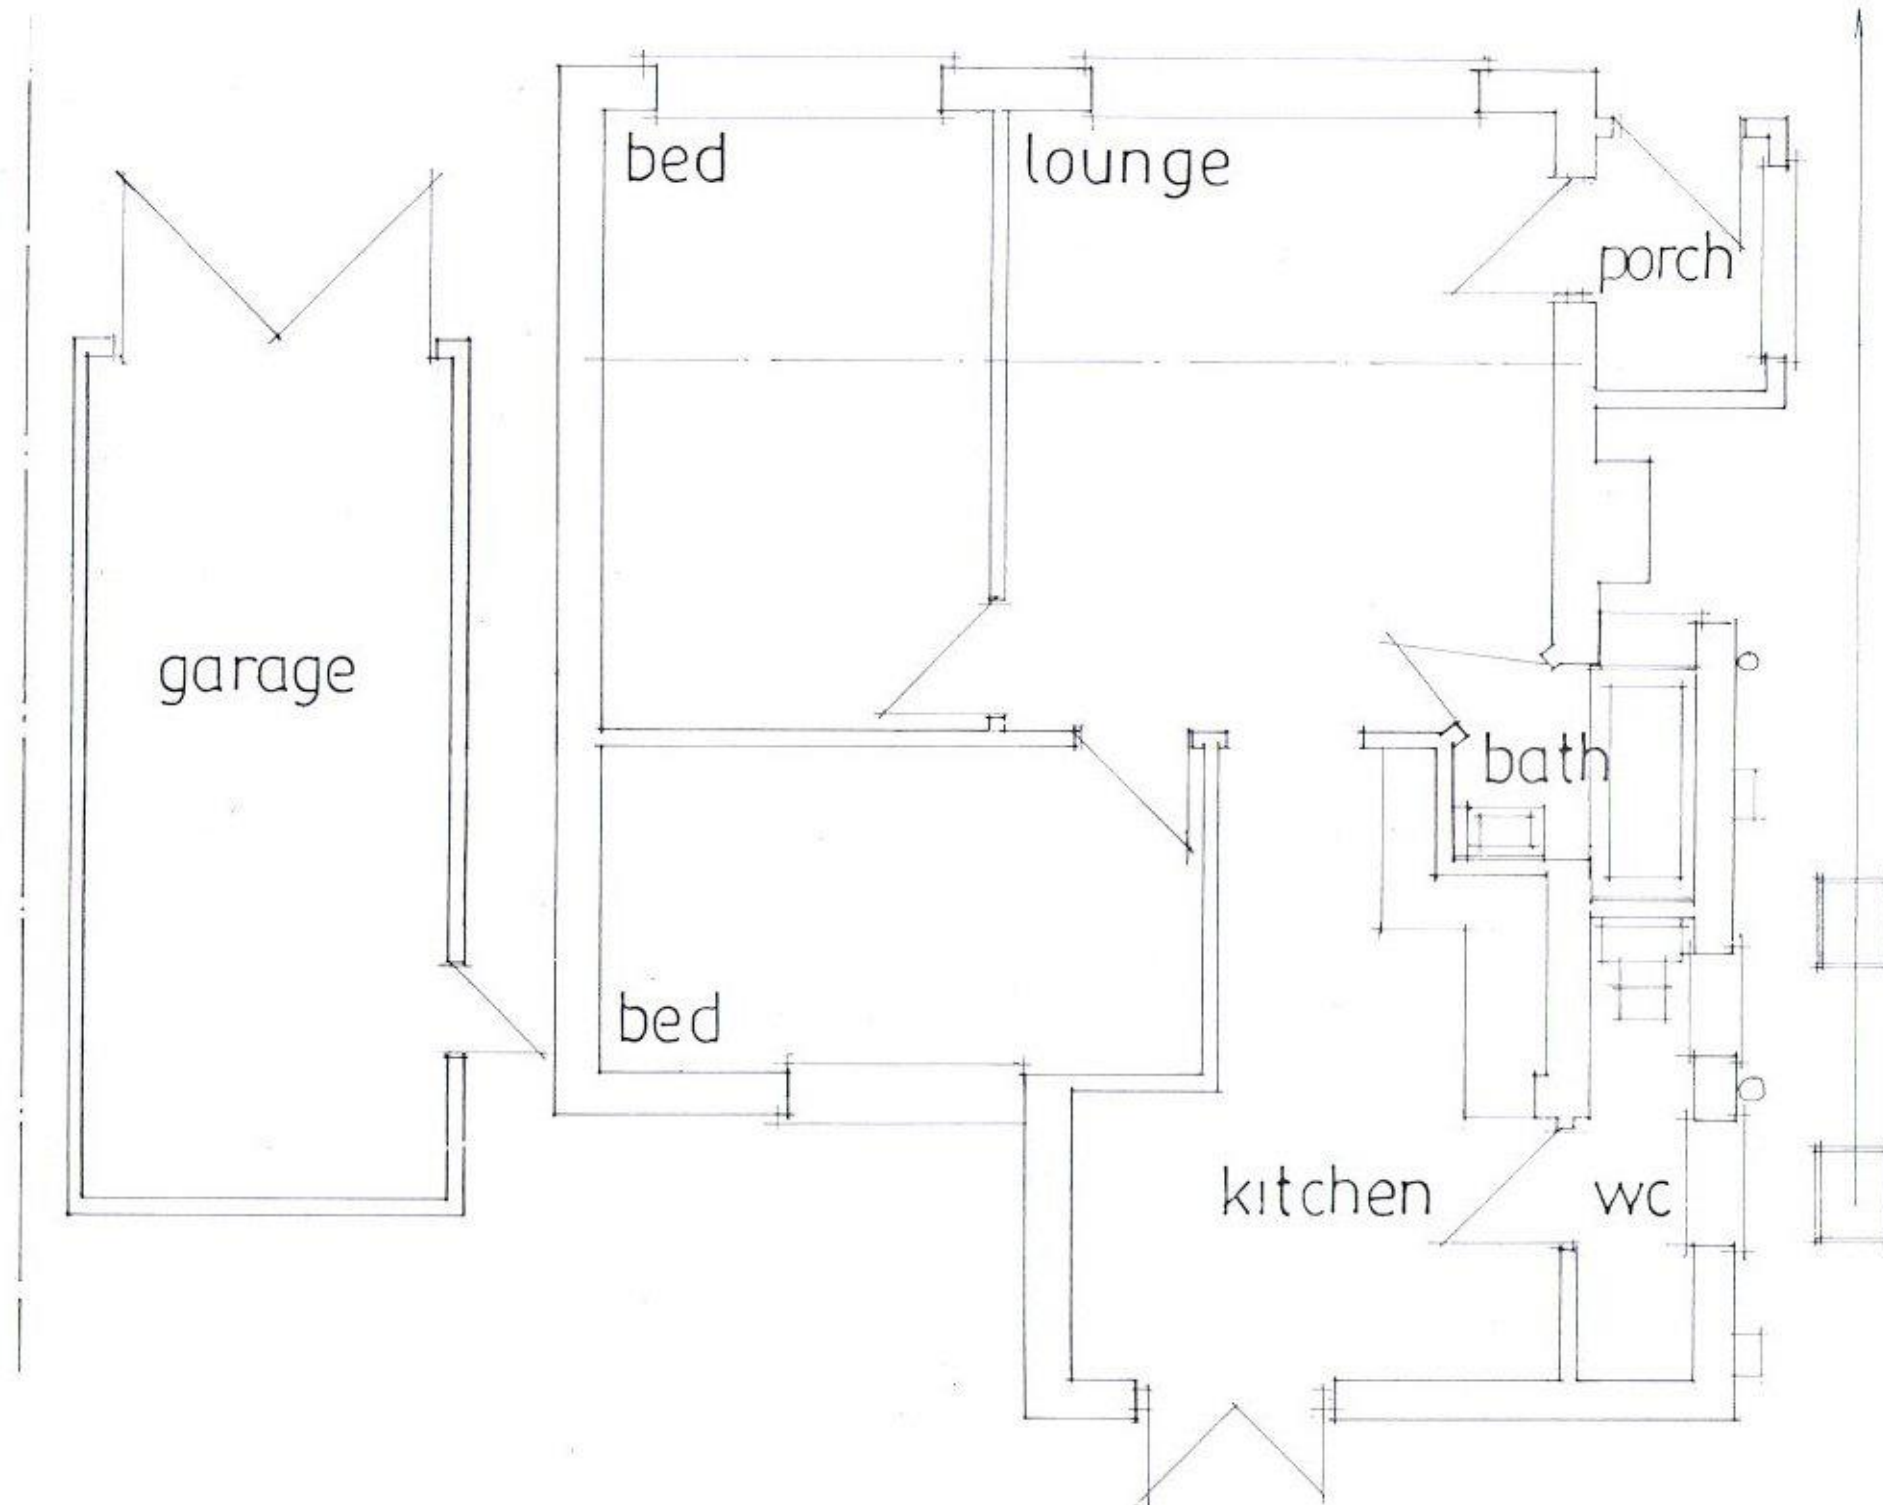

EXISTING LAYOUT

date may 17
scale 1:50

PETER J. WALKER
ISLAND DESIGN
182 SEAFRONT, HAYLING ISLAND, HANTS
PO11 9AN
TEL 02392467571