
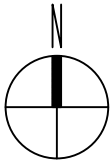
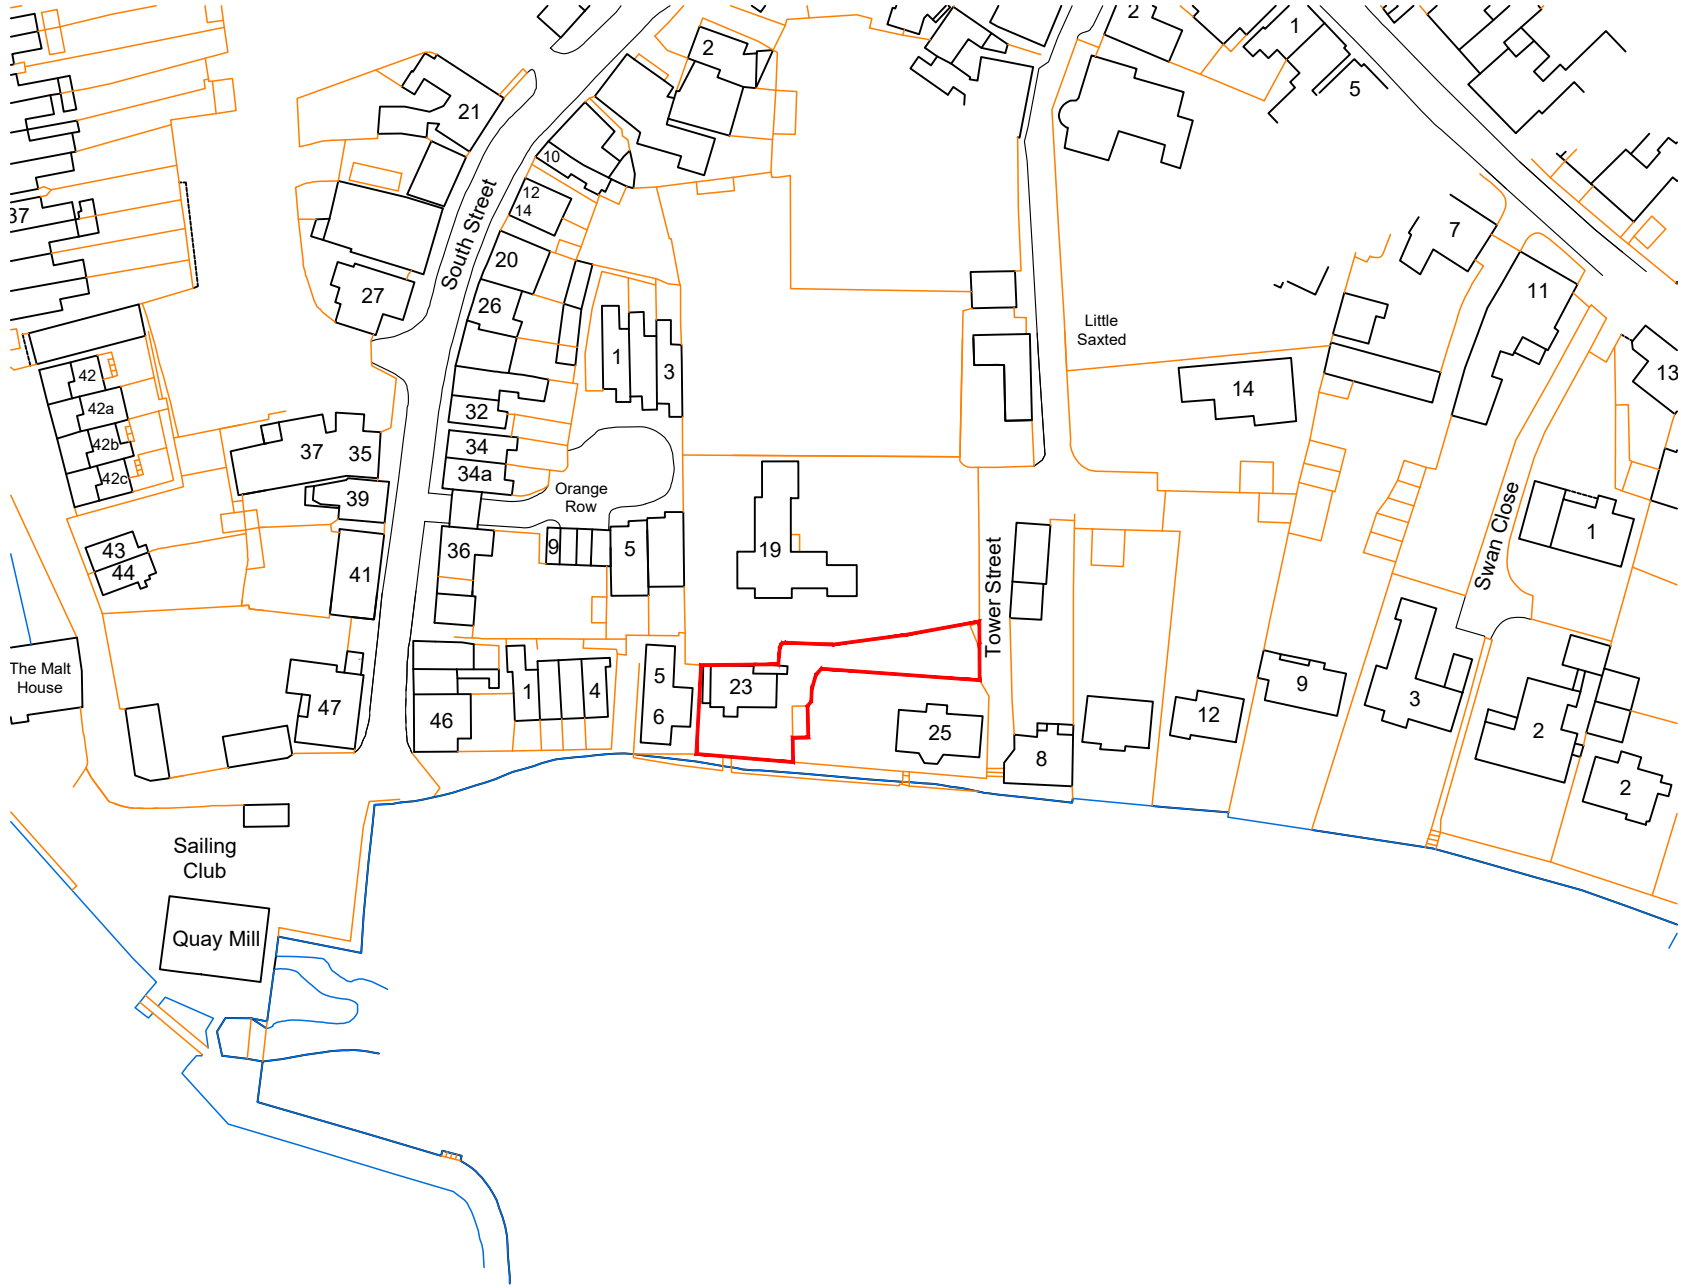



23 TOWER STREET

BLOCK AND LOCATION PLANS

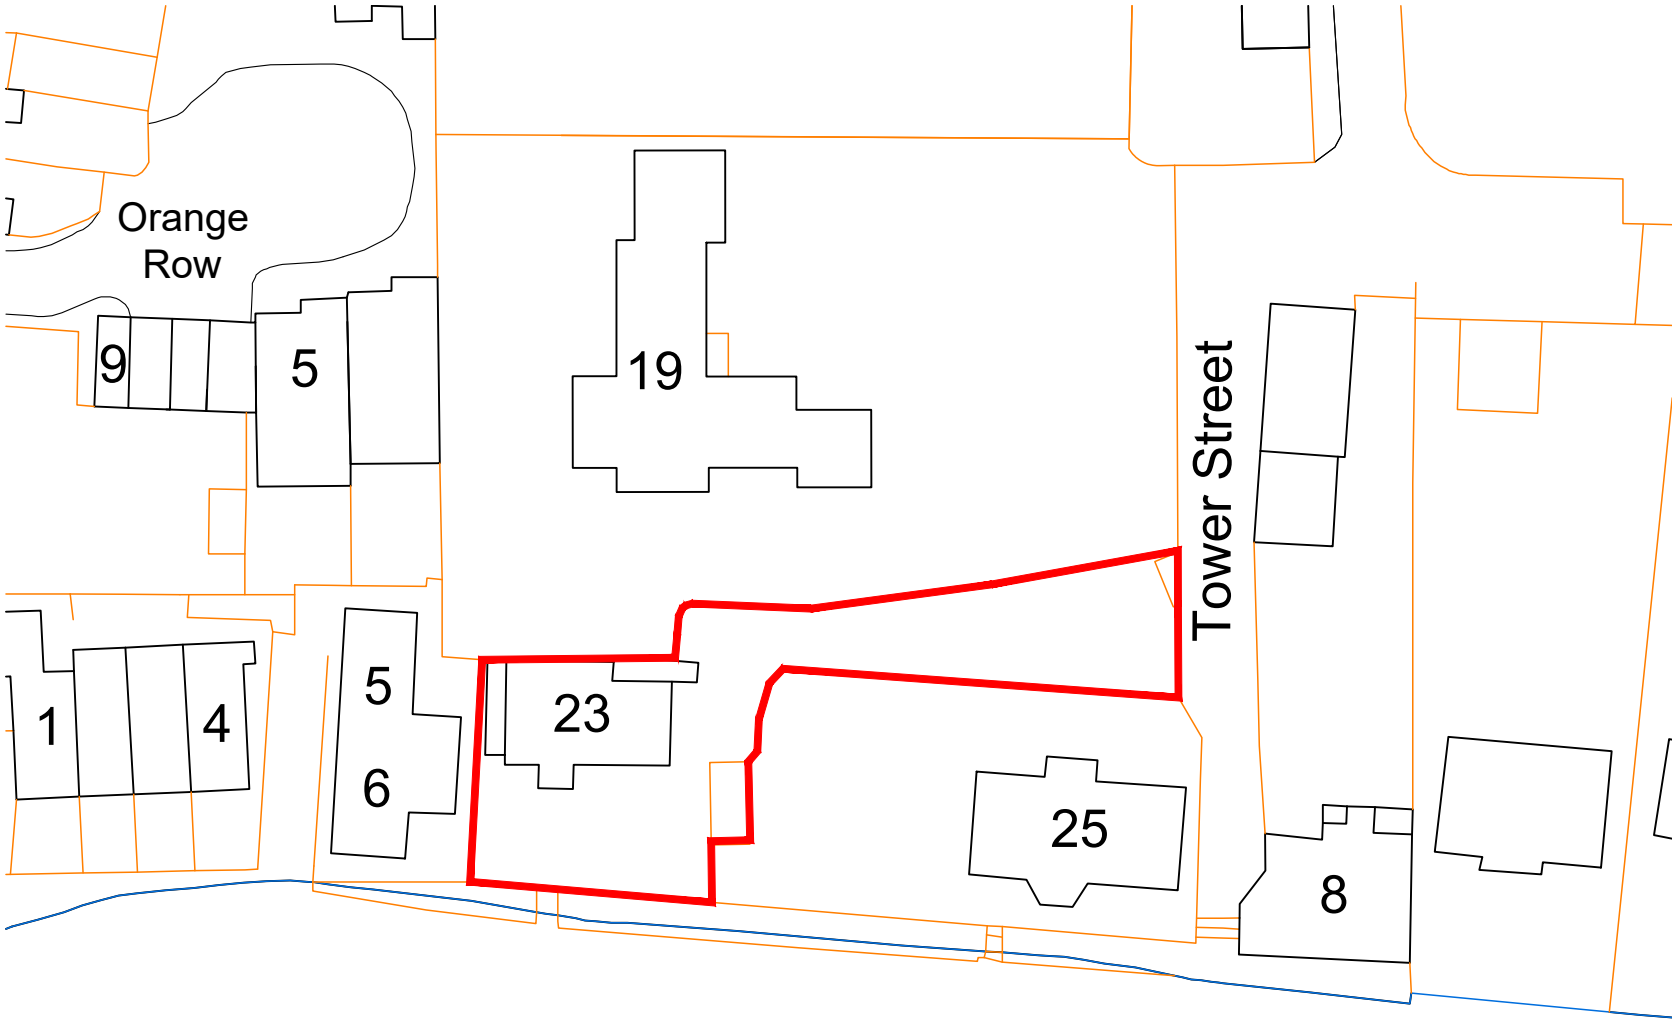

BLOCK PLAN

1:500
Ordnance Survey, (c) Crown Copyright 2015. All rights reserved. Licence number 100022432

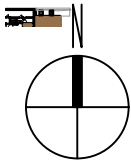

LOCATION PLAN

1:1250
Ordnance Survey, (c) Crown Copyright 2015. All rights reserved. Licence number 100022432

NOTES:

Dimensions to be checked on site before commencing work. Any discrepancies shall be reported to the architect immediately.

Do not scale from these drawings except for planning purposes.

Use figured dimensions only.

Where applicable this drawing is to be read in conjunction with other consultants' drawings.

All drawings to be read in conjunction with specification and all other drawings including structural engineer and mechanical and electrical drawings / specification

REV	DATE	AMENDMENT	DRAWN

hd
architects

Helyer Davies Architects Ltd
1 The Old Flour Mill,
Emsworth, PO10 7BT
01243 370 715

www.hdarchitects.co.uk mail@hdarchitects.co.uk

CLIENT

PROJECT

23 Tower Street
Emsworth
Hampshire
PO10 7BH

DRAWING	SCALE
Block Plan	1:500 @A2
Location Plan	1:1250 @A2

DATE	February 2018	DRAWN	JF
DRAWING NUMBER	14169 - 53	REVISION	*