


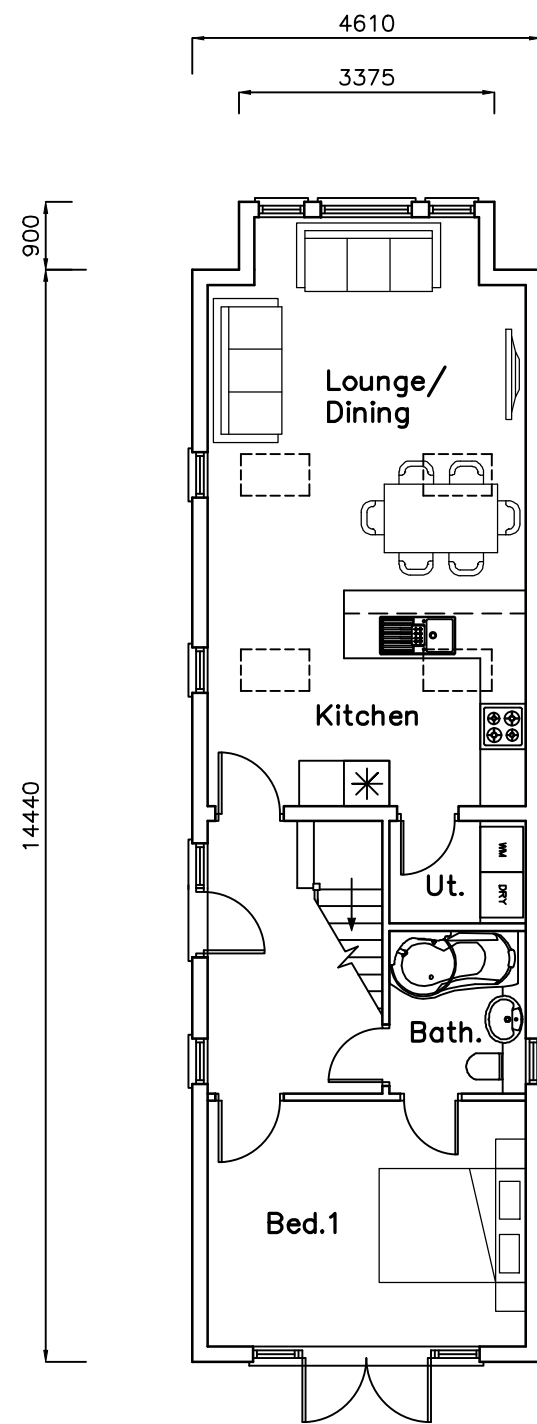


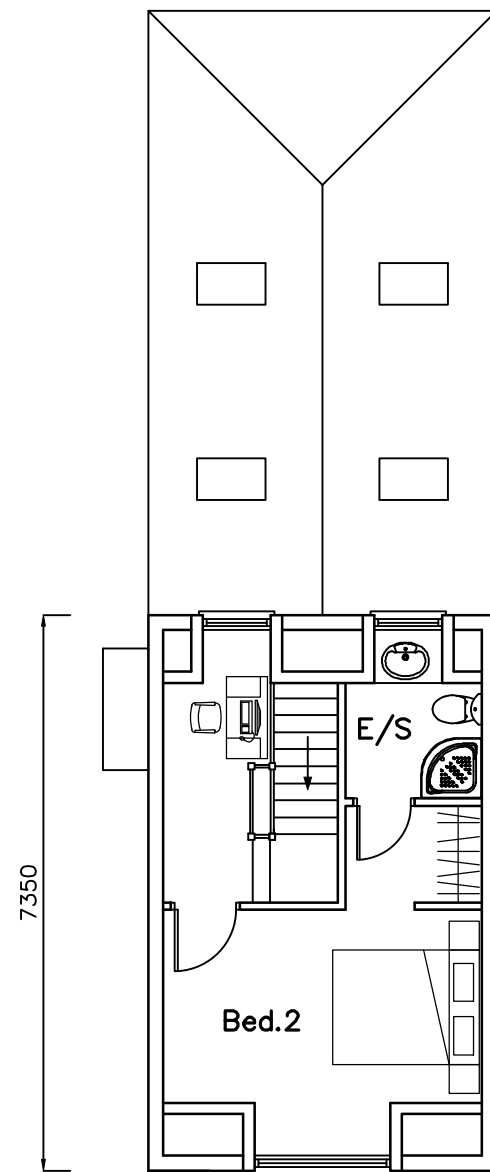

GROUND

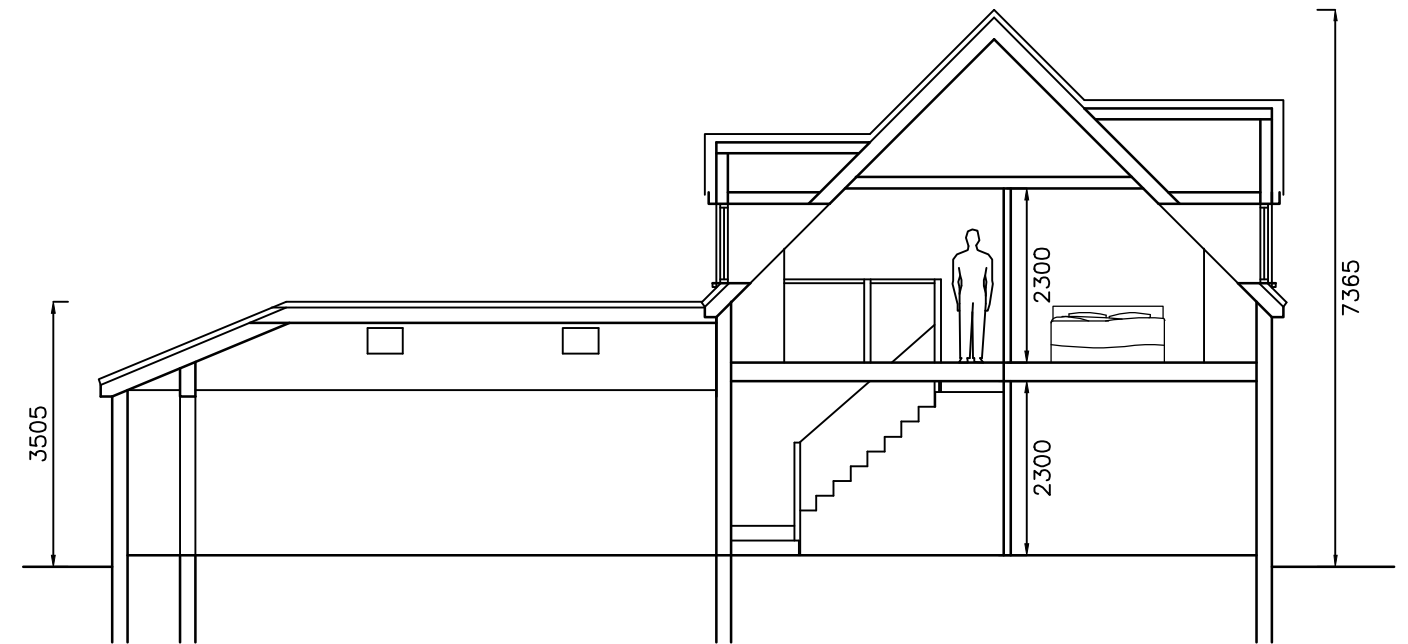

FIRST

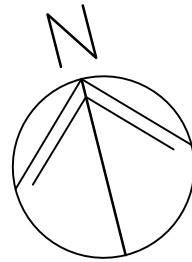


DRAFT SECTION

32 Fishery Lane,
Hayling Island,
PO11 9NR

PROPOSED PLANS AND SECTION

Revisions
A. Bathroom Revisions 20/01/18

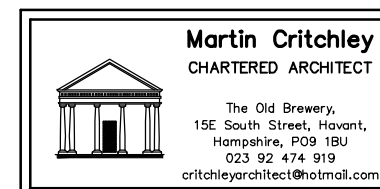

Scale A3 = 1:100
Drawn SAR
Date 05/12/17

17045-441^A