


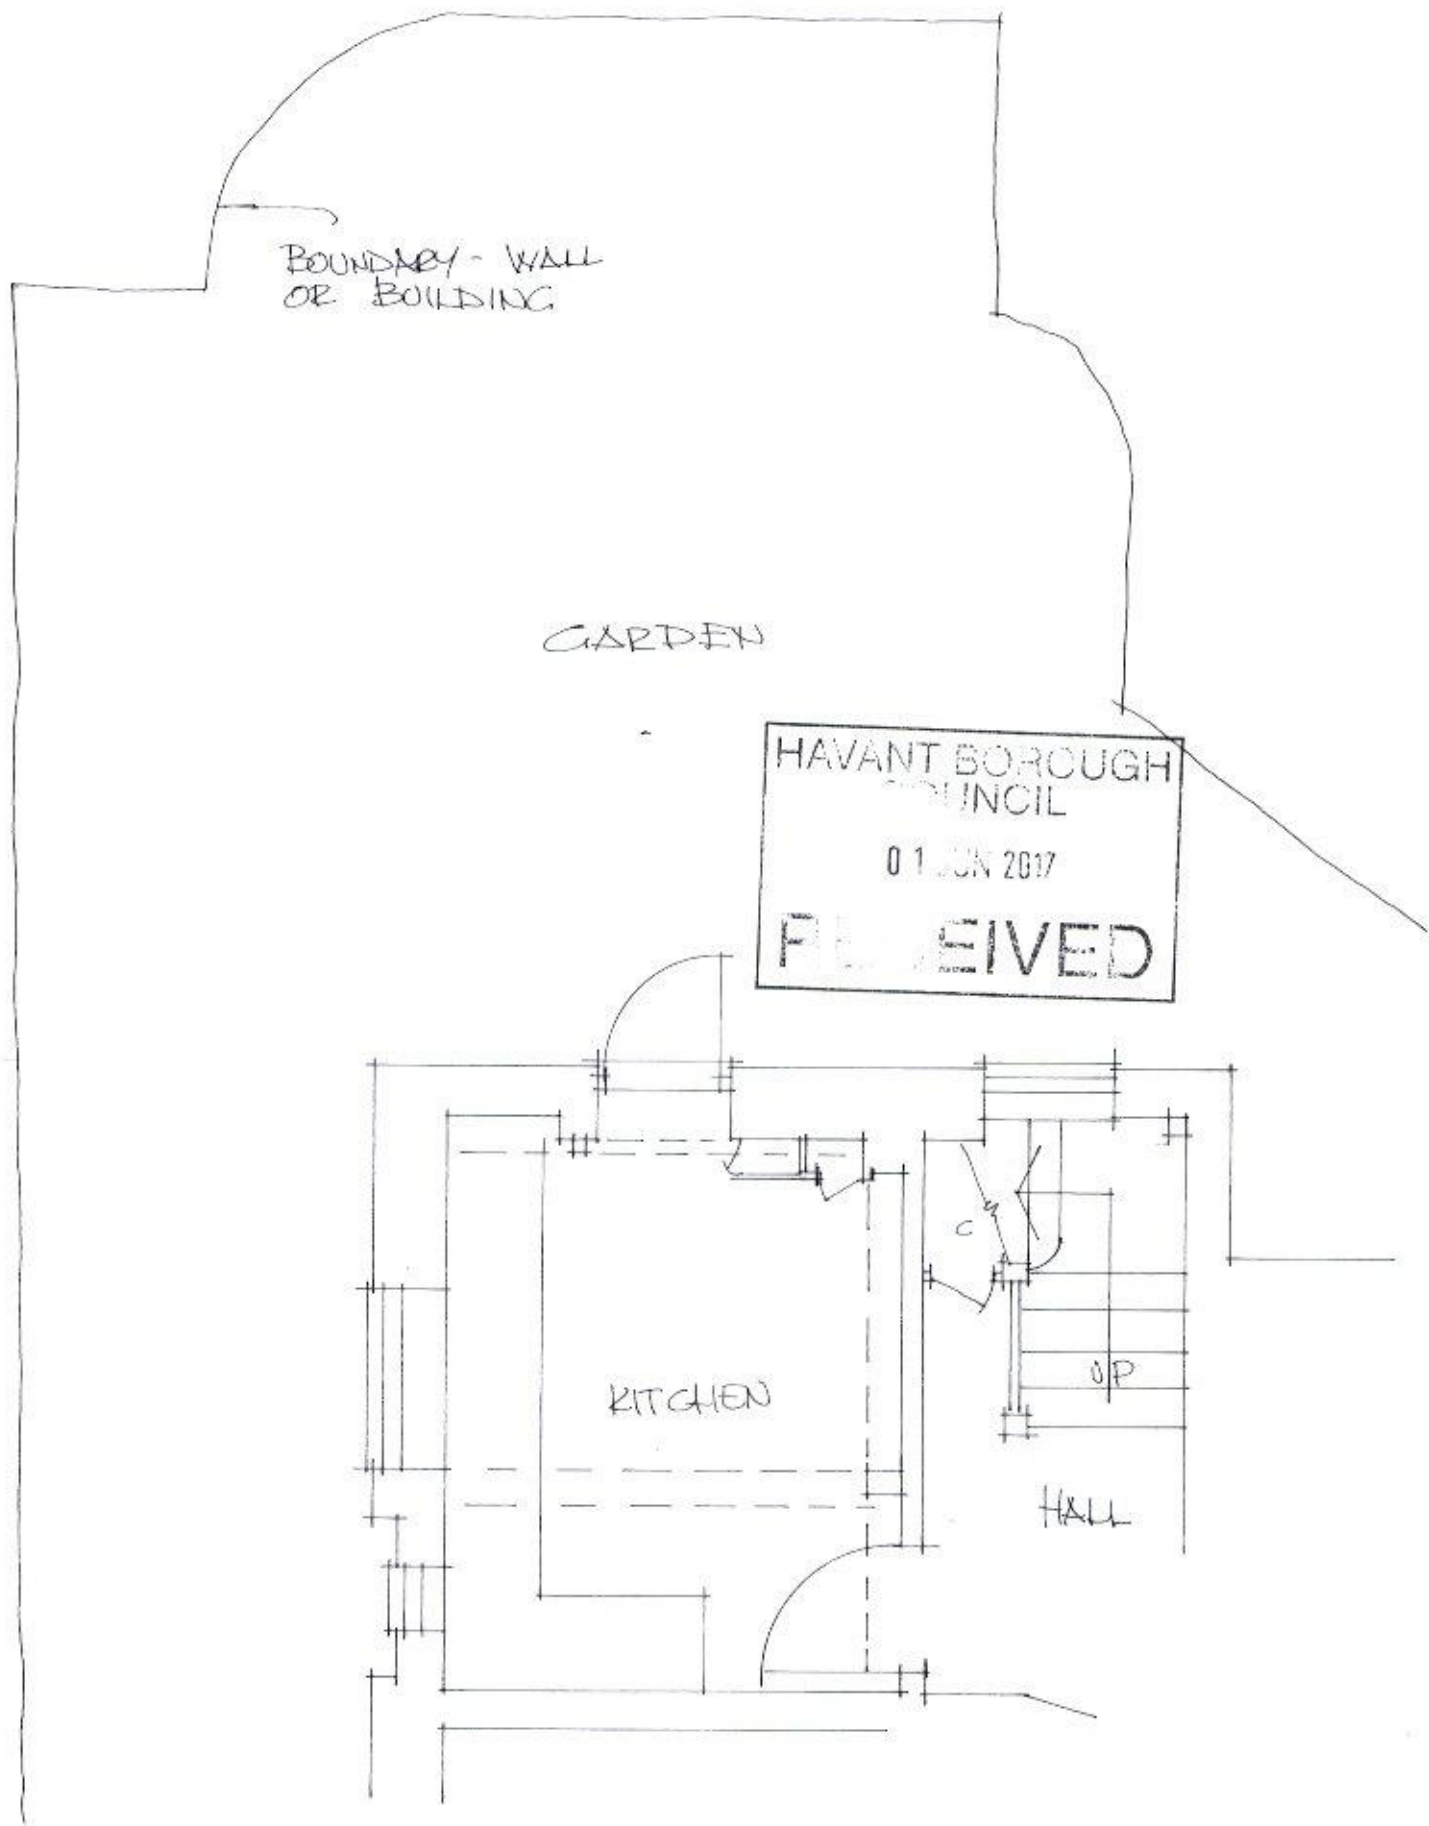

1-50 EXISTING PLAN G.F.

DRAWING 1