


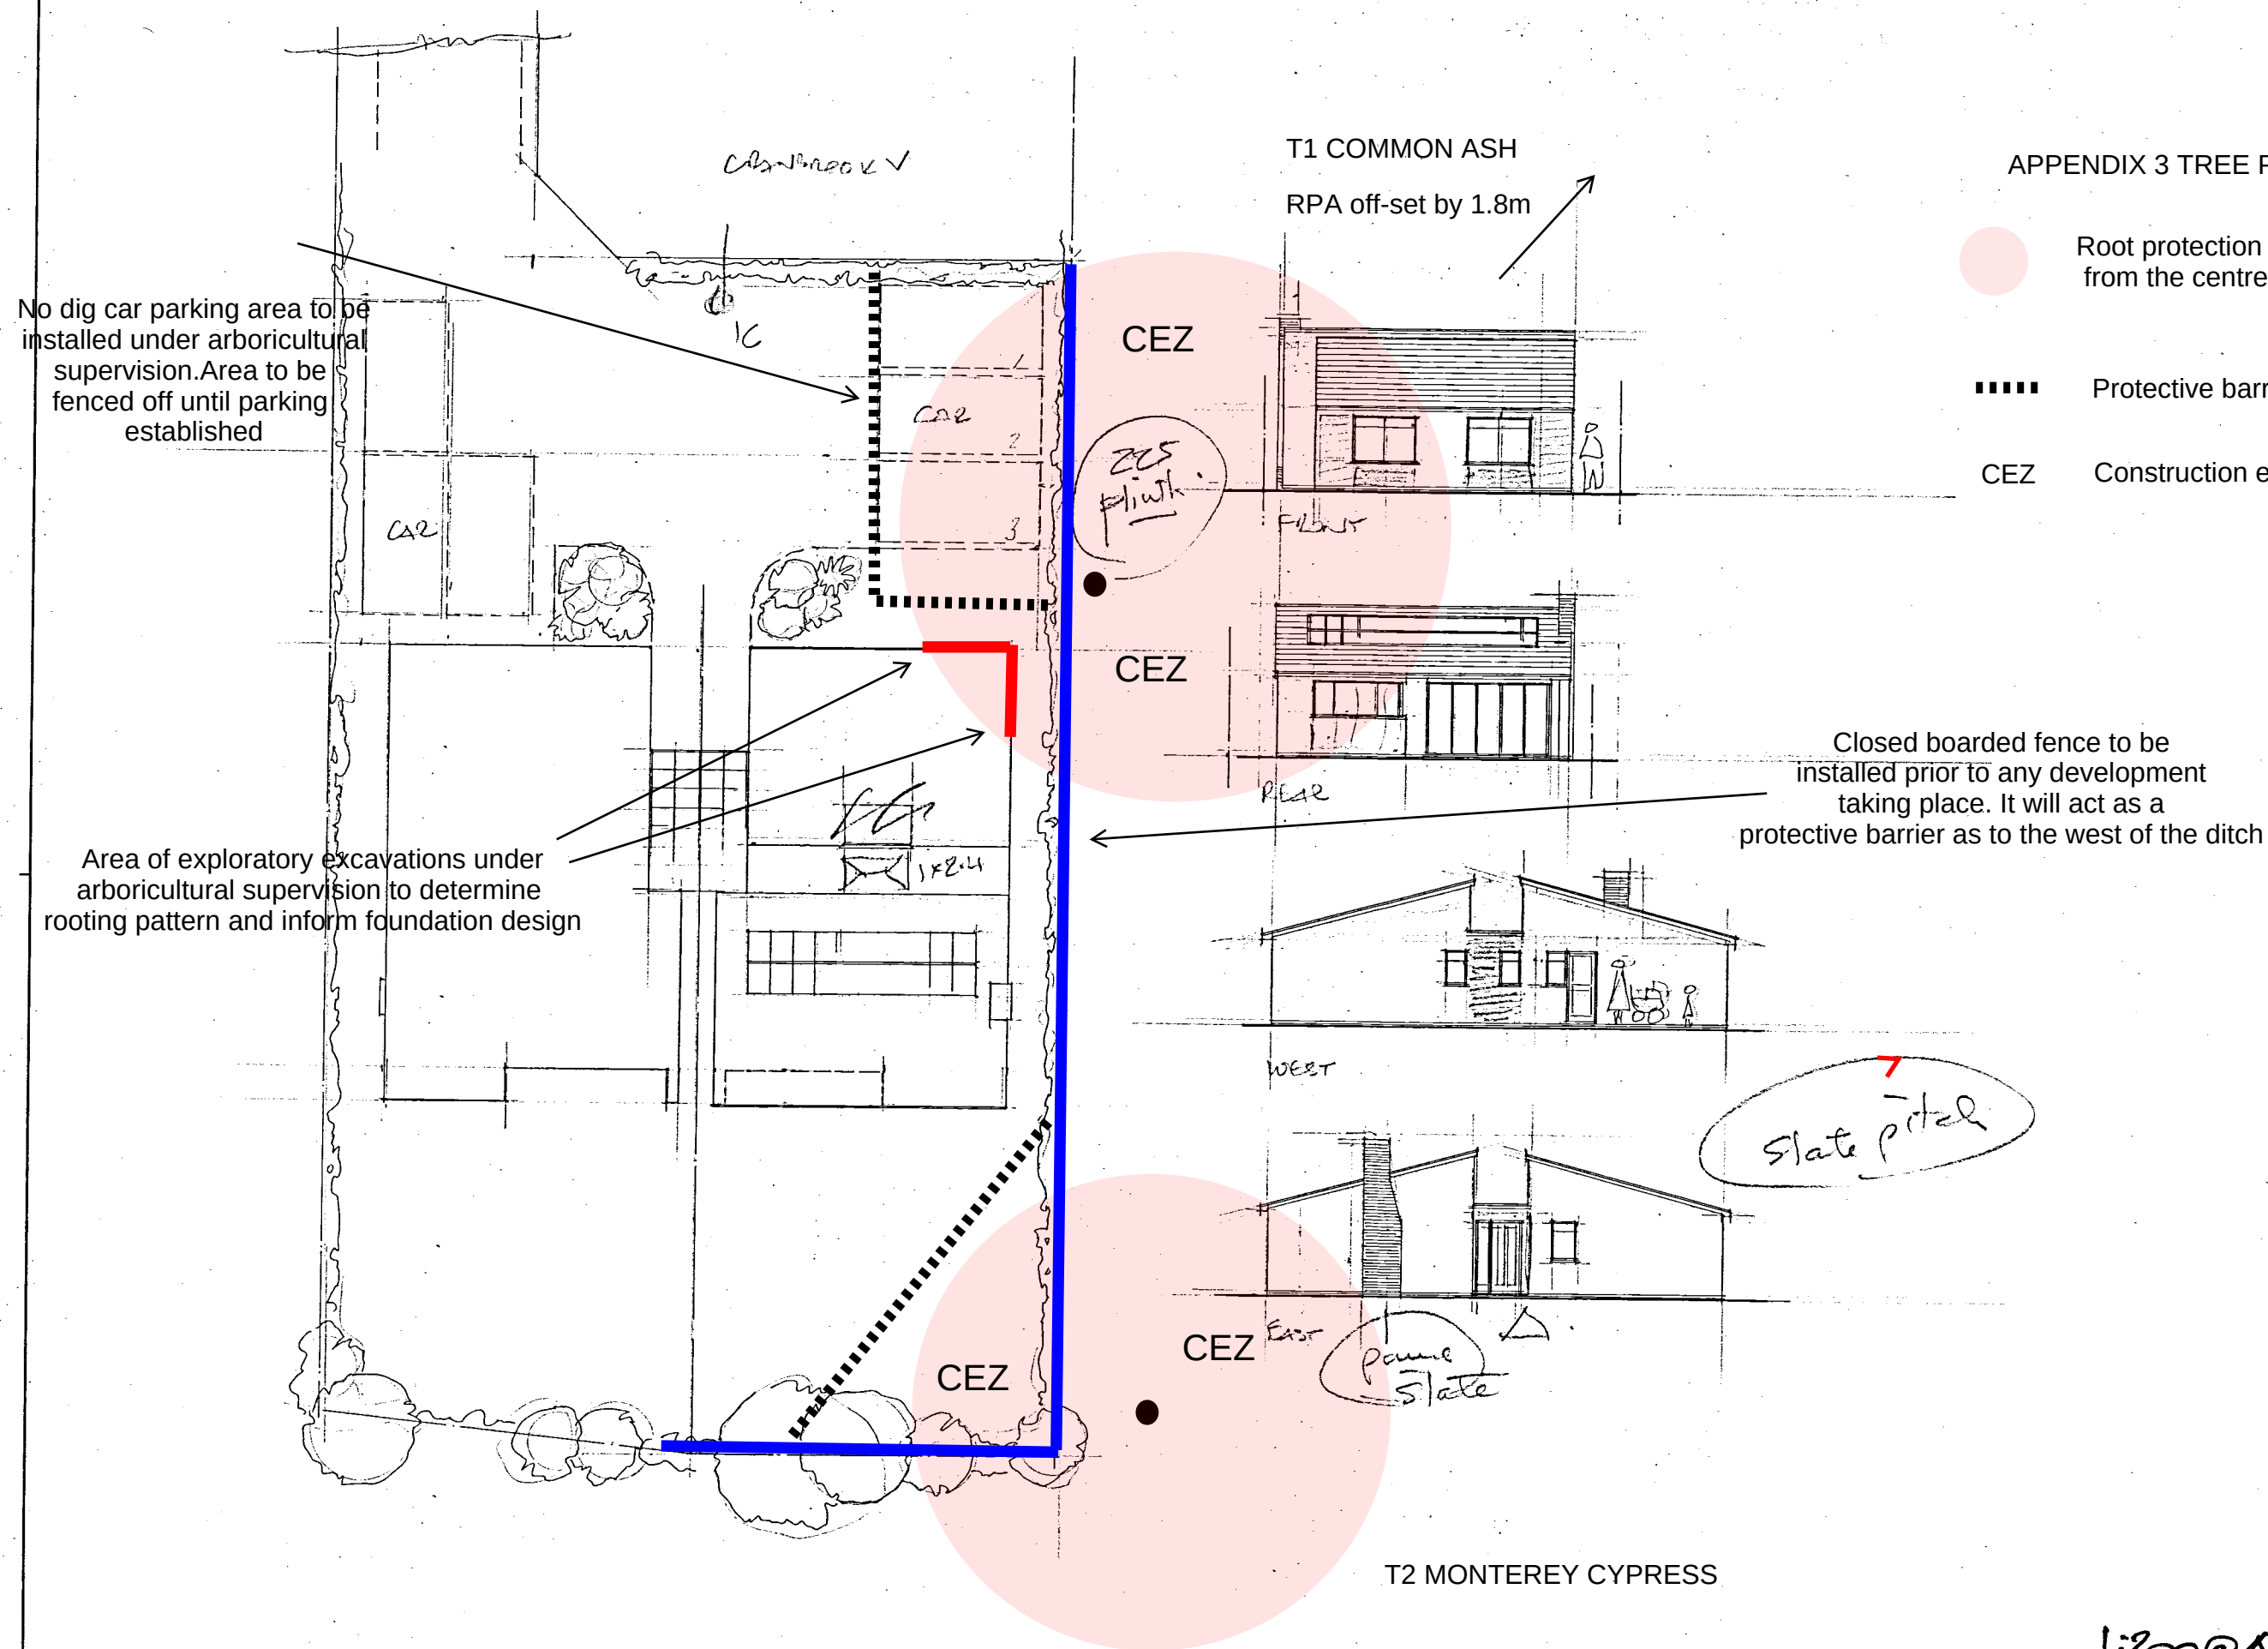

APPENDIX 3 TREE PROTECTION PLAN

Root protection area in meters radially from the centre of the stem

Protective barrier

CEZ Construction exclusion zone

Closed boarded fence to be installed prior to any development taking place. It will act as a protective barrier as to the west of the ditch

Syme developments Ltd

Key home address

A	Date	Revision
© copyright		
THORNS YOUNG ARCHITECTURAL		
THORNS-YOUNG LTD CHARTERED BUILDING CONSULTANTS Website: www.thornsyounge.co.uk		
Fareham 21 Middle Road Park Gate SO31 7GH Tel: (01329) 888 322	Portsmouth 232 London Road North End PO2 9JQ Tel: (02392) 672 883	

Client
CYME DEVELOPMENTS

Job Title
SITE TO REAR OF
CRANBROOK VILLA
CORSE LANE
HAYING ISLAND

Drawing Title
TWO DETACHED
BUNGALOWS

Scale
1:100 AT A1

Date NOV 2017 Drawn by BT

Orig. No. 7013.14.50 Rev.

1:200 @ A3