


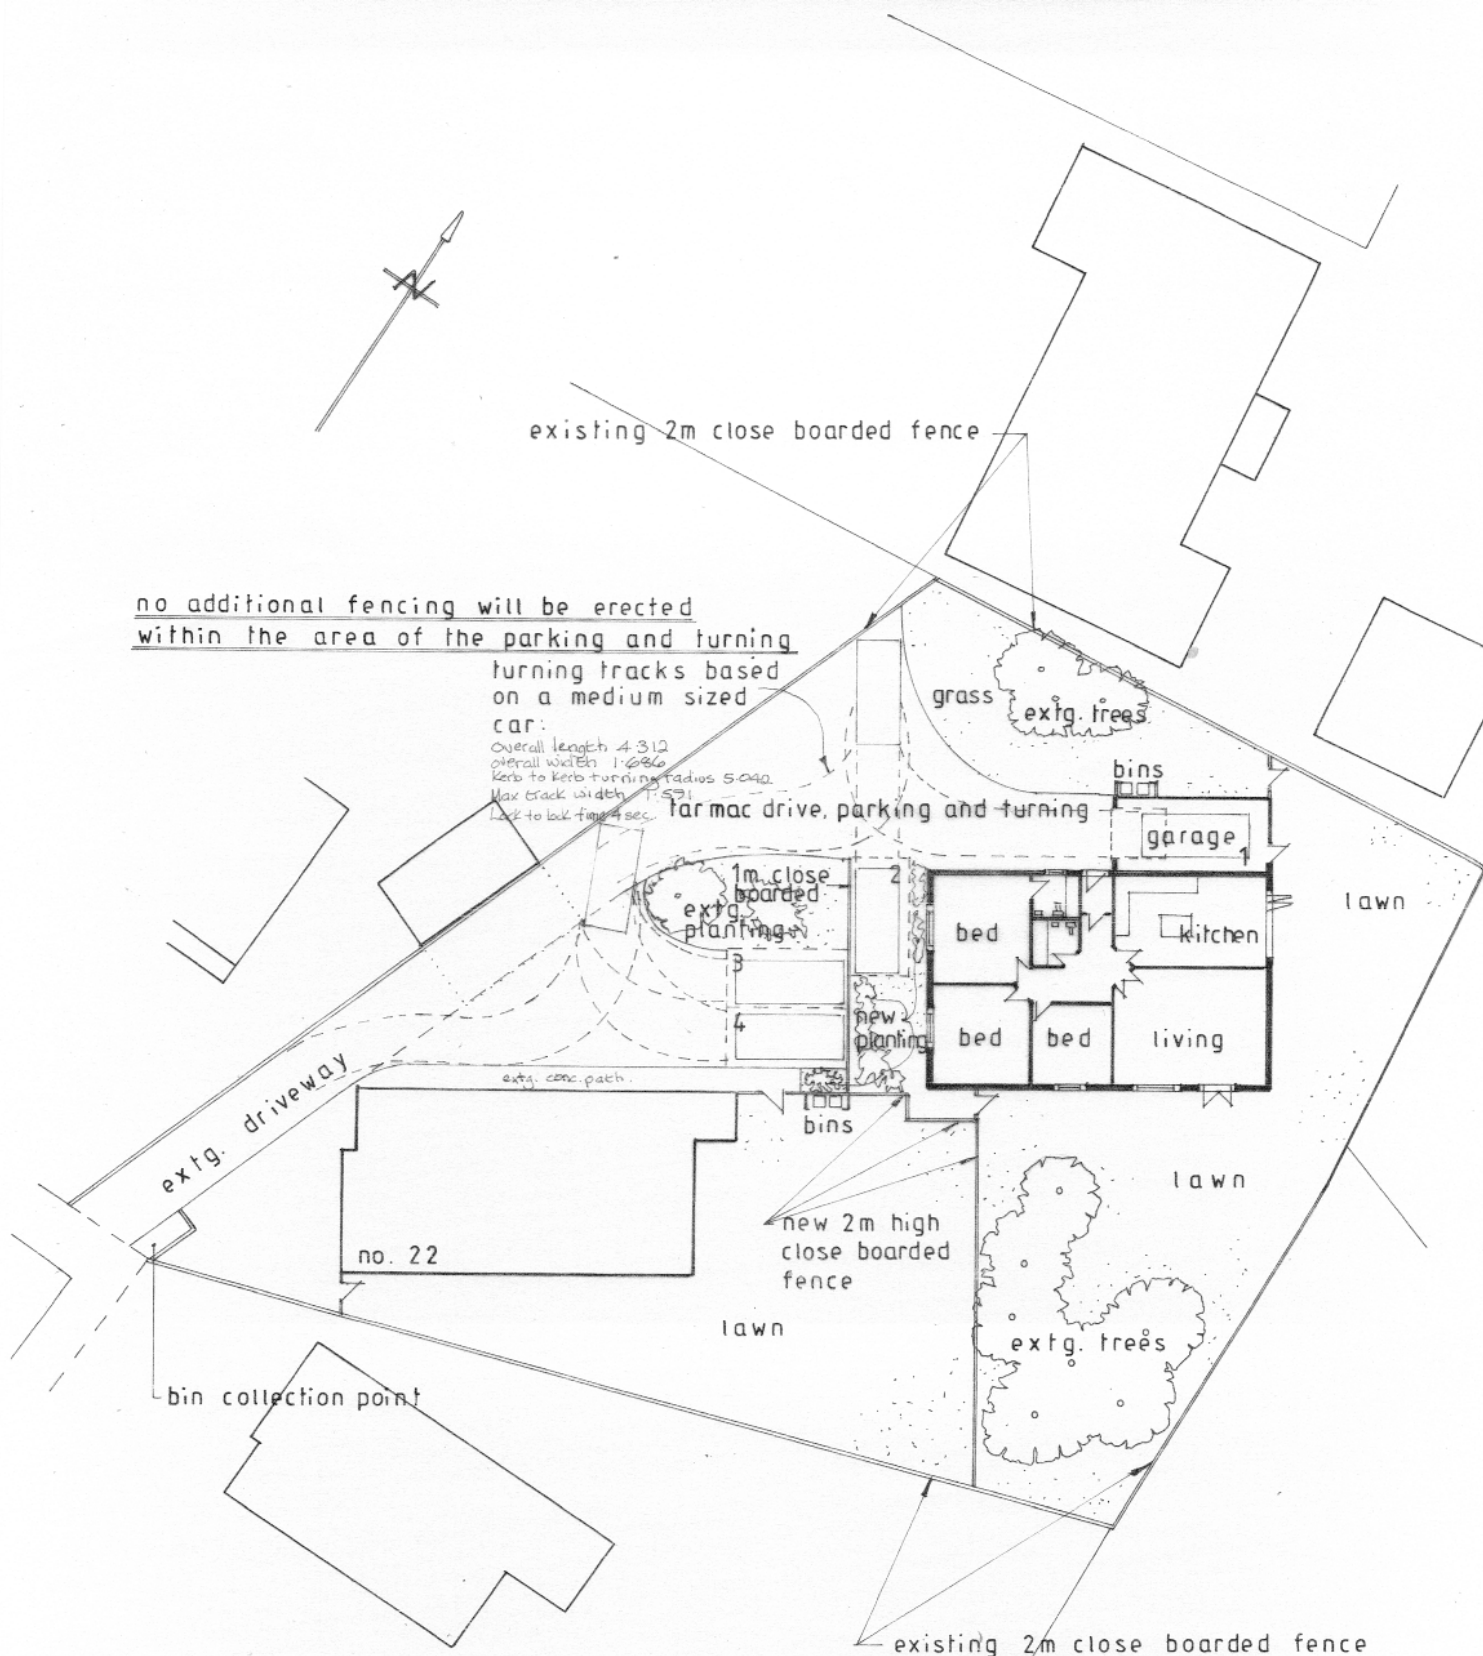

SITE PLAN 1:200
 plan showing parking and
 turning layout, boundary fencing
 Amend 'A' B