
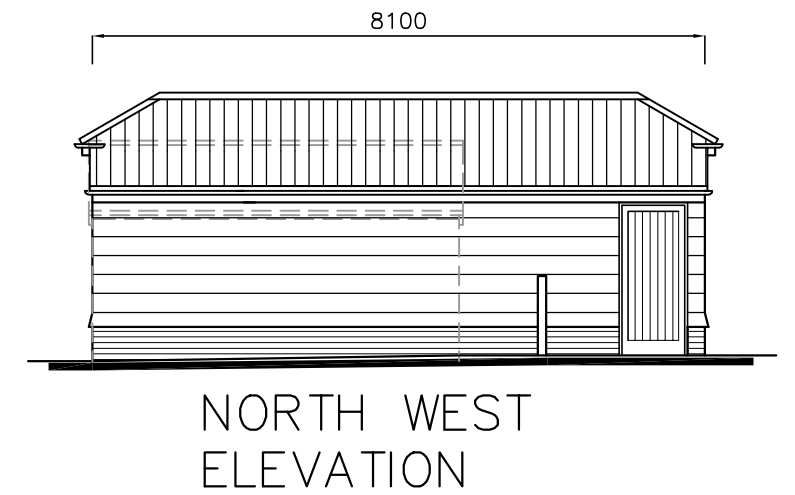
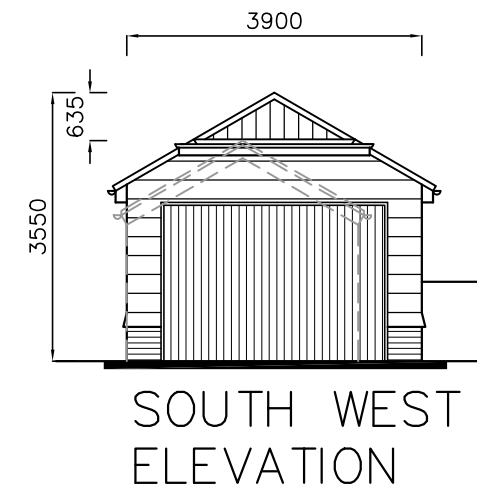


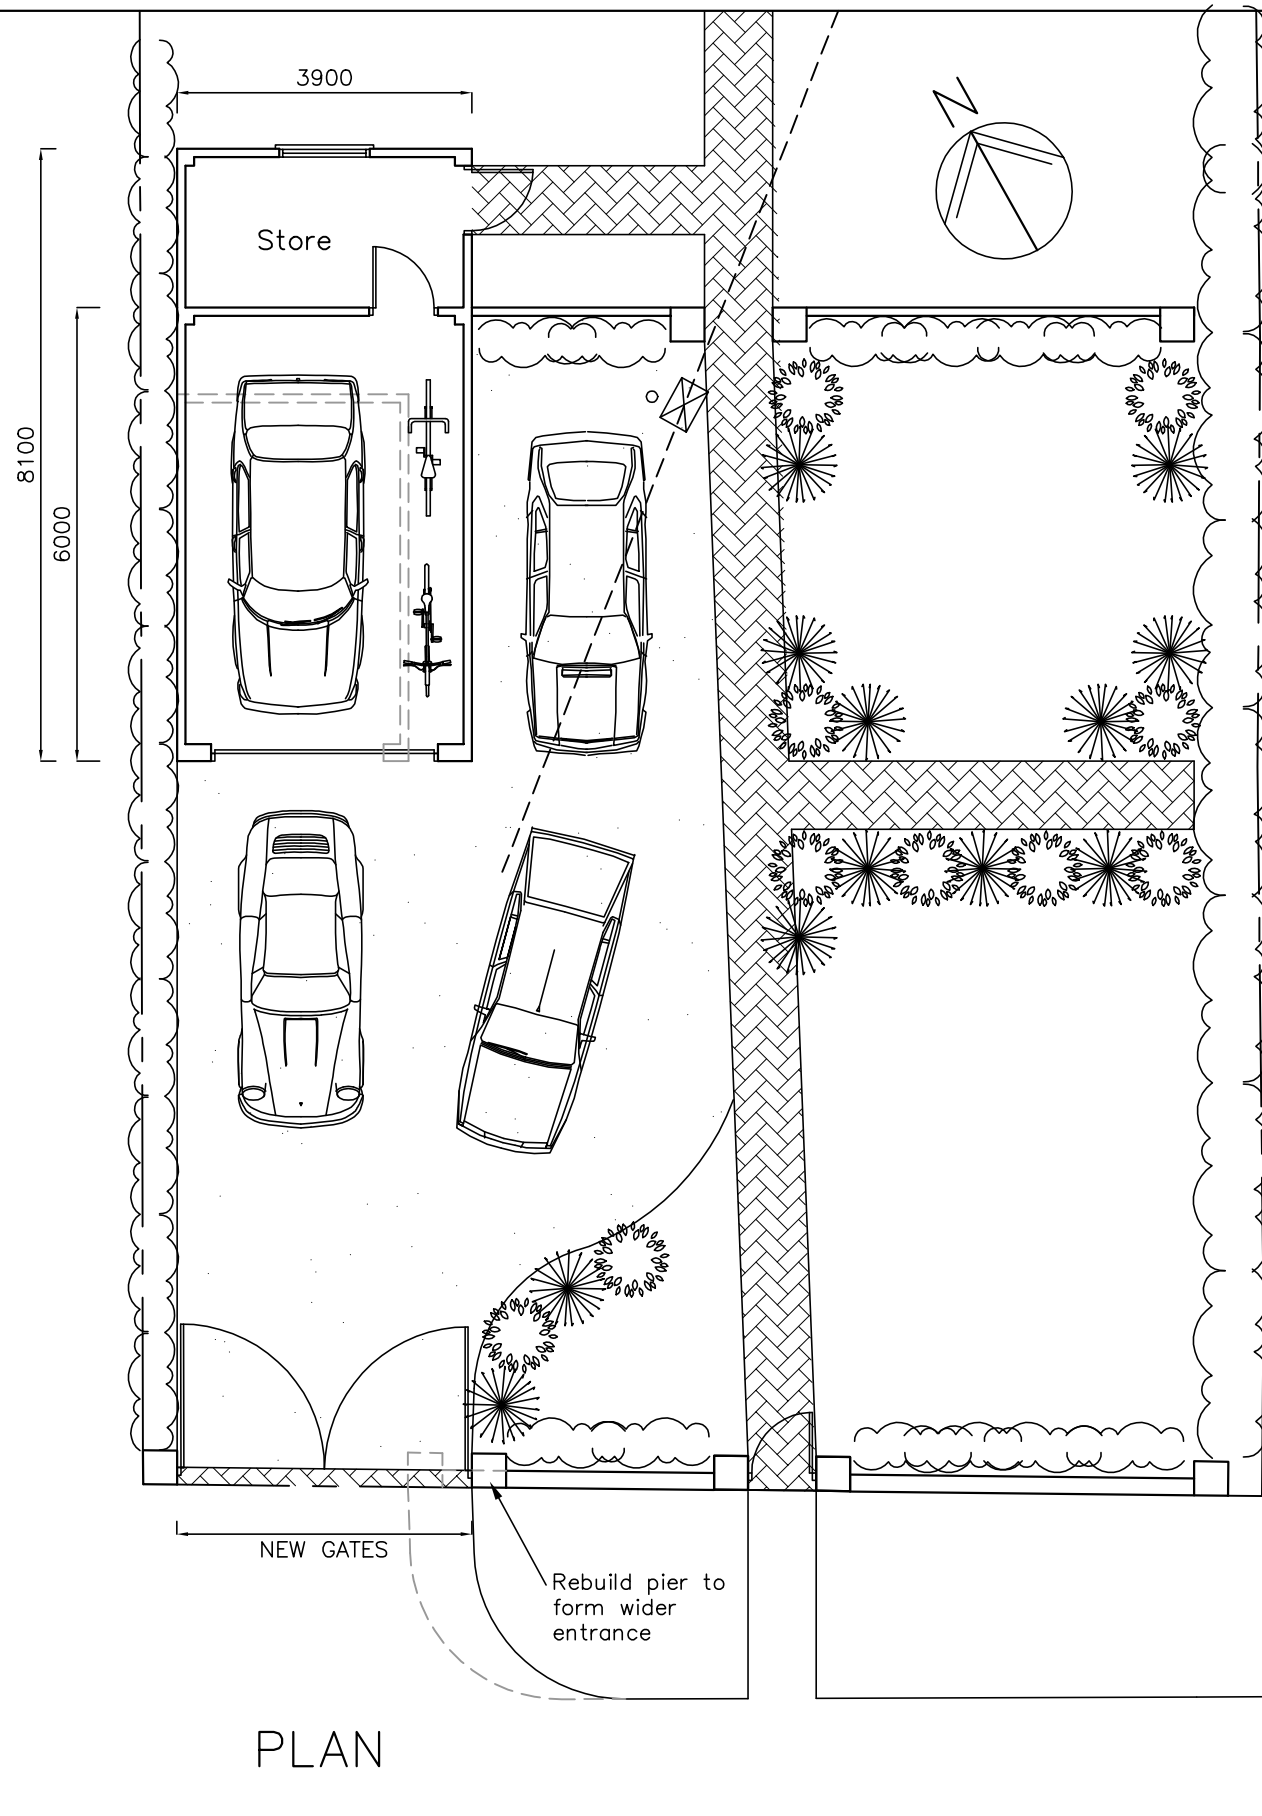

25 Park Lane,
Cowplain,
PO8 8AD

PROPOSED GARAGE AND ENTRANCE

Revisions

- A. Clients Revisions 11/11/17
- B.
- C.
- D.



Scale A3 = 1:100
Drawn SAR/JHL/BLB
Date 08/11/17

17107-402^A