
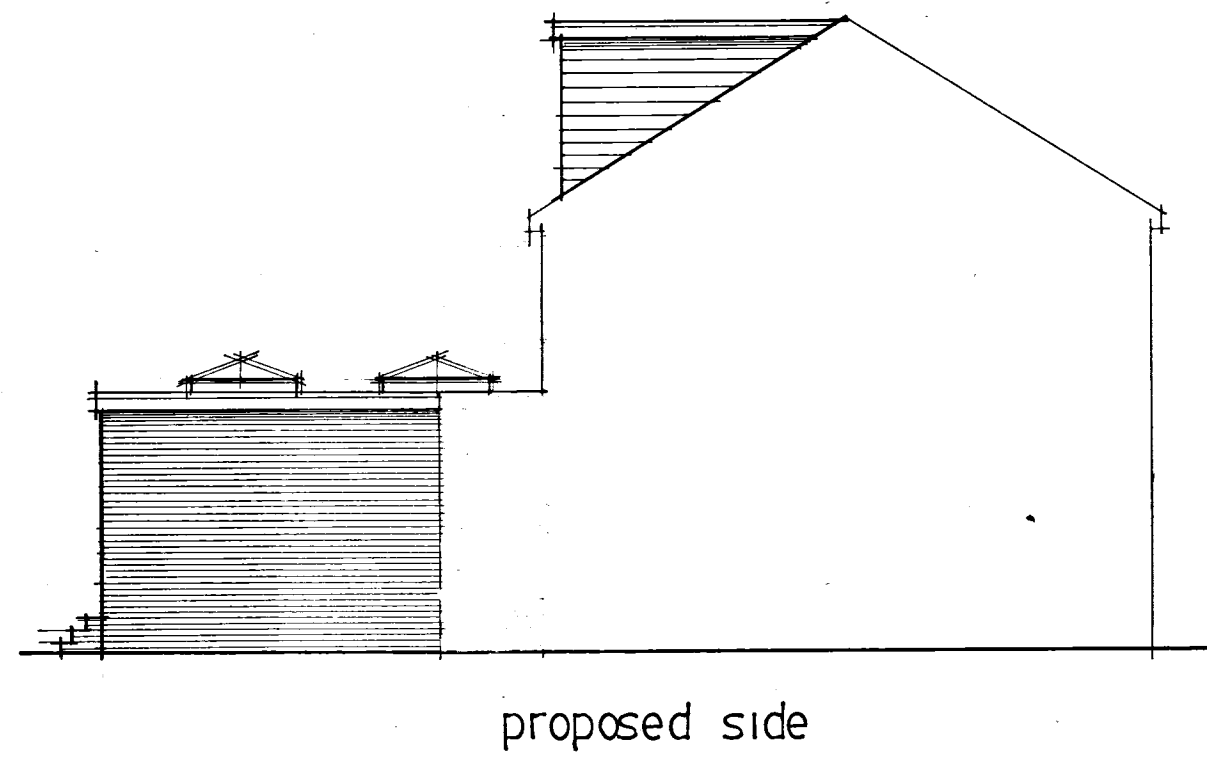
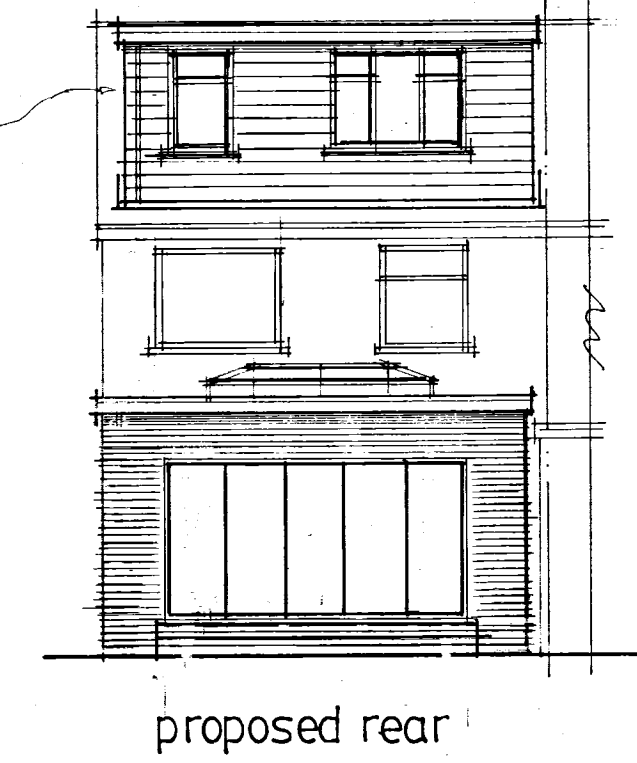
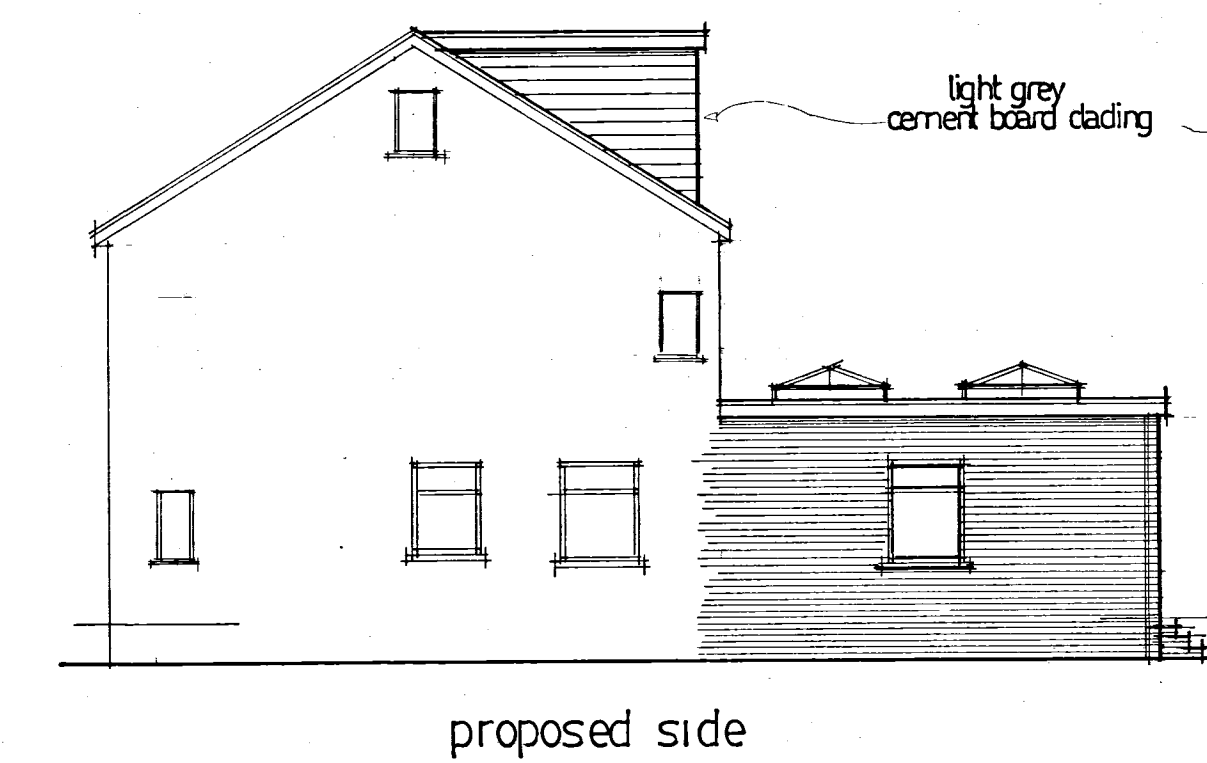
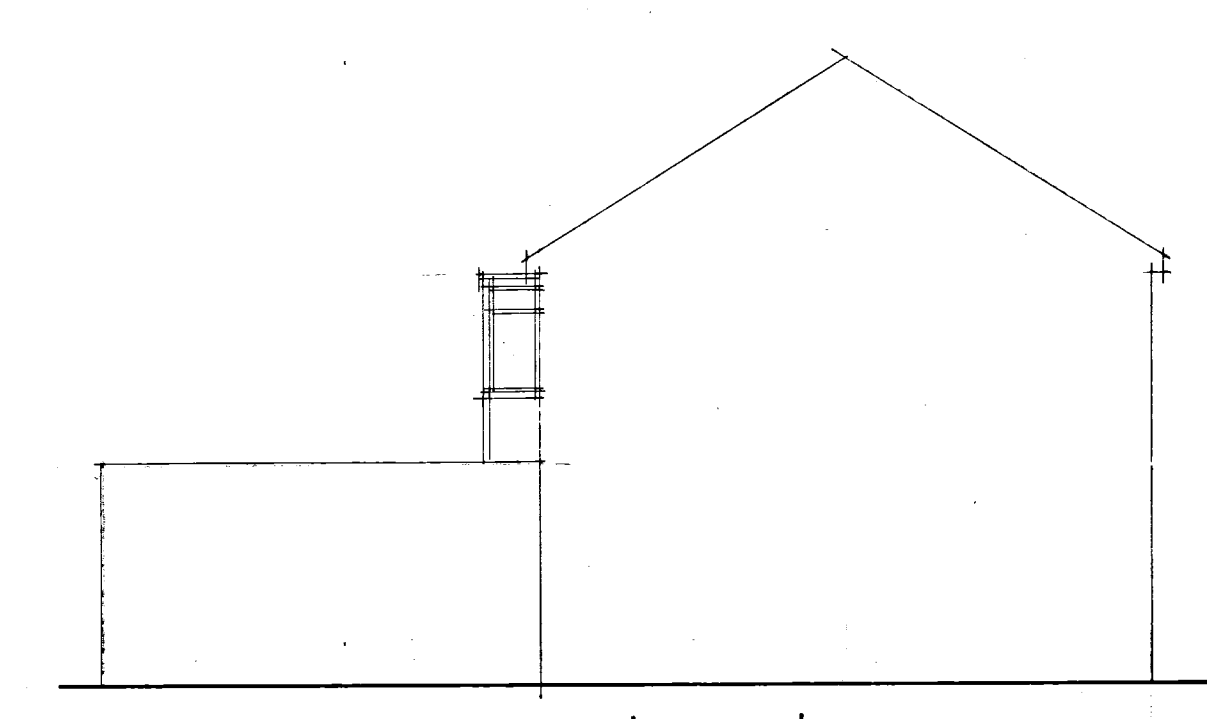
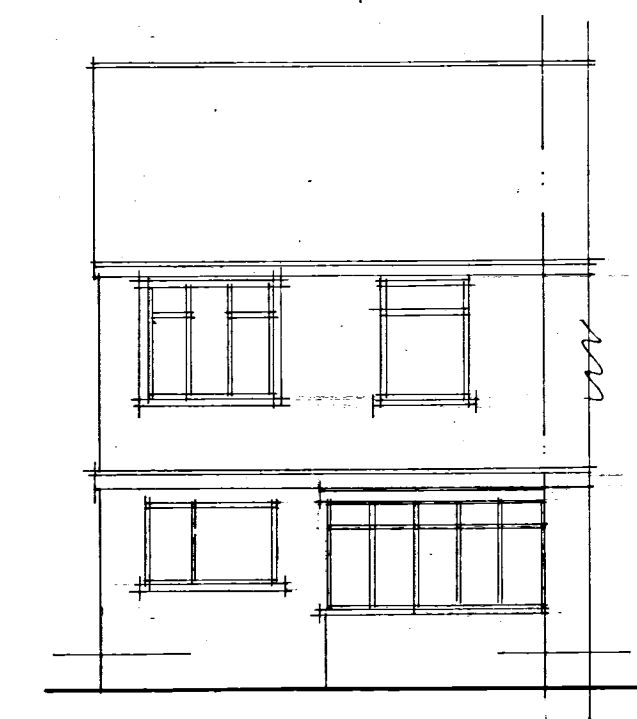
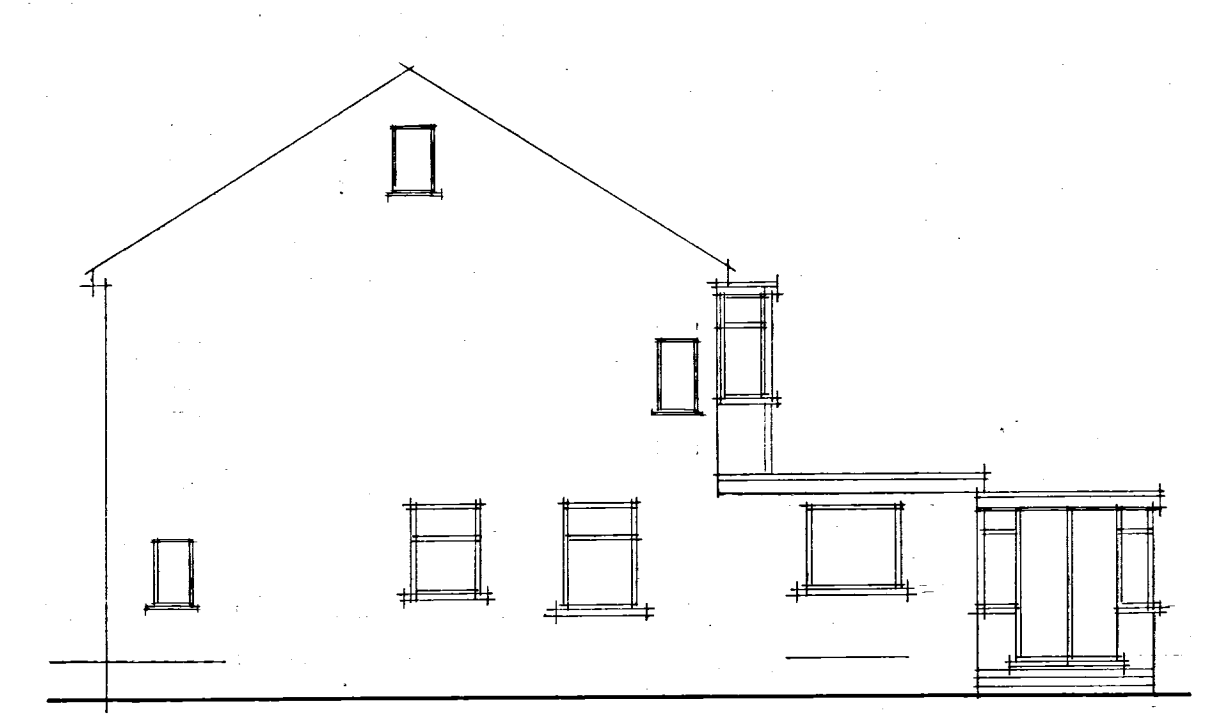
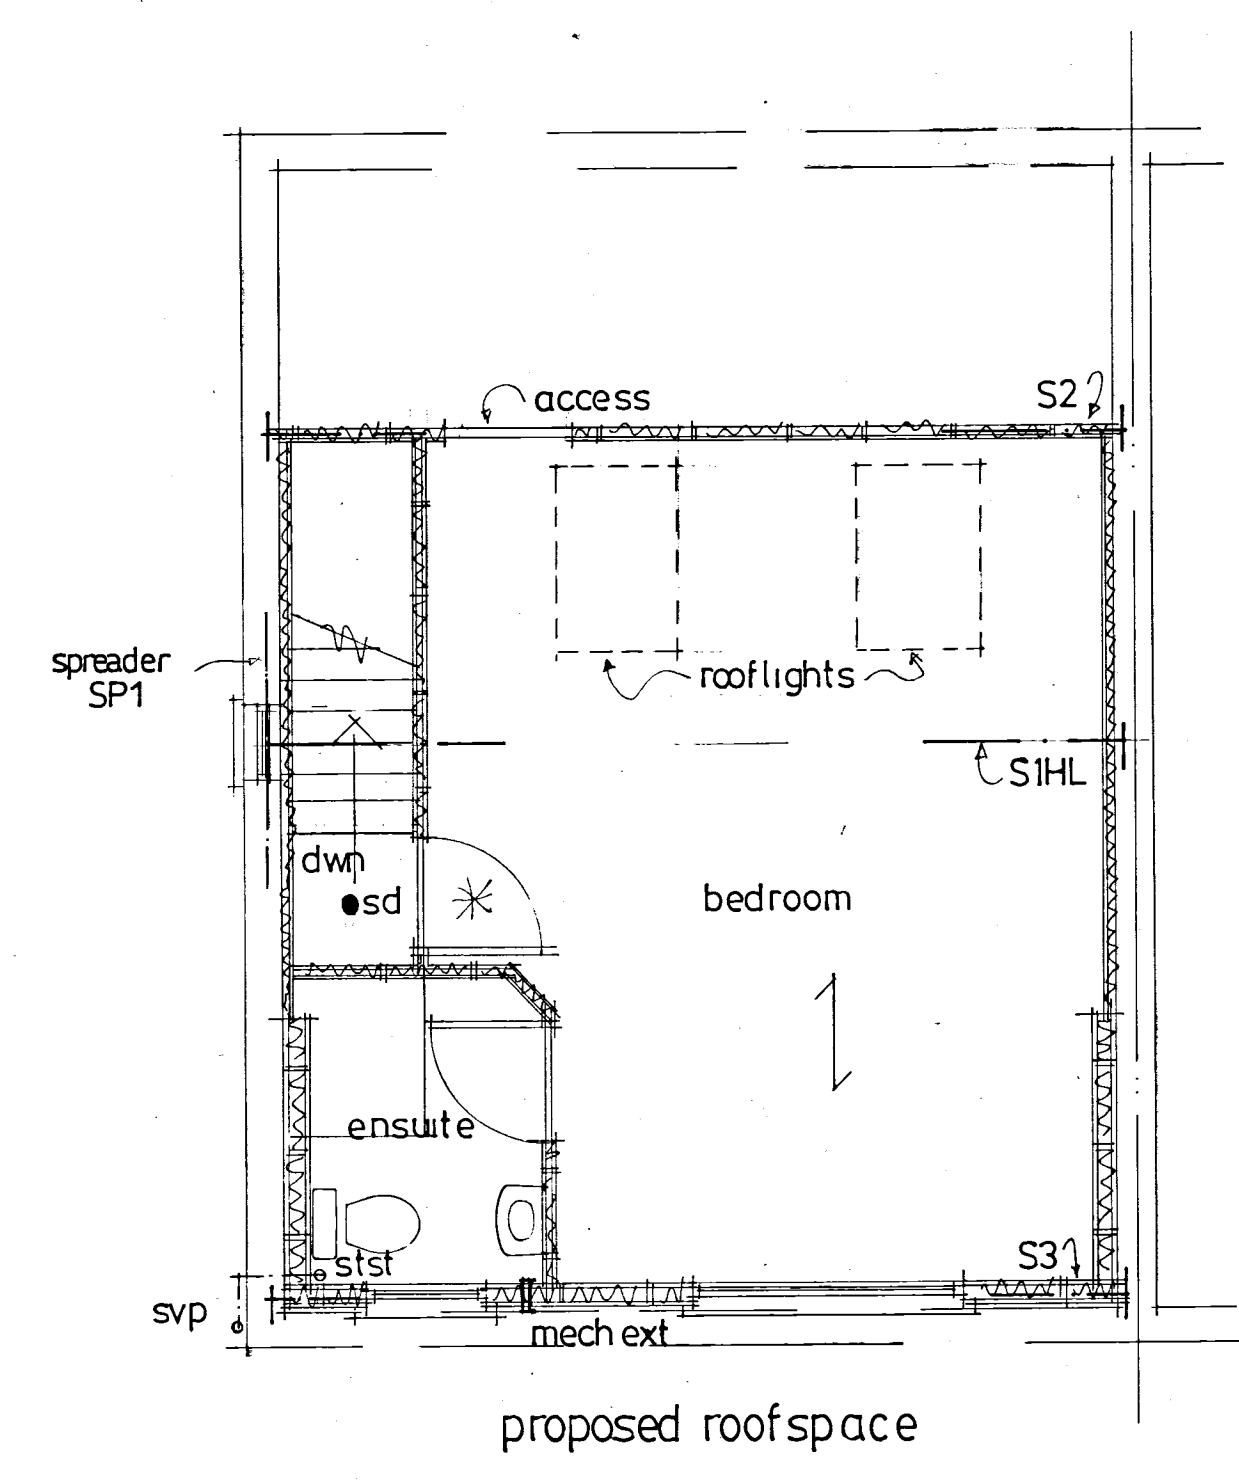
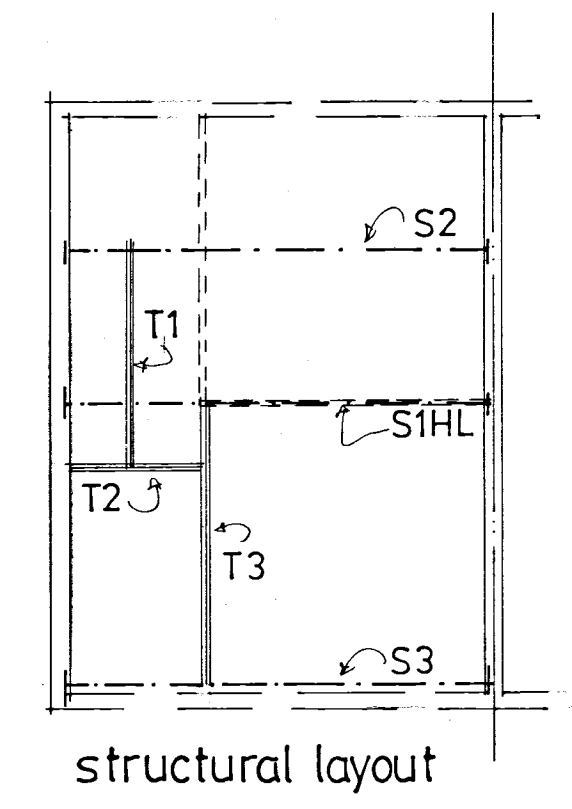
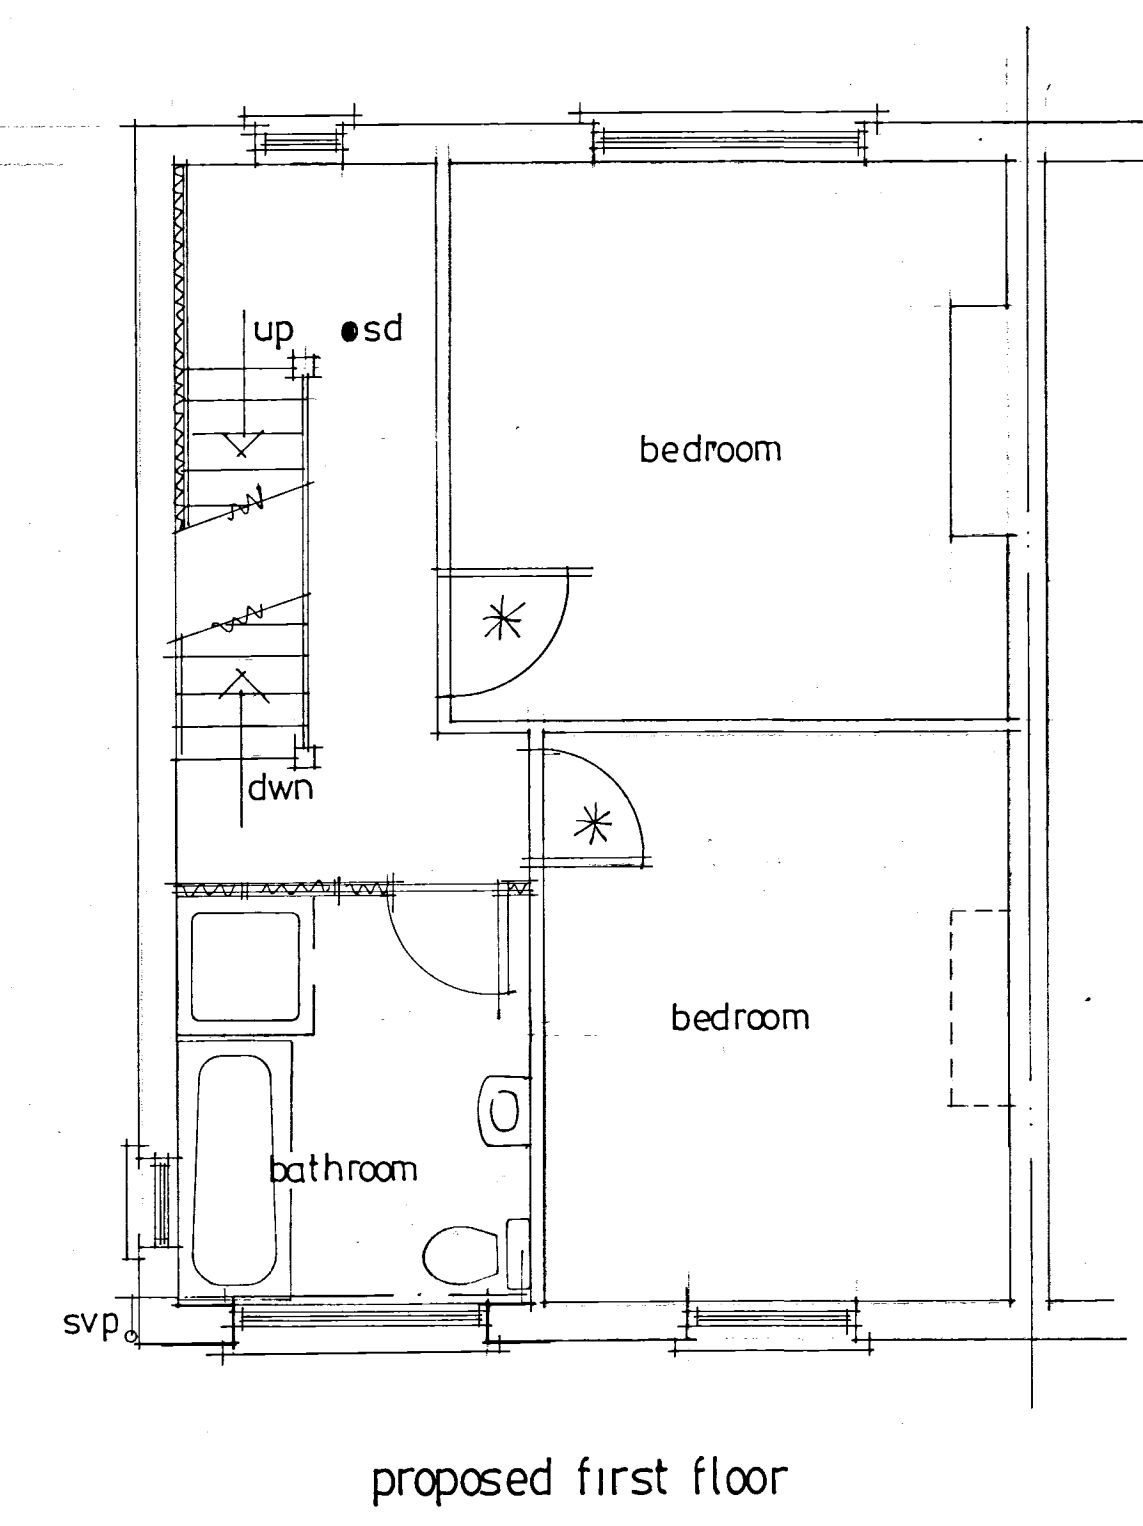
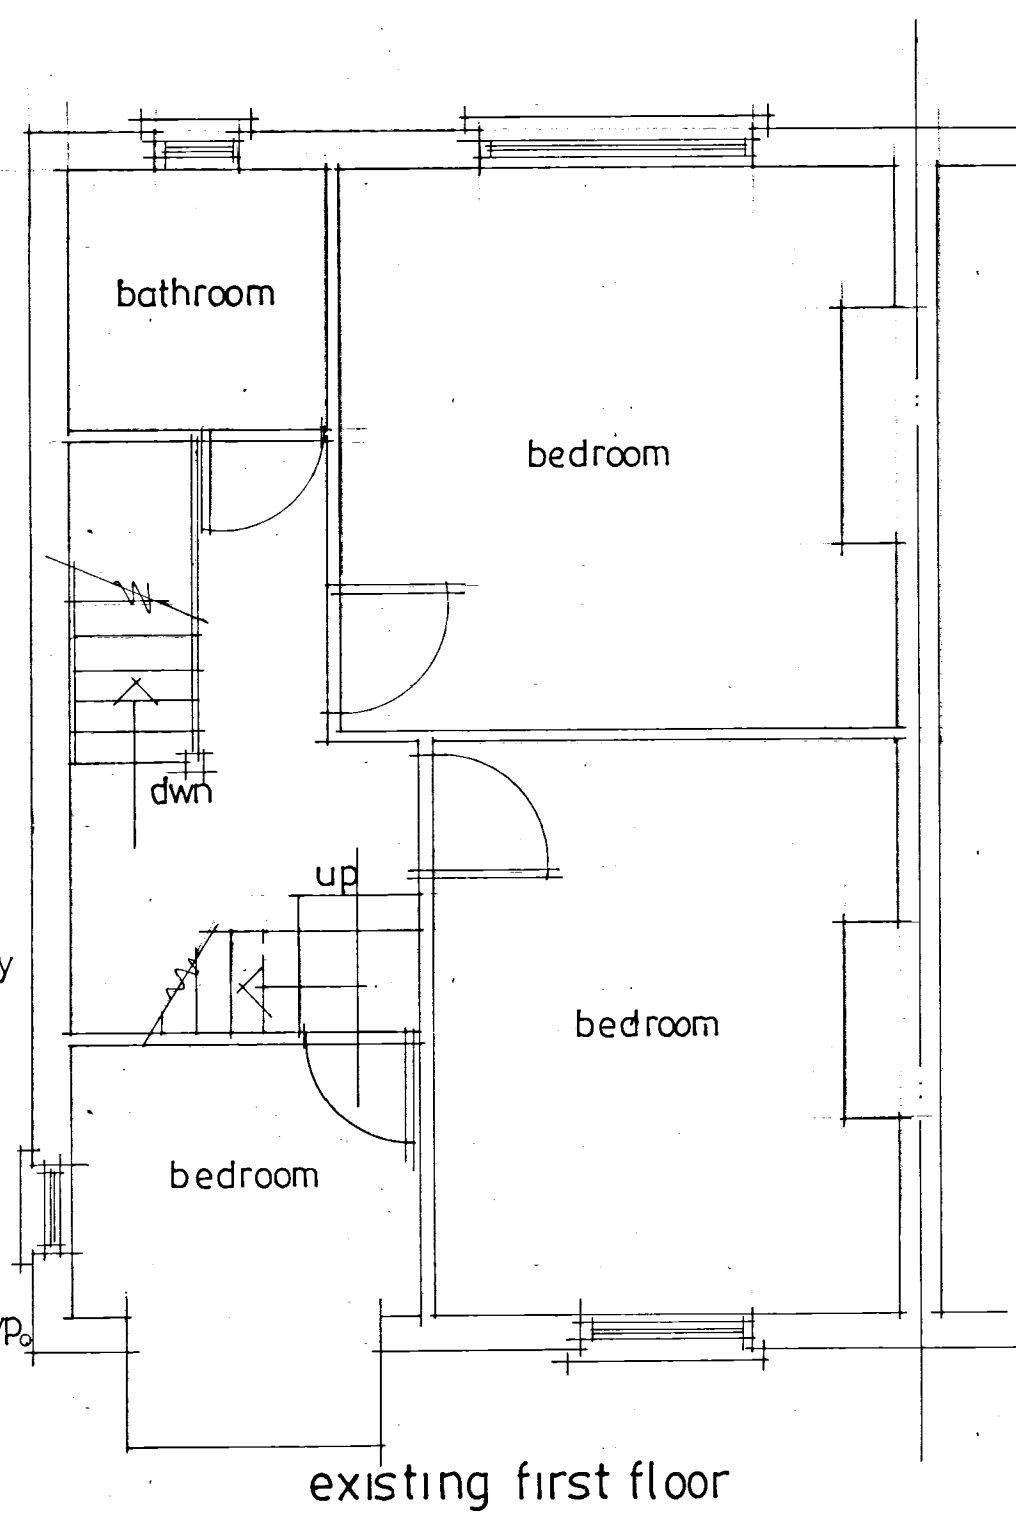
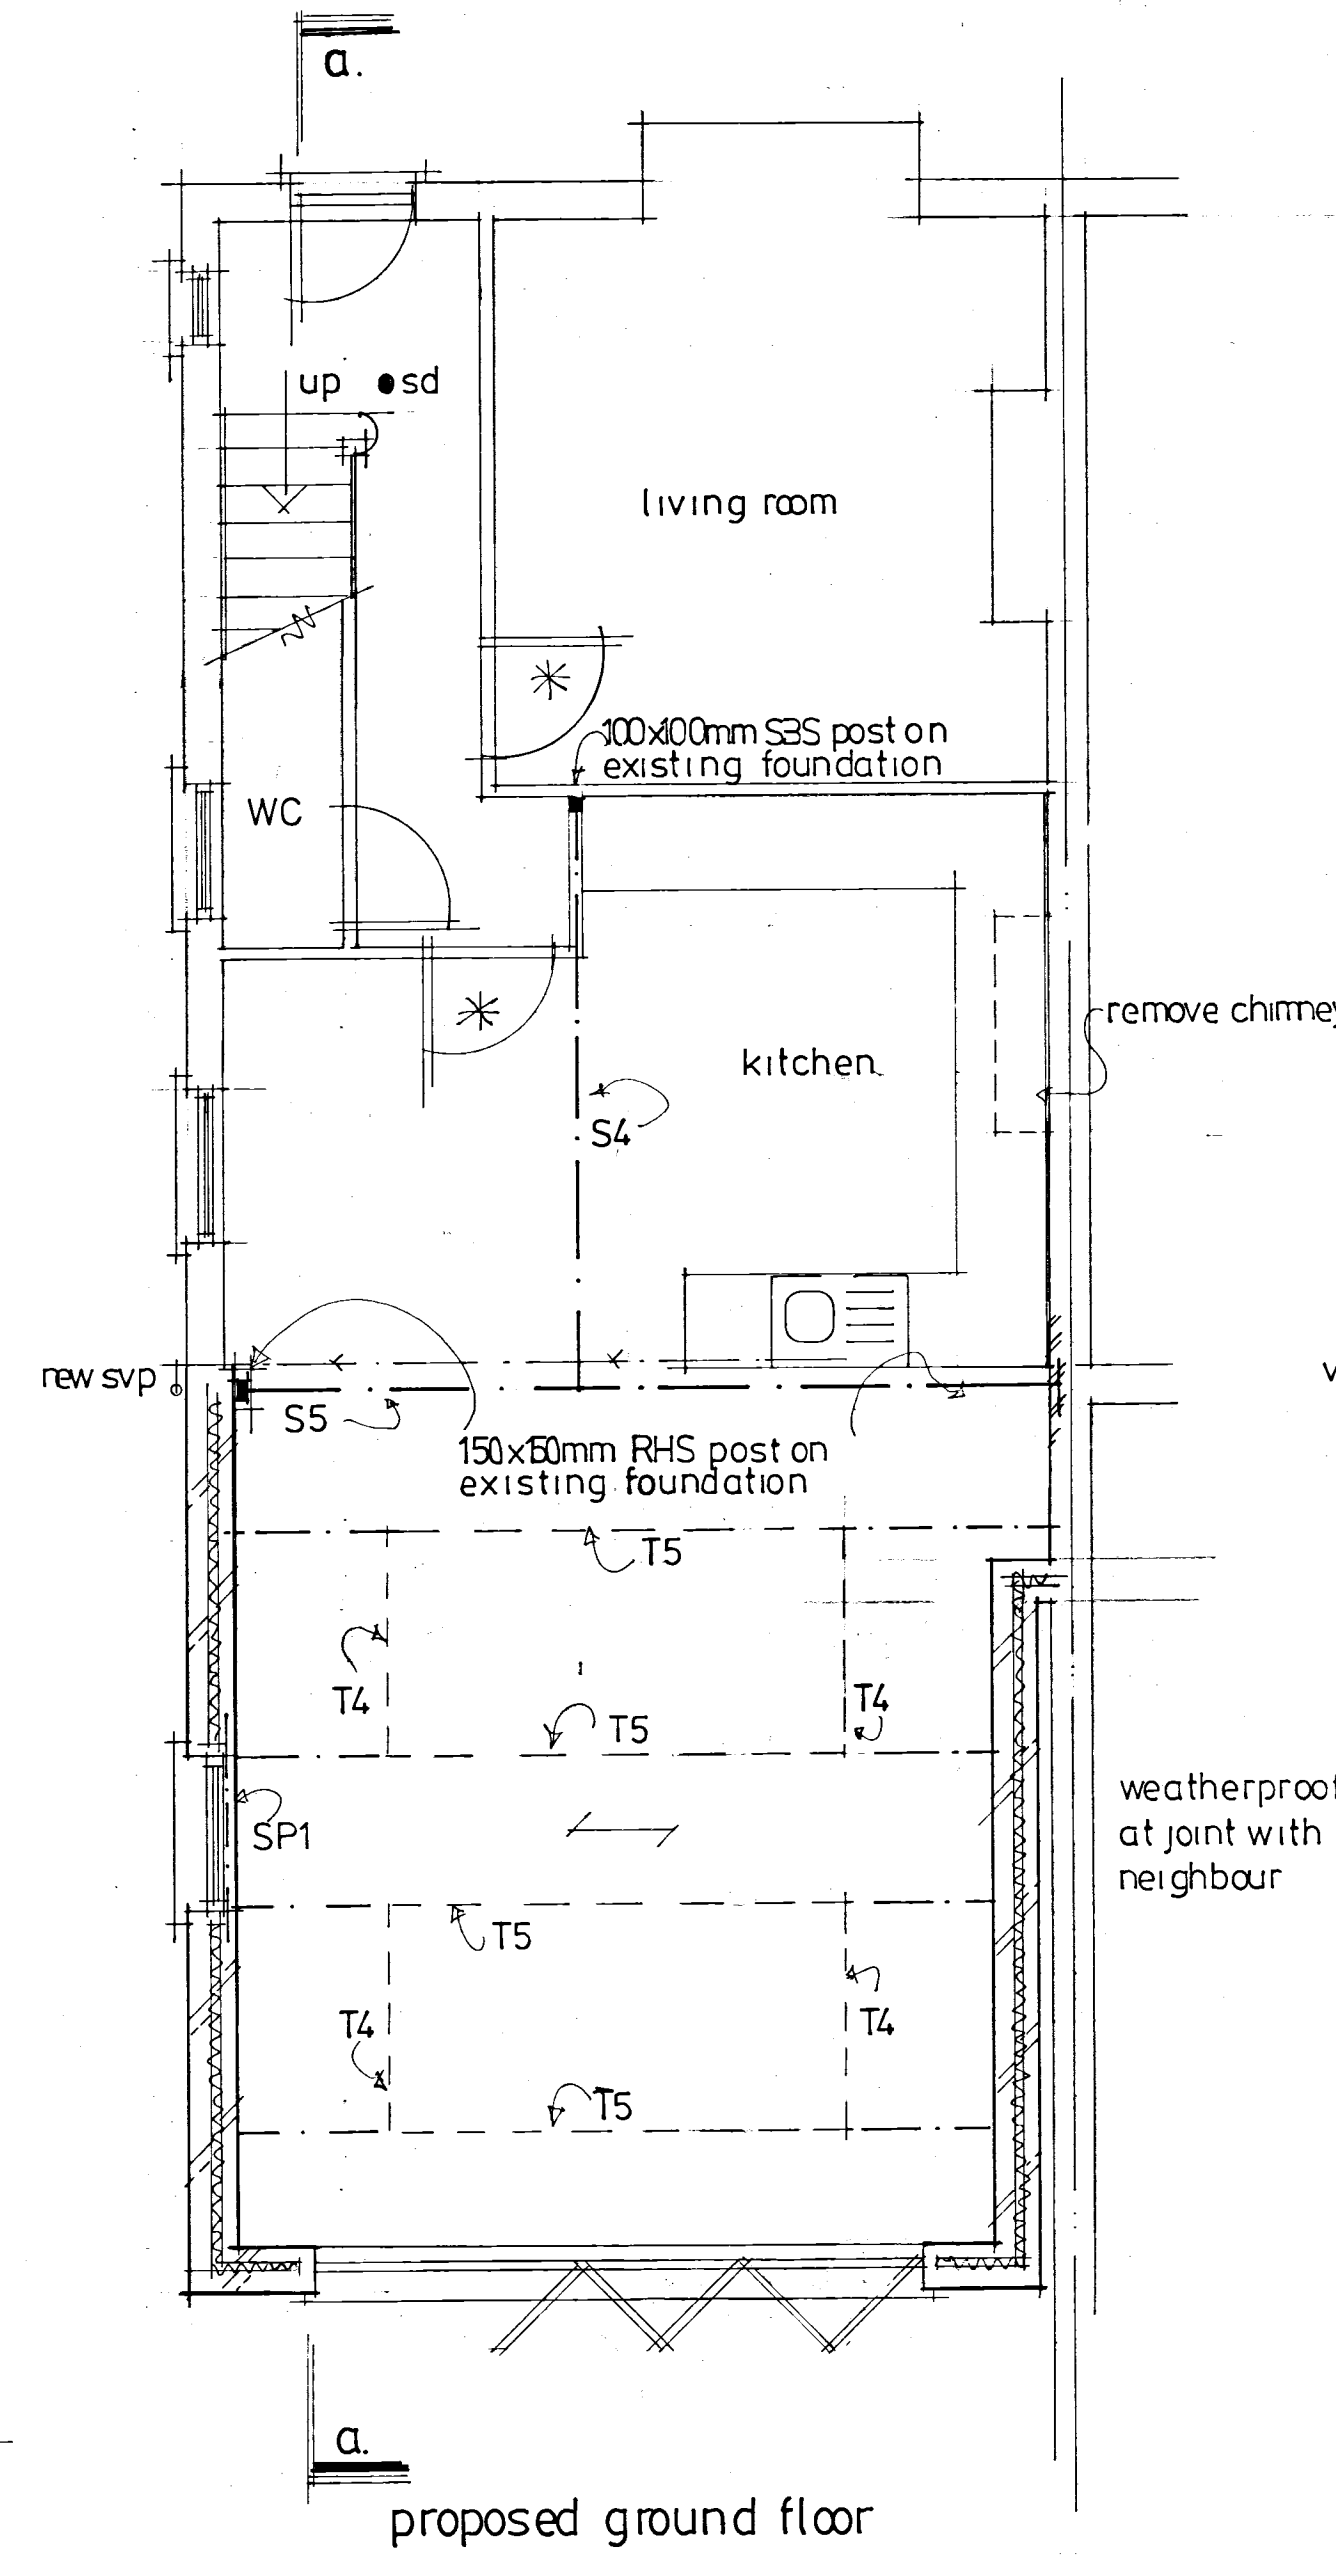


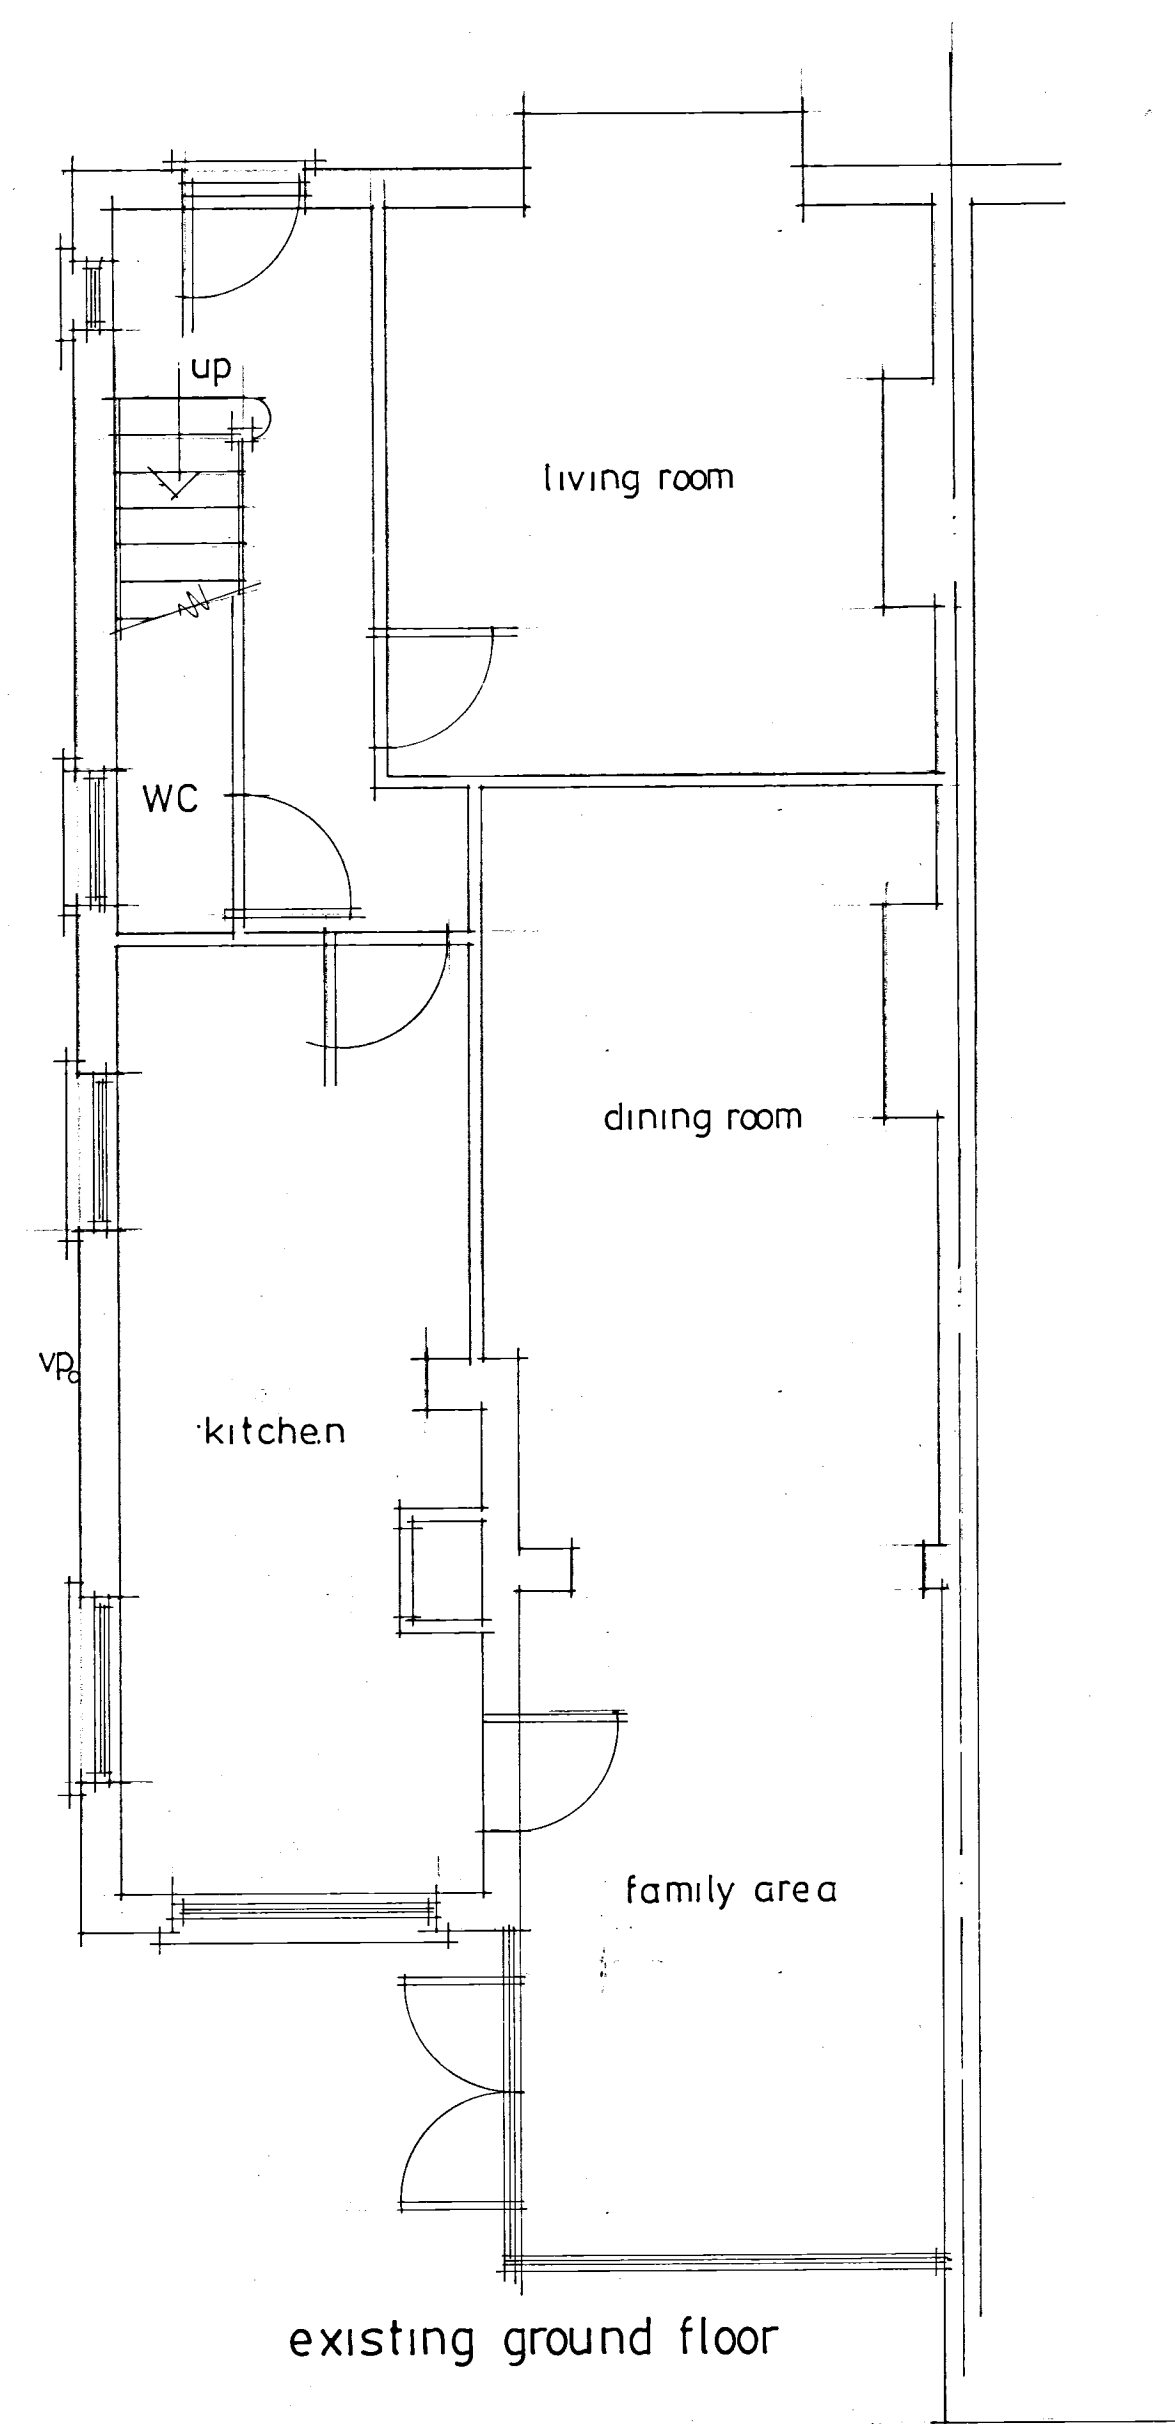

B	JULY 17	CLIENT AMENDMENTS
A	JULY 17	CLIENT AMENDMENTS
	Date	Revision
© copyright		
THORNS YOUNG ARCHITECTURAL		
THORNS-YOUNG LTD CHARTERED BUILDING CONSULTANTS Website: www.thornsyoun.co.uk		
Fareham 21 Middle Road Park Gate SO31 7GH Tel: (01329) 888 322		Portsmouth 232 London Road North End PO2 9JQ Tel: (02392) 672 883
Client		
Mr C Pearce		
Job Title		
66 Stakes Road Purbrook		
Drawing Title		
Loft conversion & extension		
Scale		
1:100 1:50 at A1		
Date JUNE 2017 Drawn by RN		
Drg. No. 1120-17-1		Rev. RB