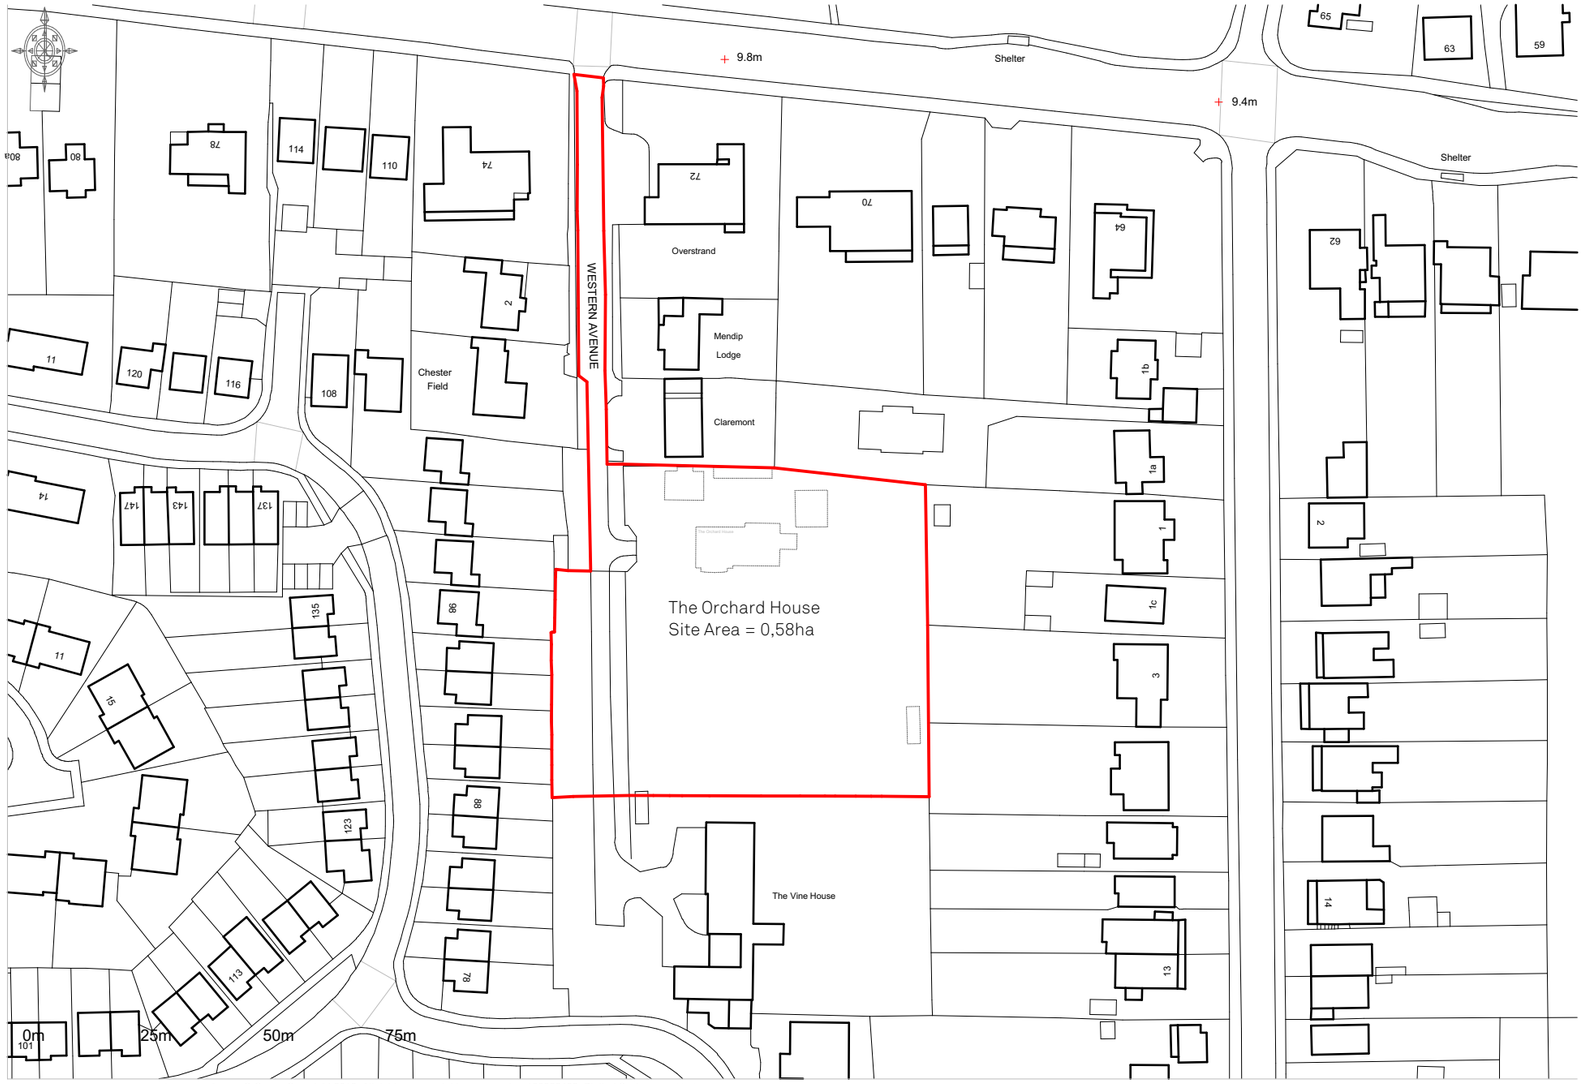

Ordnance Survey © Crown Copyright 2016. All rights reserved. Licence number 100022432. Plotted Scale - 1:1250

Planning boundary

N

rev.	date	changes description	status	issued by
P03	5/11/2017	Planning boundary amended	S1	
P02	5/10/2017	Planning boundary amended	S1	
P01	4/28/2017		S1	KM

RE-FOR MAT

this drawing is the copyright of Re-Format LLP and may not be copied, altered or reproduced in any way or passed to a third party without written authority. All dimensions subject to site survey and site verification. Do not scale for construction ©

www.re-format.co.uk
mail@re-format.co.uk
+44 (0)1730 778778

drawn by KM
Date April 2017
checked by NA
Scale at A3 1:1250

region	project no.	stage no.	discipline	number
SO -	2379 -	03 -	AC -	0002

status	suitability description	revision
S1	Suitable for co-ordination	P03

document title
Site Location Plan
project title
Retirement Living
The Orchard, Western Avenue, Emsworth