


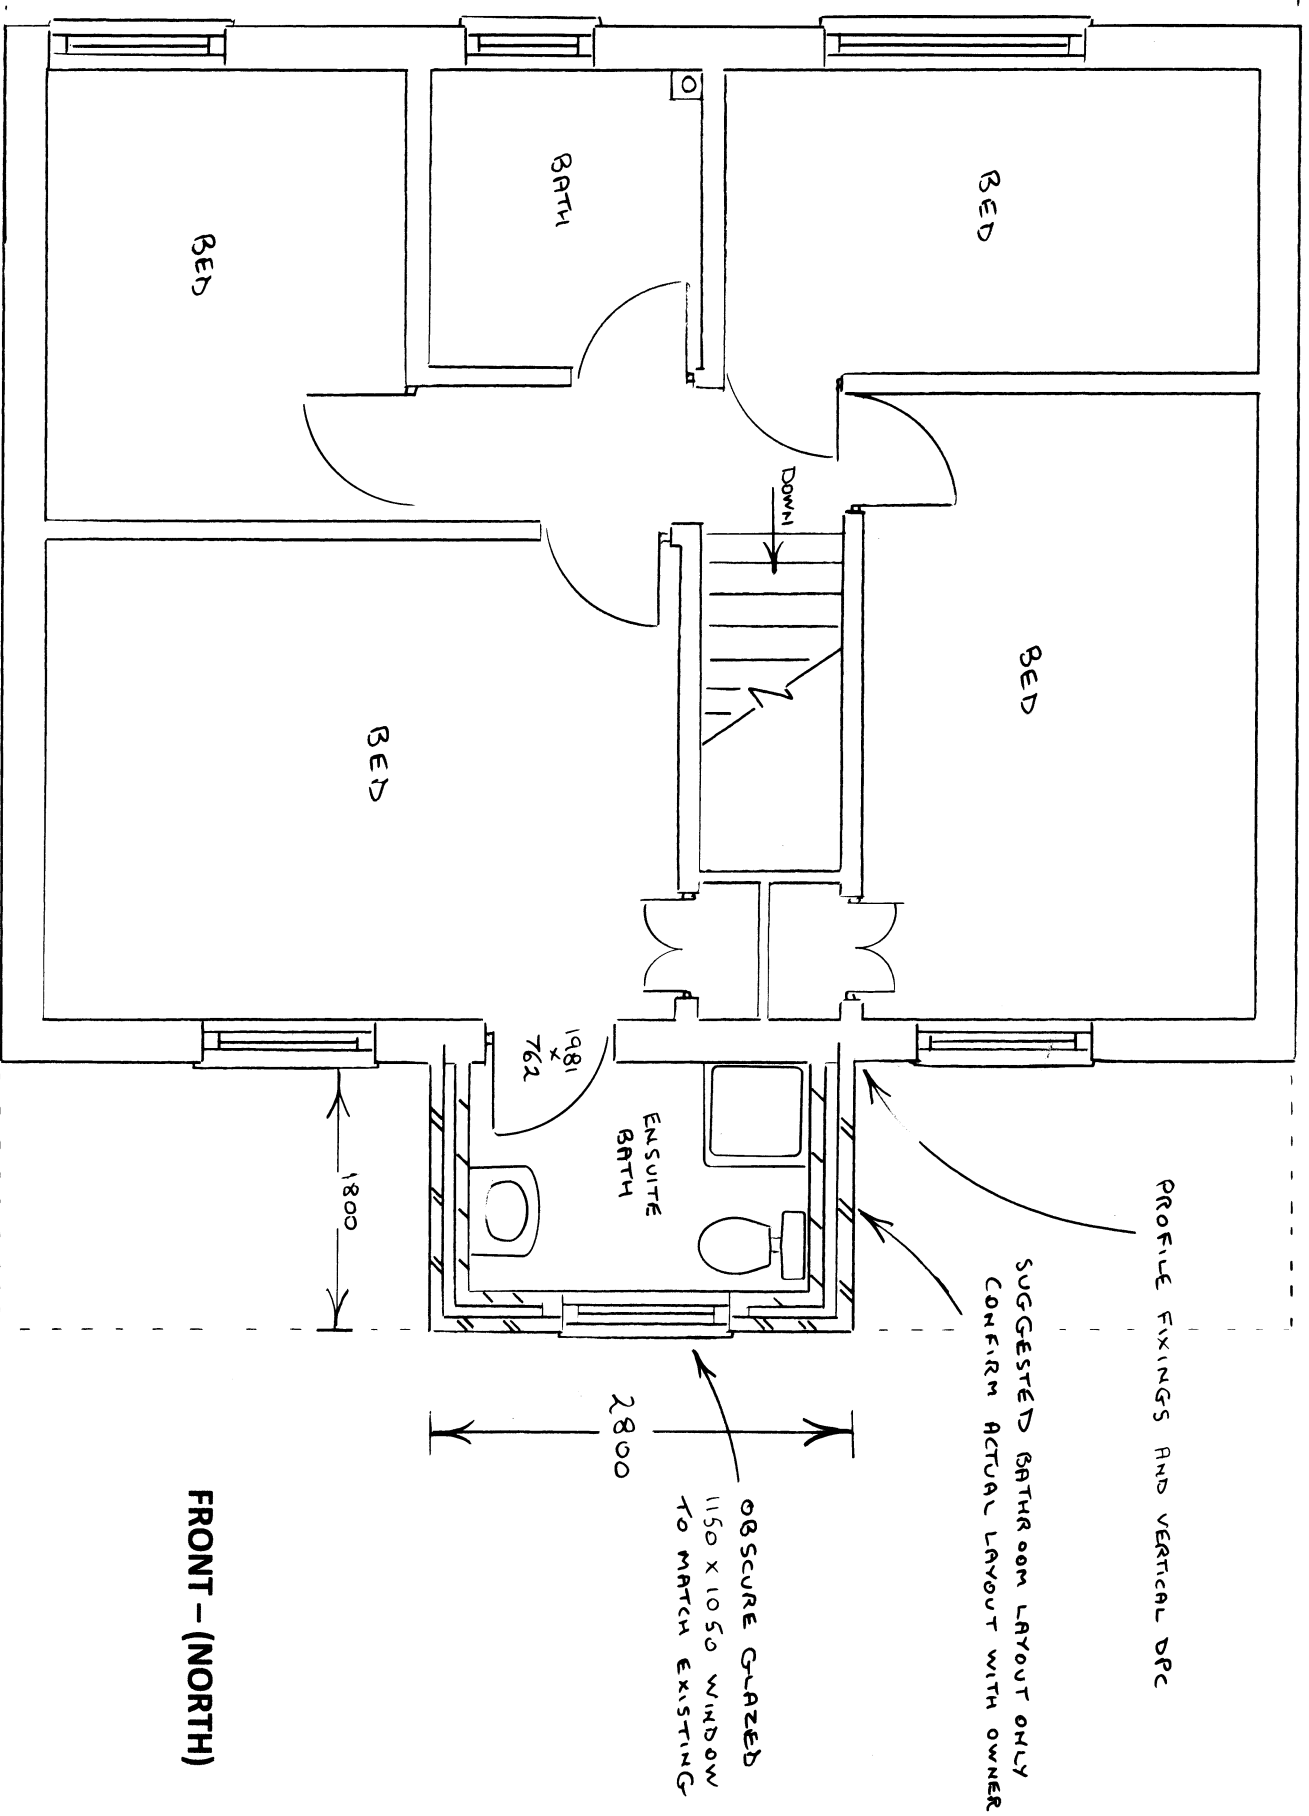

FRONT - (NORTH)

PROPOSED FIRST FLOOR 1:50

ROGER CLARK (ARCHITECTURAL SERVICES)	
Tel: 023 9237 3841	
PLAN No:	24439 / 3
Proposed First Floor	Scale: 1:50 @ A3
PROPOSED EXTENSIONS	
33 ISLAND CLOSE	
HAYLING ISLAND	