
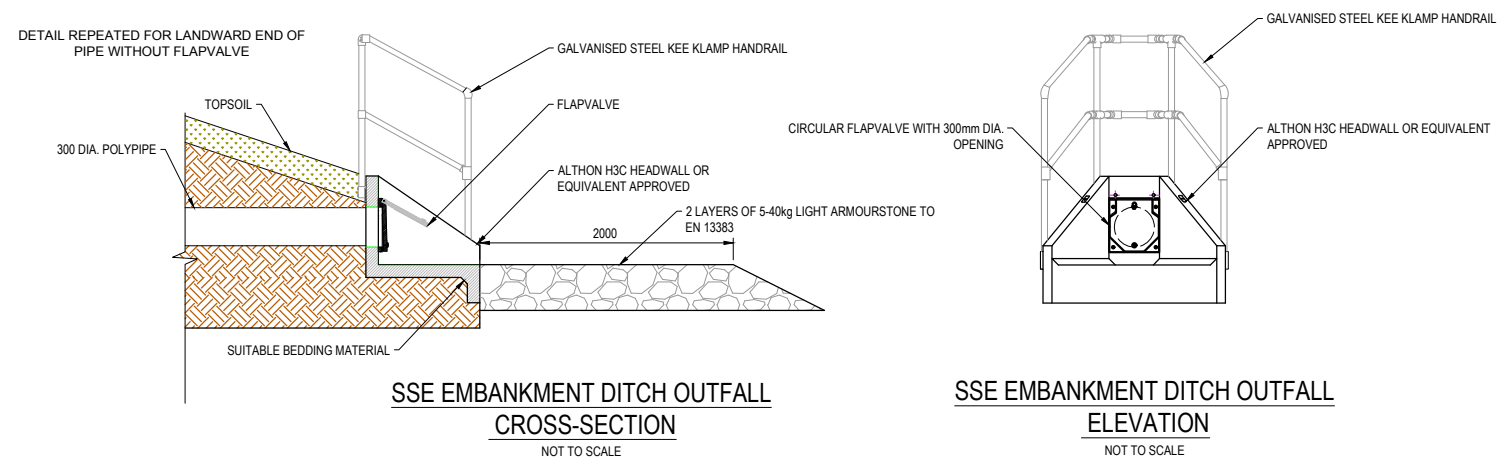
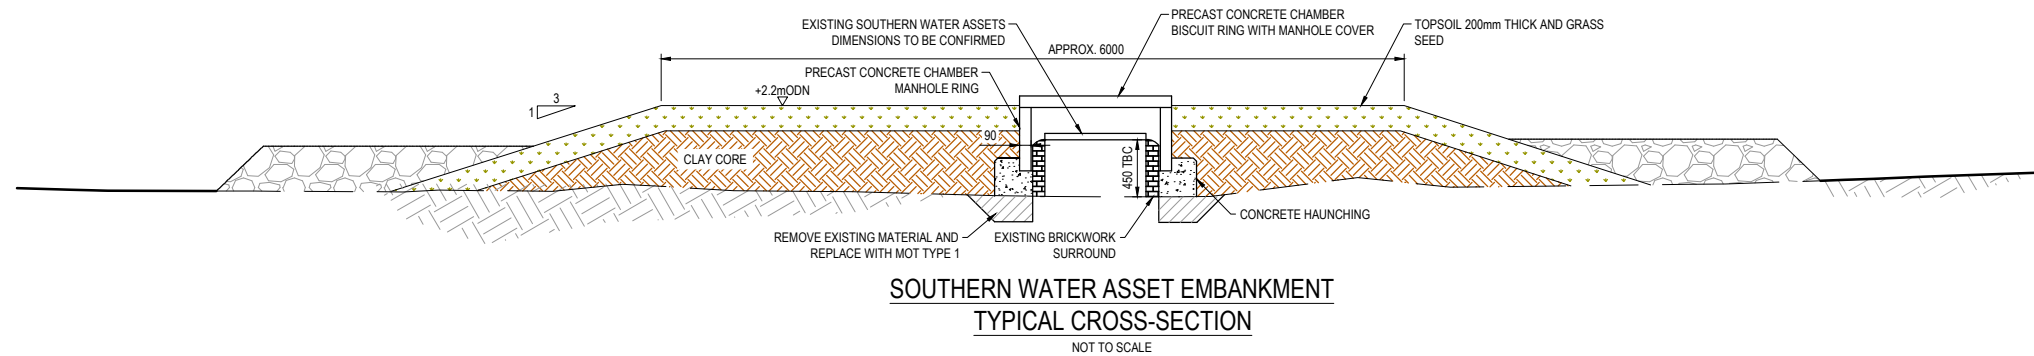


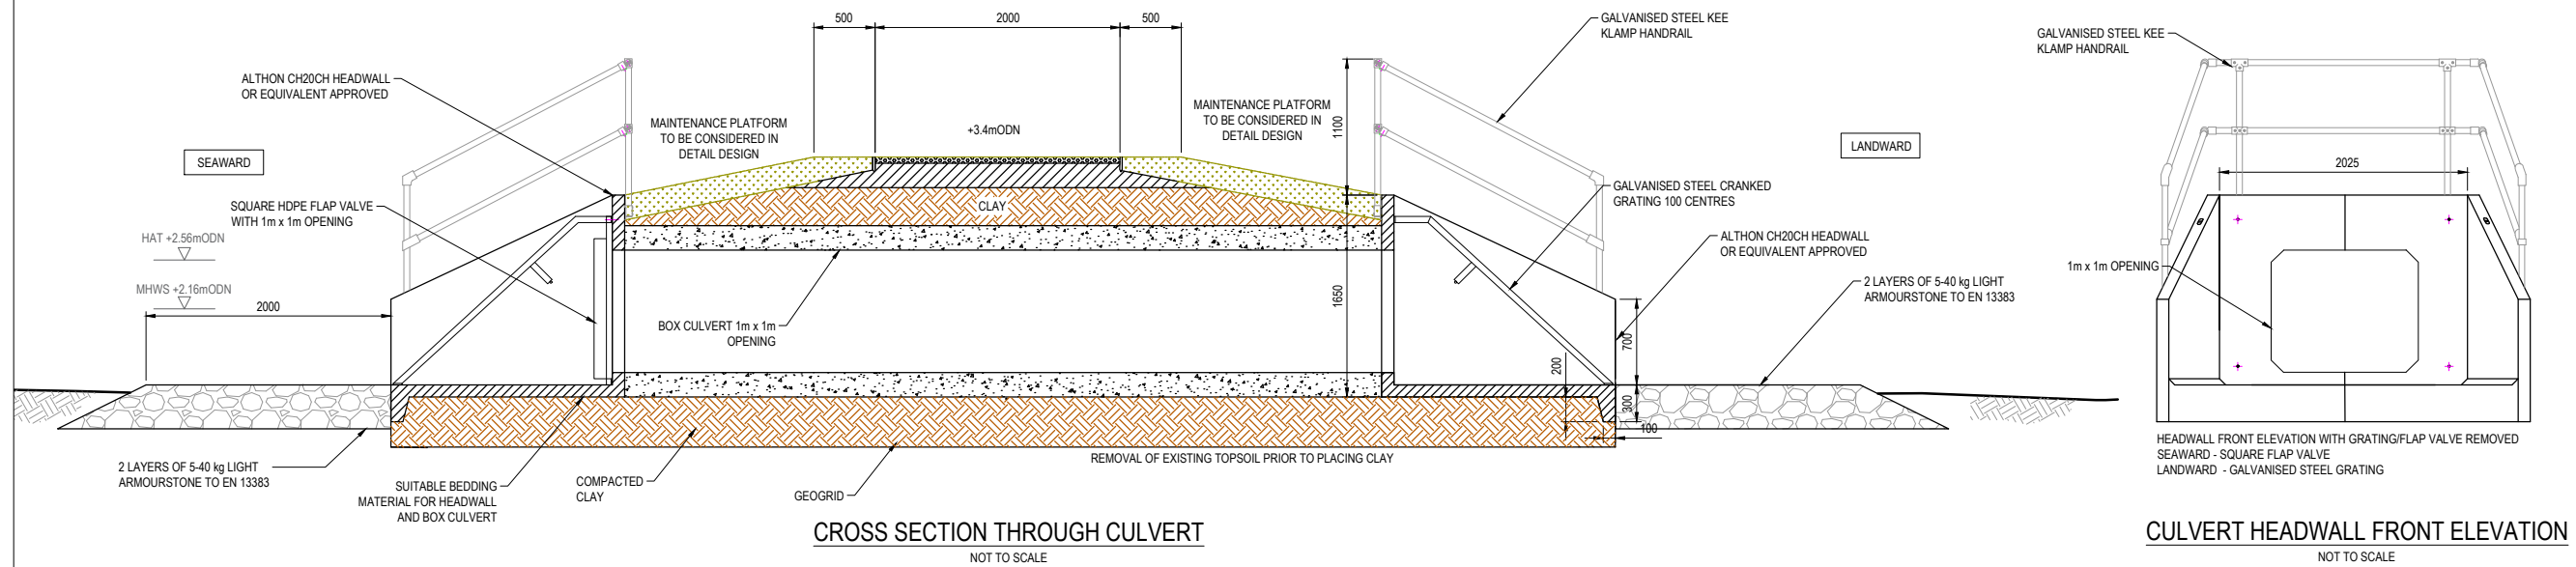

SAFETY, HEALTH AND ENVIRONMENTAL INFORMATION BOX

IT IS ASSUMED THAT ALL WORKS ON THIS DRAWING WILL BE CARRIED OUT BY A COMPETENT CONTRACTOR WORKING, WHERE APPROPRIATE, TO AN APPROPRIATE METHOD STATEMENT.

THIS DRAWING IS TO BE USED ONLY FOR THE PURPOSE OF ISSUE
THAT IT WAS ISSUED FOR AND IS SUBJECT TO AMENDMENT.

NOTES

1. THIS DRAWING IS TO BE READ IN CONJUNCTION WITH ALL OTHER RELEVANT DOCUMENTATION.
2. DO NOT SCALE FROM THIS DRAWING, USE ONLY PRINTED DIMENSIONS.
3. ALL DIMENSIONS IN MILLIMETRES, ALL CHAINAGES, LEVELS AND COORDINATES ARE IN METRES UNLESS DEFINED OTHERWISE.
4. THIS DRAWING IS TO BE READ IN CONJUNCTION WITH THE PROJECT HEALTH & SAFETY FILE FOR ANY IDENTIFIED POTENTIAL RISKS.
5. DIMENSIONS AND POSITION OF EXISTING ASSETS SHALL BE CONFIRMED ON SITE.
6. ALSO REFER TO DRAWING:
 - GENERAL ARRANGEMENT - SMOR-ACM-XX-XX-DR-C-00001
 - TYPICAL CROSS SECTIONS - SMOR-ACM-XX-XX-DR-C-00002
 - LONG SECTIONS - SMOR-ACM-XX-XX-DR-C-00003 & 00004

EXTERNAL ISSUE

IM		

FOR INFORMATION

Client

ENVIRONMENT AGENCY

Project Title

SOUTHMOOR ASSET IMPROVEMENT

Drawing Title

OUTLINE DESIGN DETAILS

Designed	

grown

Checked

Approved

Date _____

AECOM Internal Project No.

File No.

	9

60538739

FOR INFORMATION

AS SHOWN

2

THIS DOCUMENT HAS BEEN PREPARED PURSUANT TO AND SUBJECT TO THE TERMS OF AECOM'S APPOINTMENT BY ITS CLIENT. AECOM ACCEPTS NO LIABILITY FOR ANY USE OF THIS DOCUMENT OTHER THAN BY ITS ORIGINAL CLIENT OR FOLLOWING AECOM'S EXPRESS AGREEMENT TO SUCH USE, AND ONLY FOR THE PURPOSES FOR WHICH IT WAS PREPARED AND PROVIDED.

AECOM Infrastructure & Environment UK Limited

Scott House

Alencon Link
Huron, Mich. 49061-3000

Tel: +44 (0)1256 310 200

Fax: +44 (0)1256 310 201

www.aecom.com

Drawing Number

SMOP ACM

SMUR-ACM

V

SMOR-ACM-XX-XX-DR-CE-00005

01