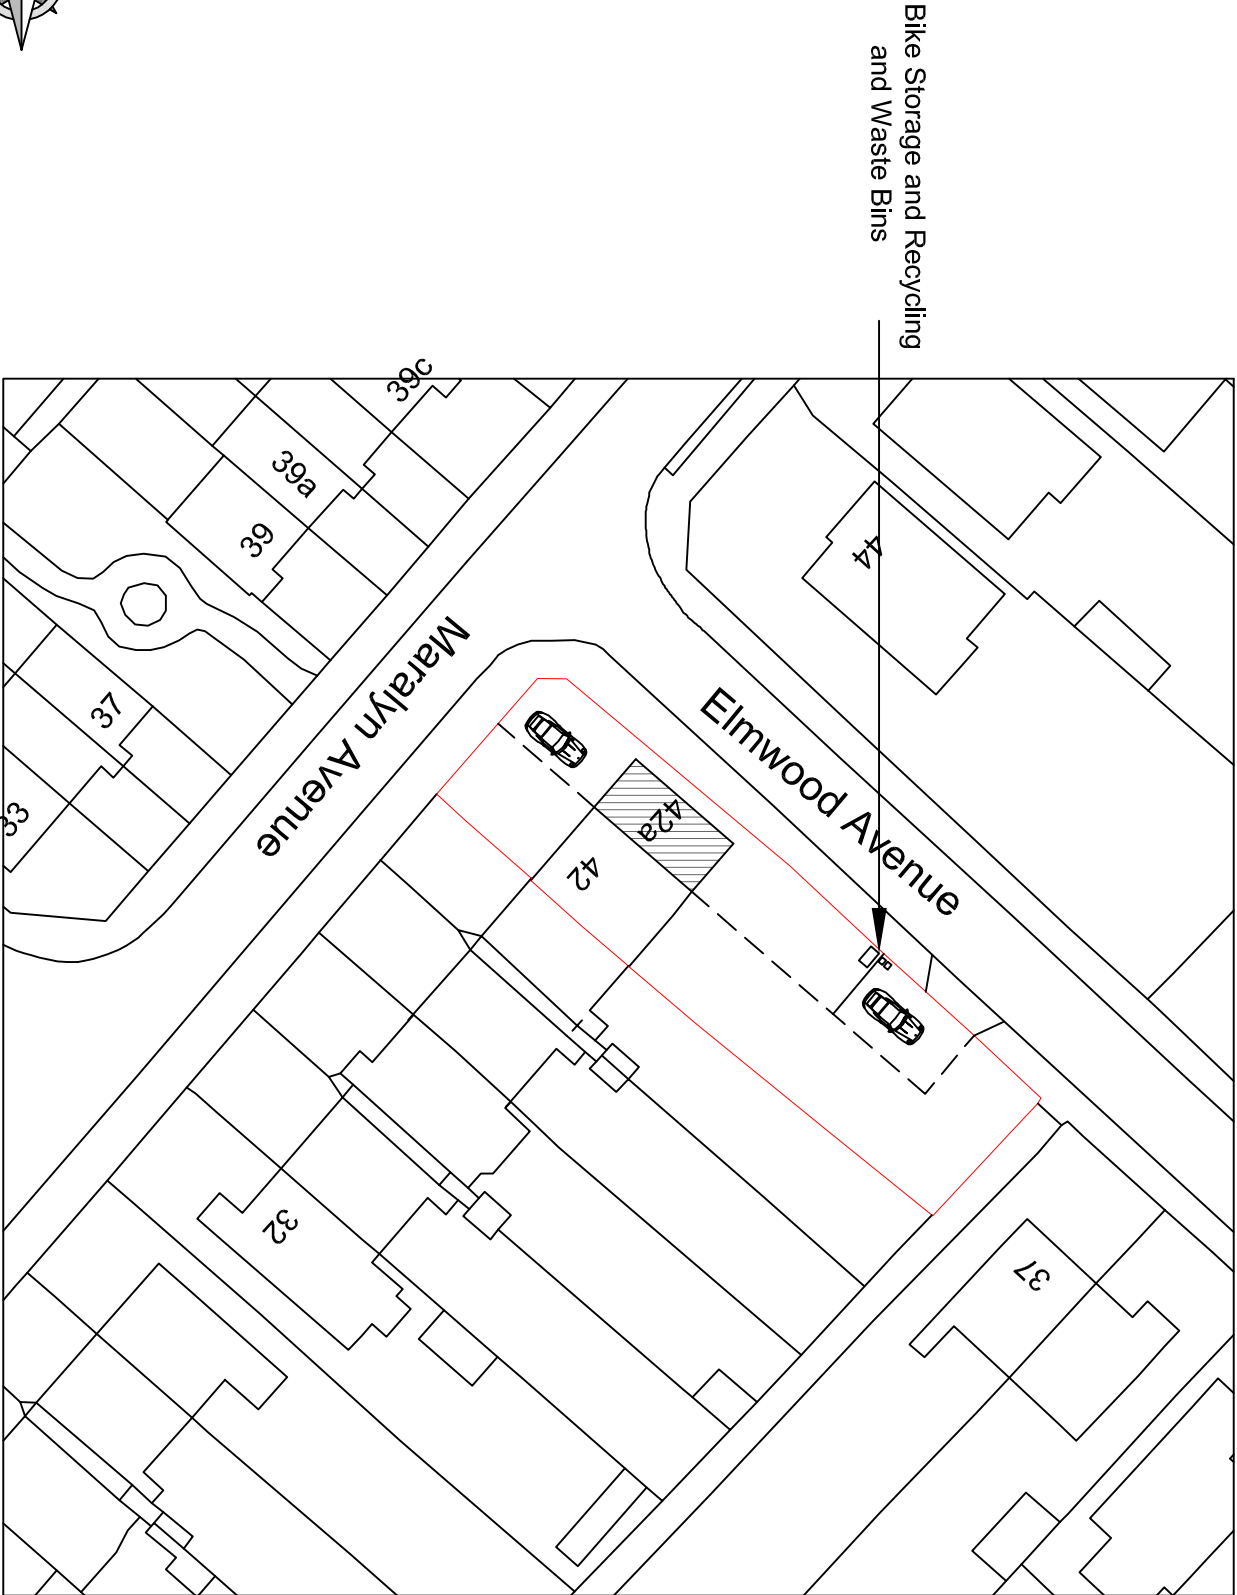


Your Home Plans Ltd 12 Bowes Hill, Rowlands Castle, Hampshire, PO9 6BP 02392 413579 june@yourhomeplans.co.uk		42 MARALYN AVENUE WATERLOOVILLE HAMPSHIRE PO7 7LP	
Block Plan			
Project Number: 42MAR-17		Drawing No: 01	
Date: 29th March 2017			
Drawn By: Your Home Plans Ltd			
Checked By: JEG	Scale: 1:500 A3		