



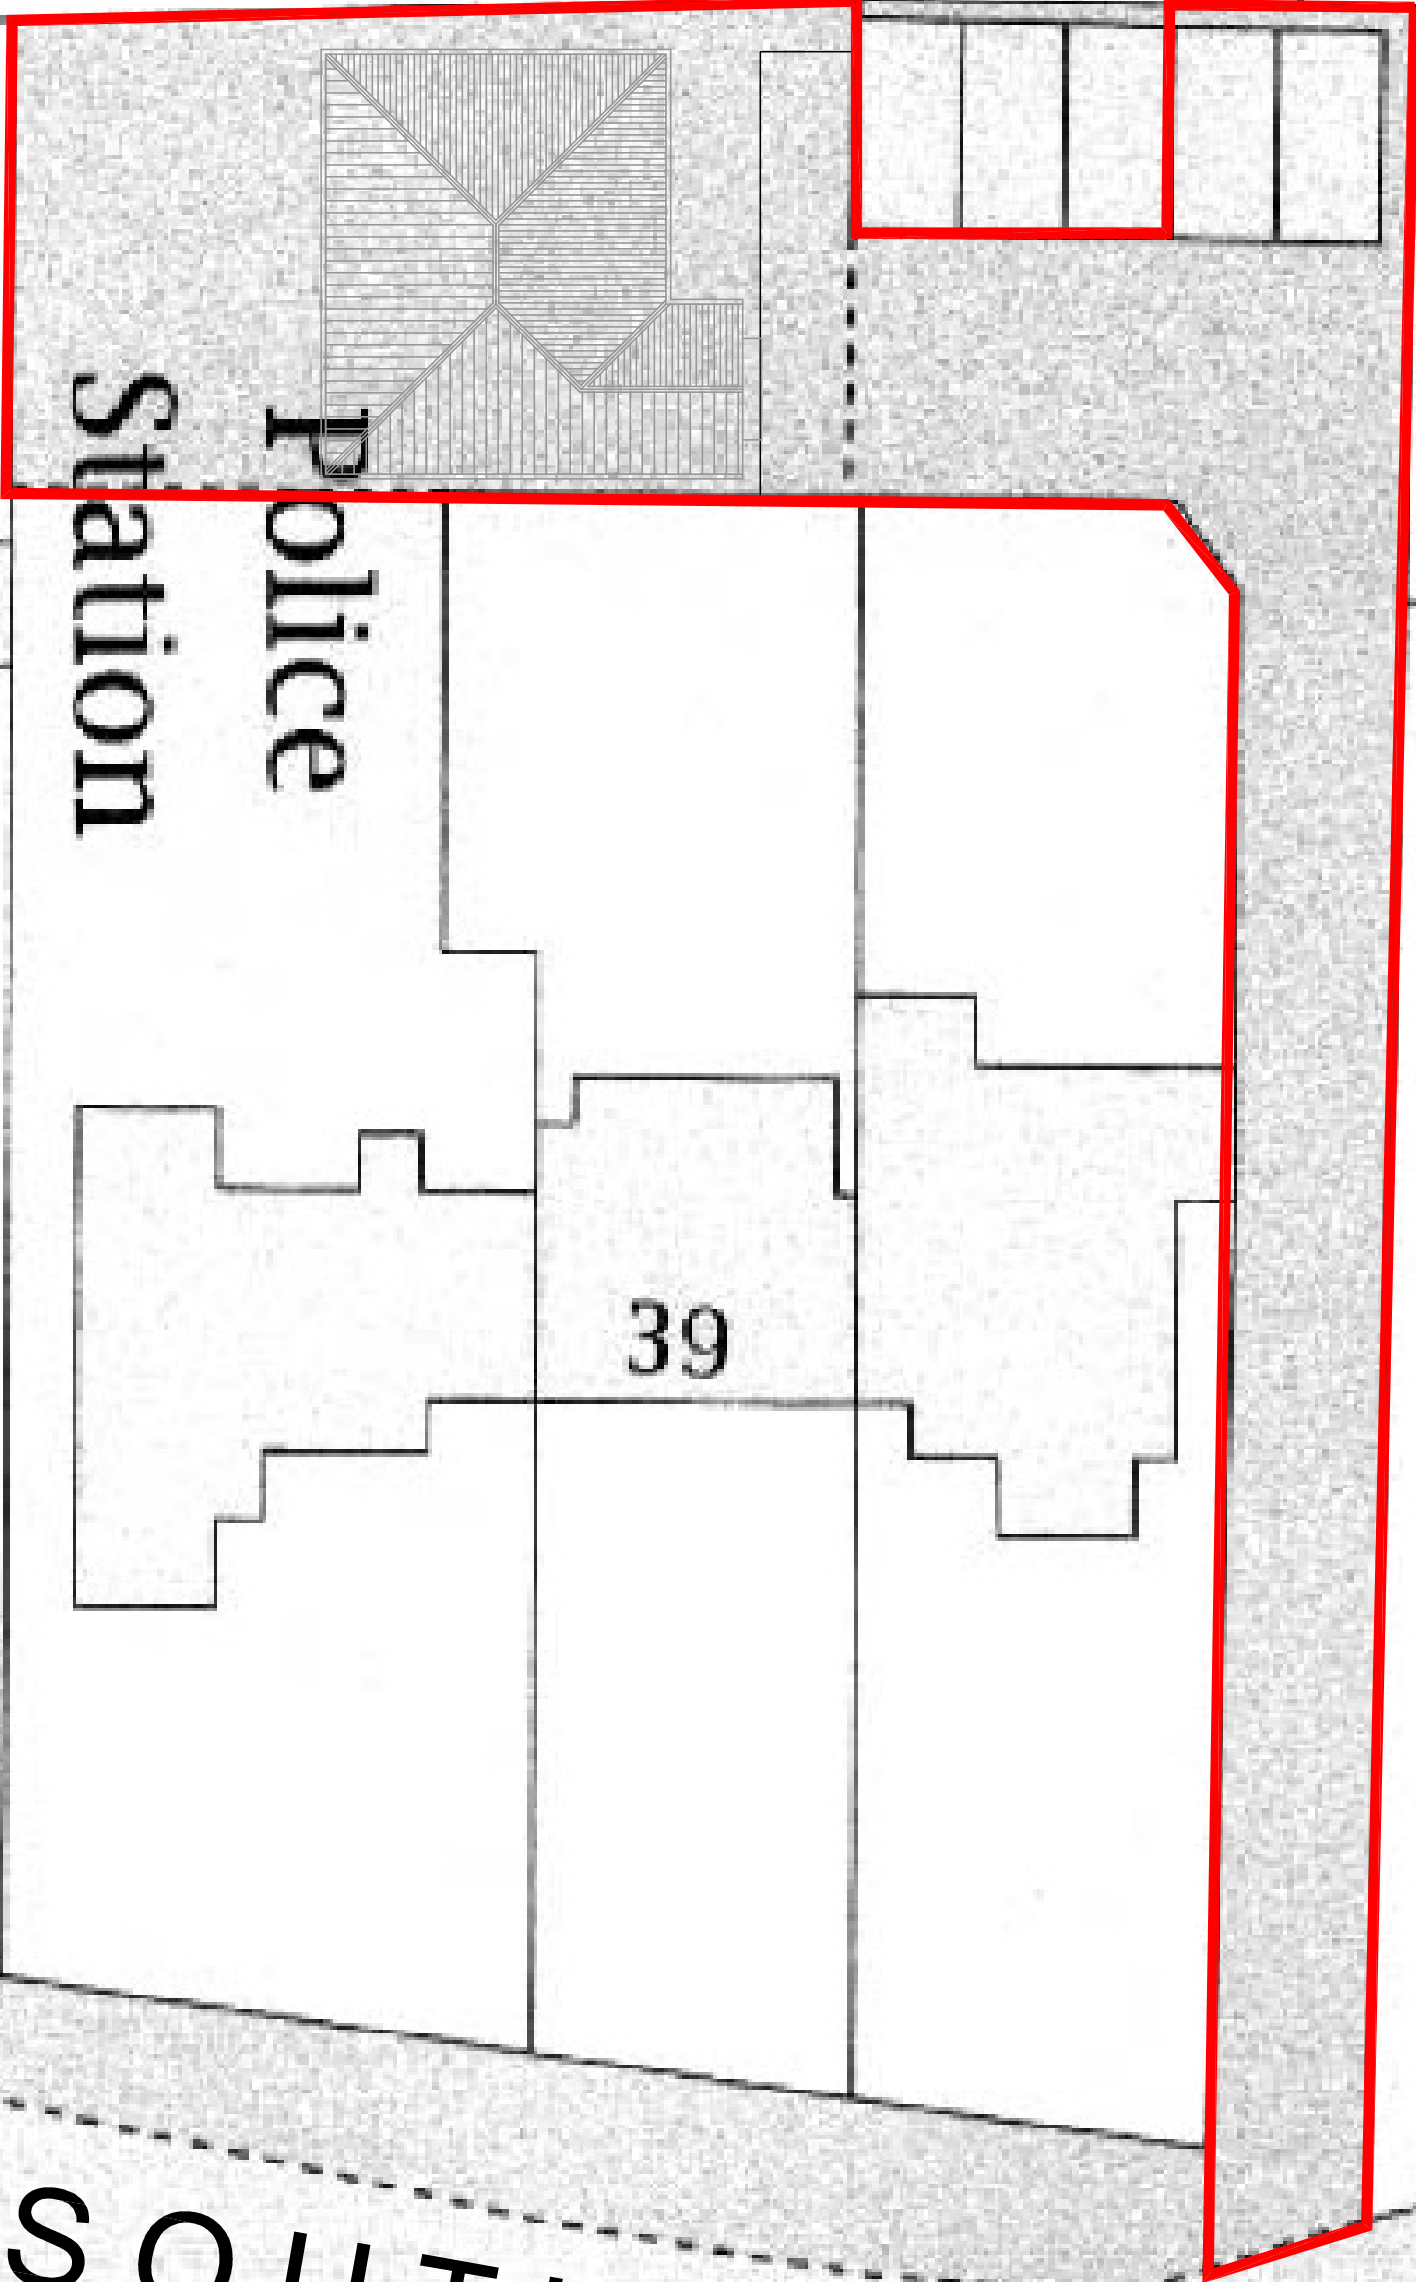

Police Station

39

SOUTH ROAD

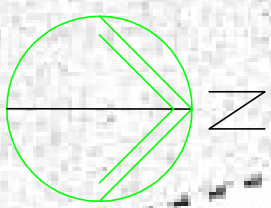

REVISION B: RODE HIPPED - 25/05/17 - PG
REVISION A: SCHEME AMENDED TO BUNGALOW - 18/05/17 - PG

SCALE 1/200 @A3

DATE 1/200 @A3

Jan. '17


DETAIL

37A, South Road
Hayling Island

BLOCK PLAN

DRAWING No 17/03/B01

PG

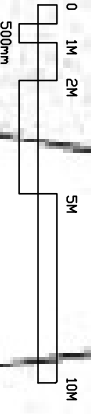

PETER GALLOWAY PARTNERSHIP



ARCHITECTS

HAVANT

TEL. 02392 483153 MJB. 07808 483362

E-MAIL: peter@pgpartnership.co.uk

CONTRACTOR MUST CHECK ALL
DIMENSIONS ARE TO BE VERIFIED FROM
THE ARCHITECT BEFORE PROCEEDING
© COPYRIGHT