


43 Hazleton Way

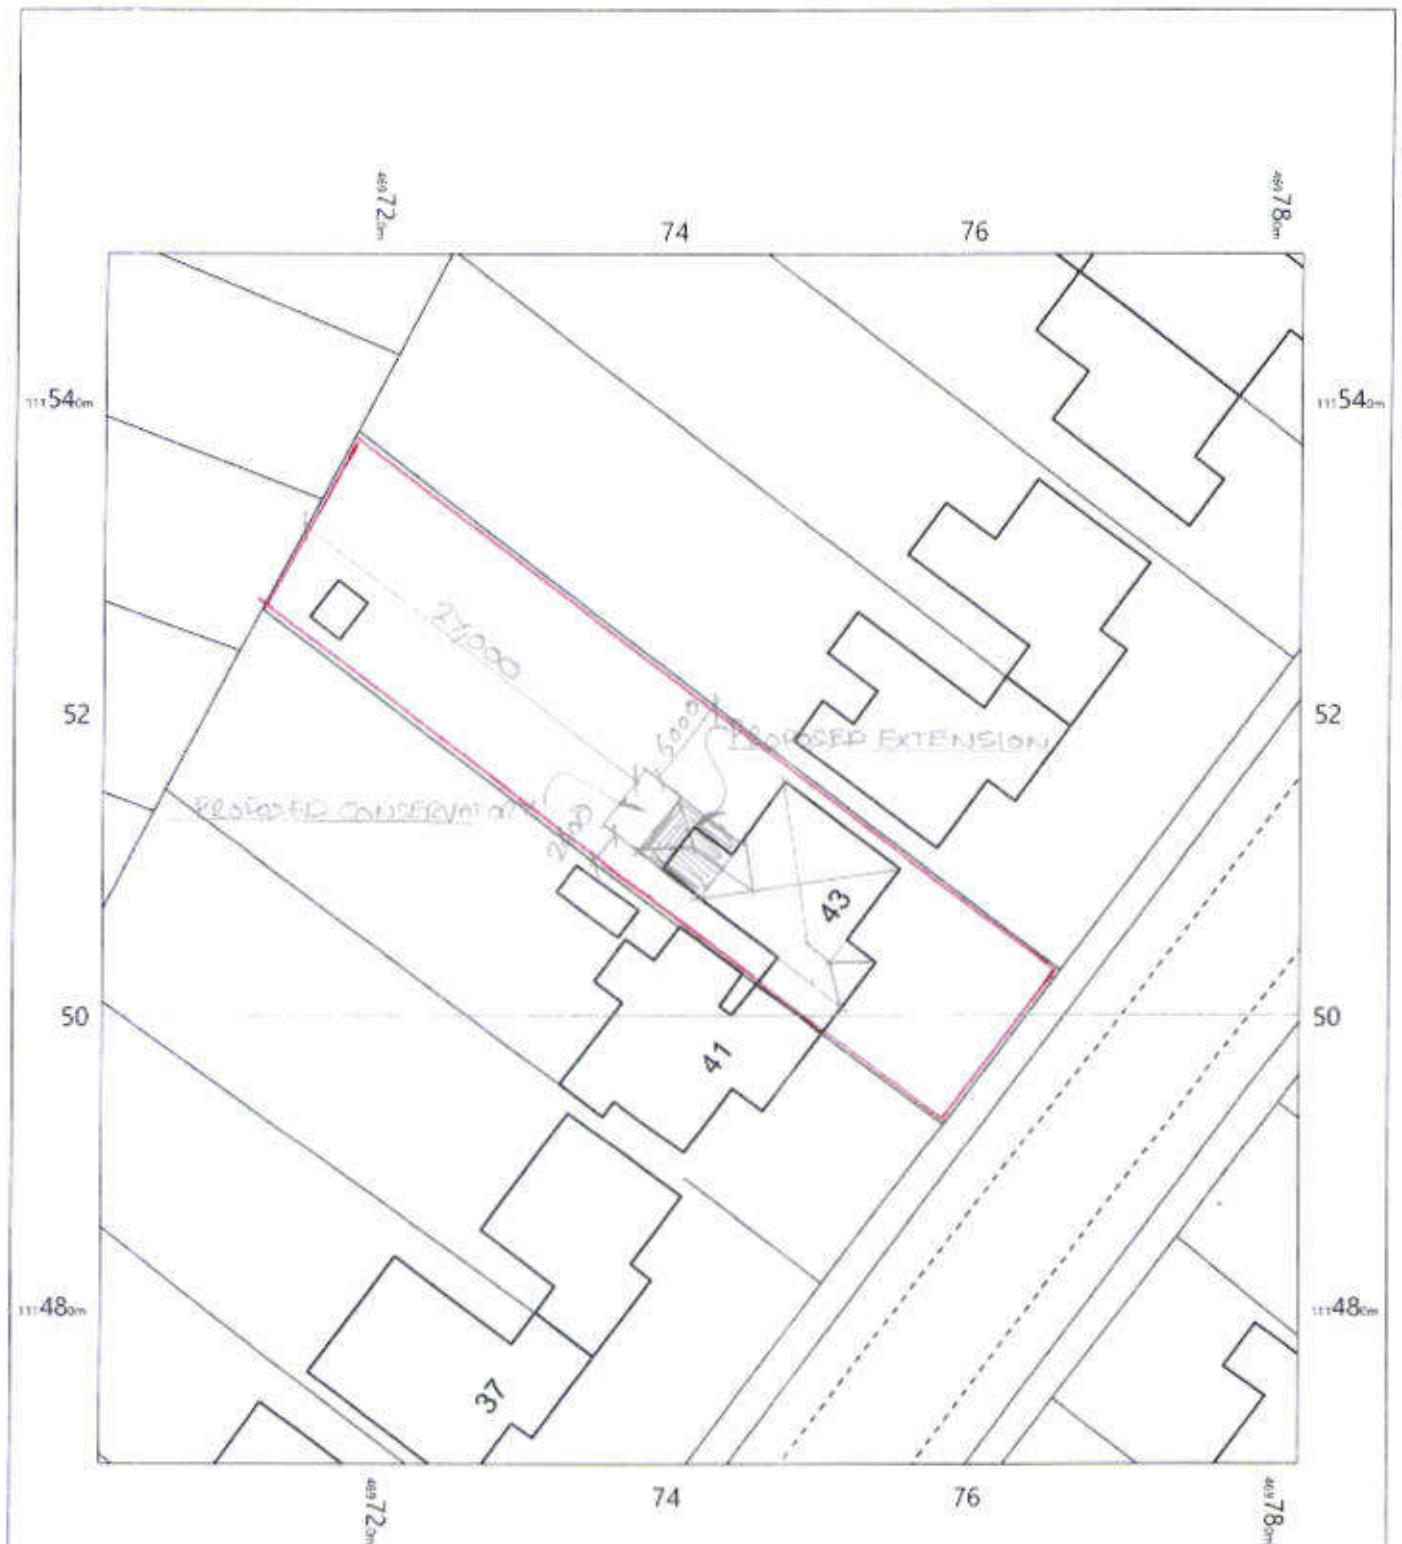

HAVANT BOROUGH  
COUNCIL  
06 FEB 2018  
**RECEIVED**

OS MasterMap 1250/2500/10000 scale  
Thursday, February 1, 2018, ID: BLJT-00686894  
[www.planningapplicationmaps.co.uk](http://www.planningapplicationmaps.co.uk)

1:500 scale print at A4, Centre: 469742 E, 111510 N

© Crown Copyright Ordnance Survey, Licence no: 100051661

