

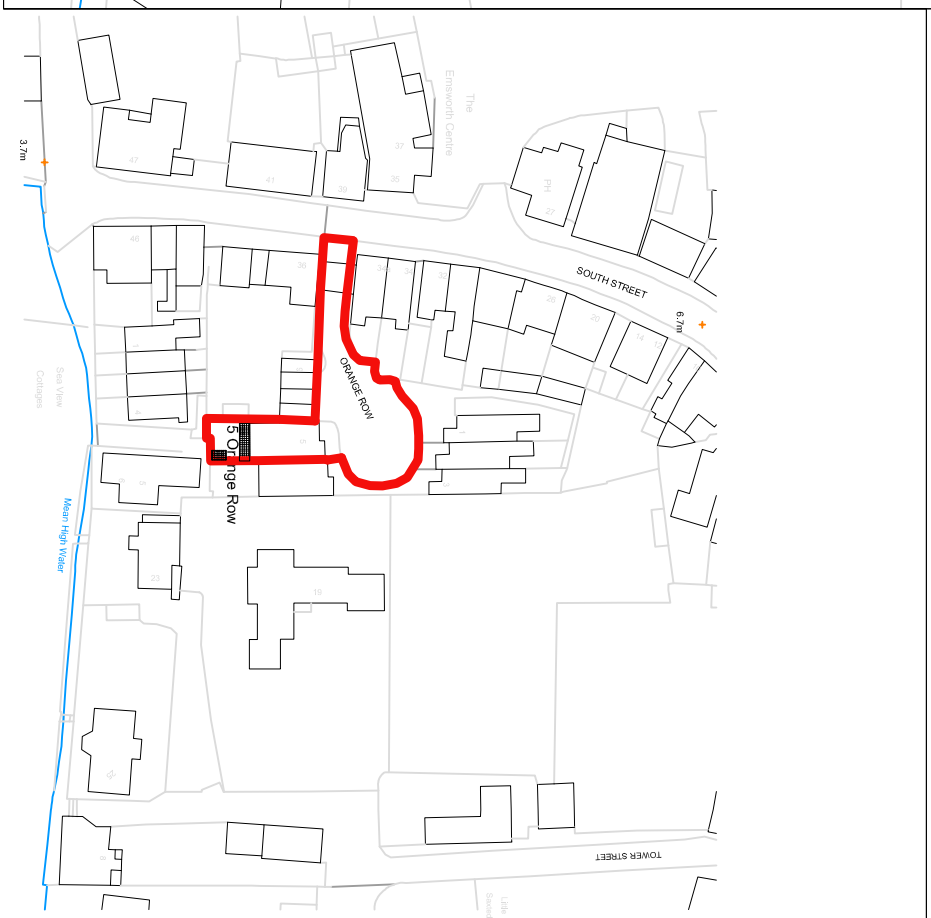


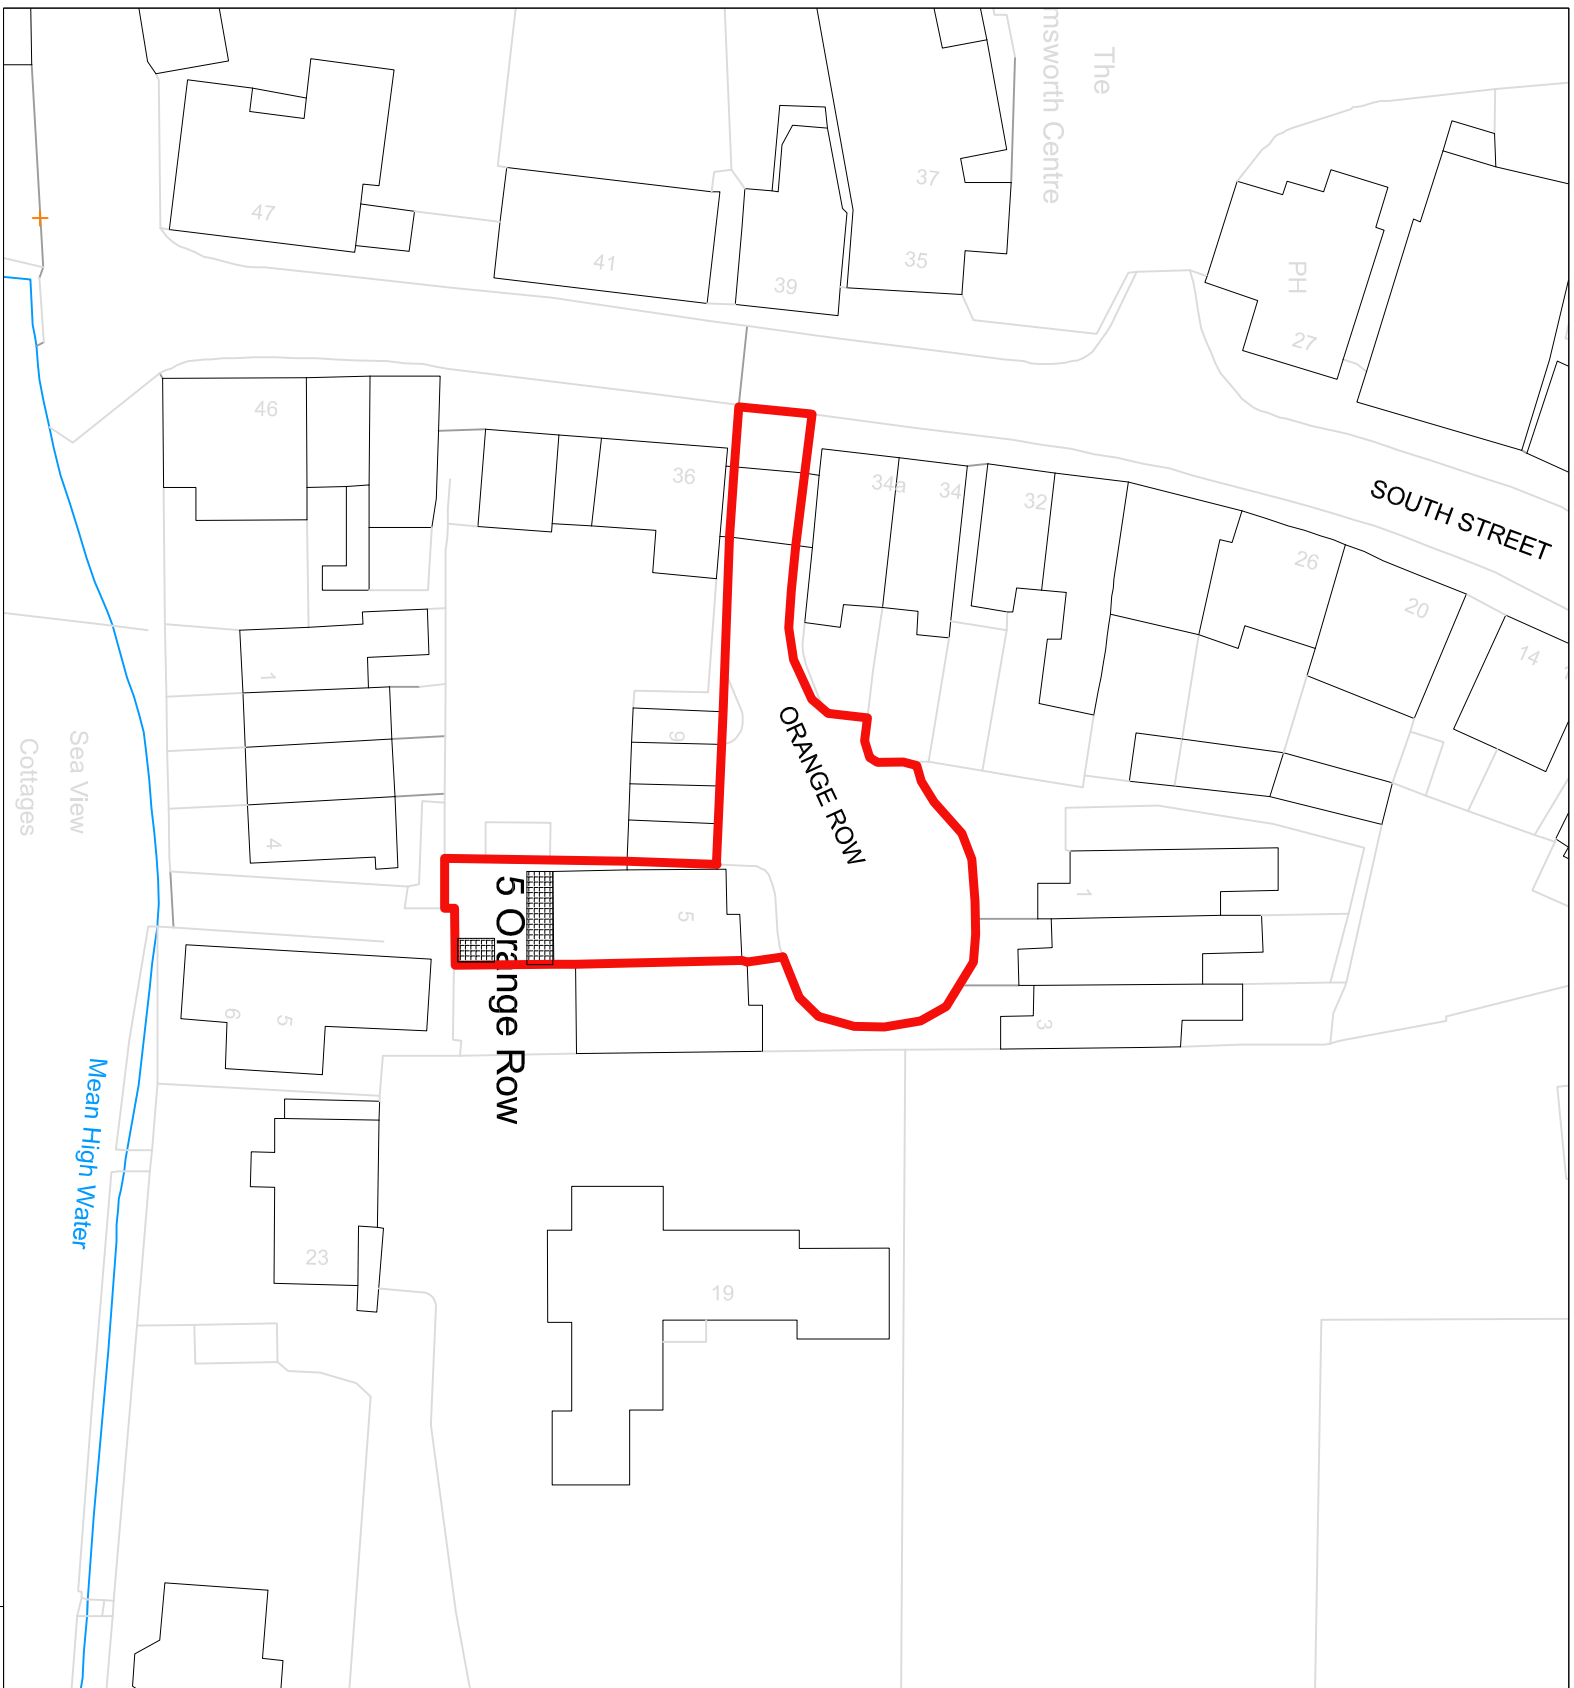

LOCATION & BLOCK PLAN

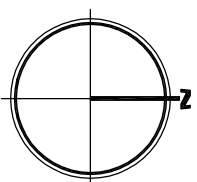

Mapping contents (c) Crown copyright and database rights 2017 Ordnance Survey 100035207

location plan 1:1250 @ A3

block plan 1:500 @ A3



(M): 07792 379302 (E) rudi.design.co@gmail.com (W) cloud9designstudio.co.uk

Project/Address	Rear Extension & Alterations	DRAWING	Location & Block Plan
5 Orange Row, Emsworth, Hampshire, PO10 7EL		Drawing Number	C9/0109/00
		Scale	1:1250 & 1:500 @ A3
		Date	September 2017

DRAWING	Location & Block Plan
Drawing No/rev	C9/0109/00
Scale	1:1250 & 1:500 @ A3
Date	September 2017

Client
Mr Robert & Mrs Bridget Bailey

Drawn By RUC

Note: these drawings are prepared for planning purposes only, do not scale for any other purpose.