


HAVANT BOROUGH COUNCIL
DEVELOPMENT CONTROL

31 MAY 2017

RECEIVED

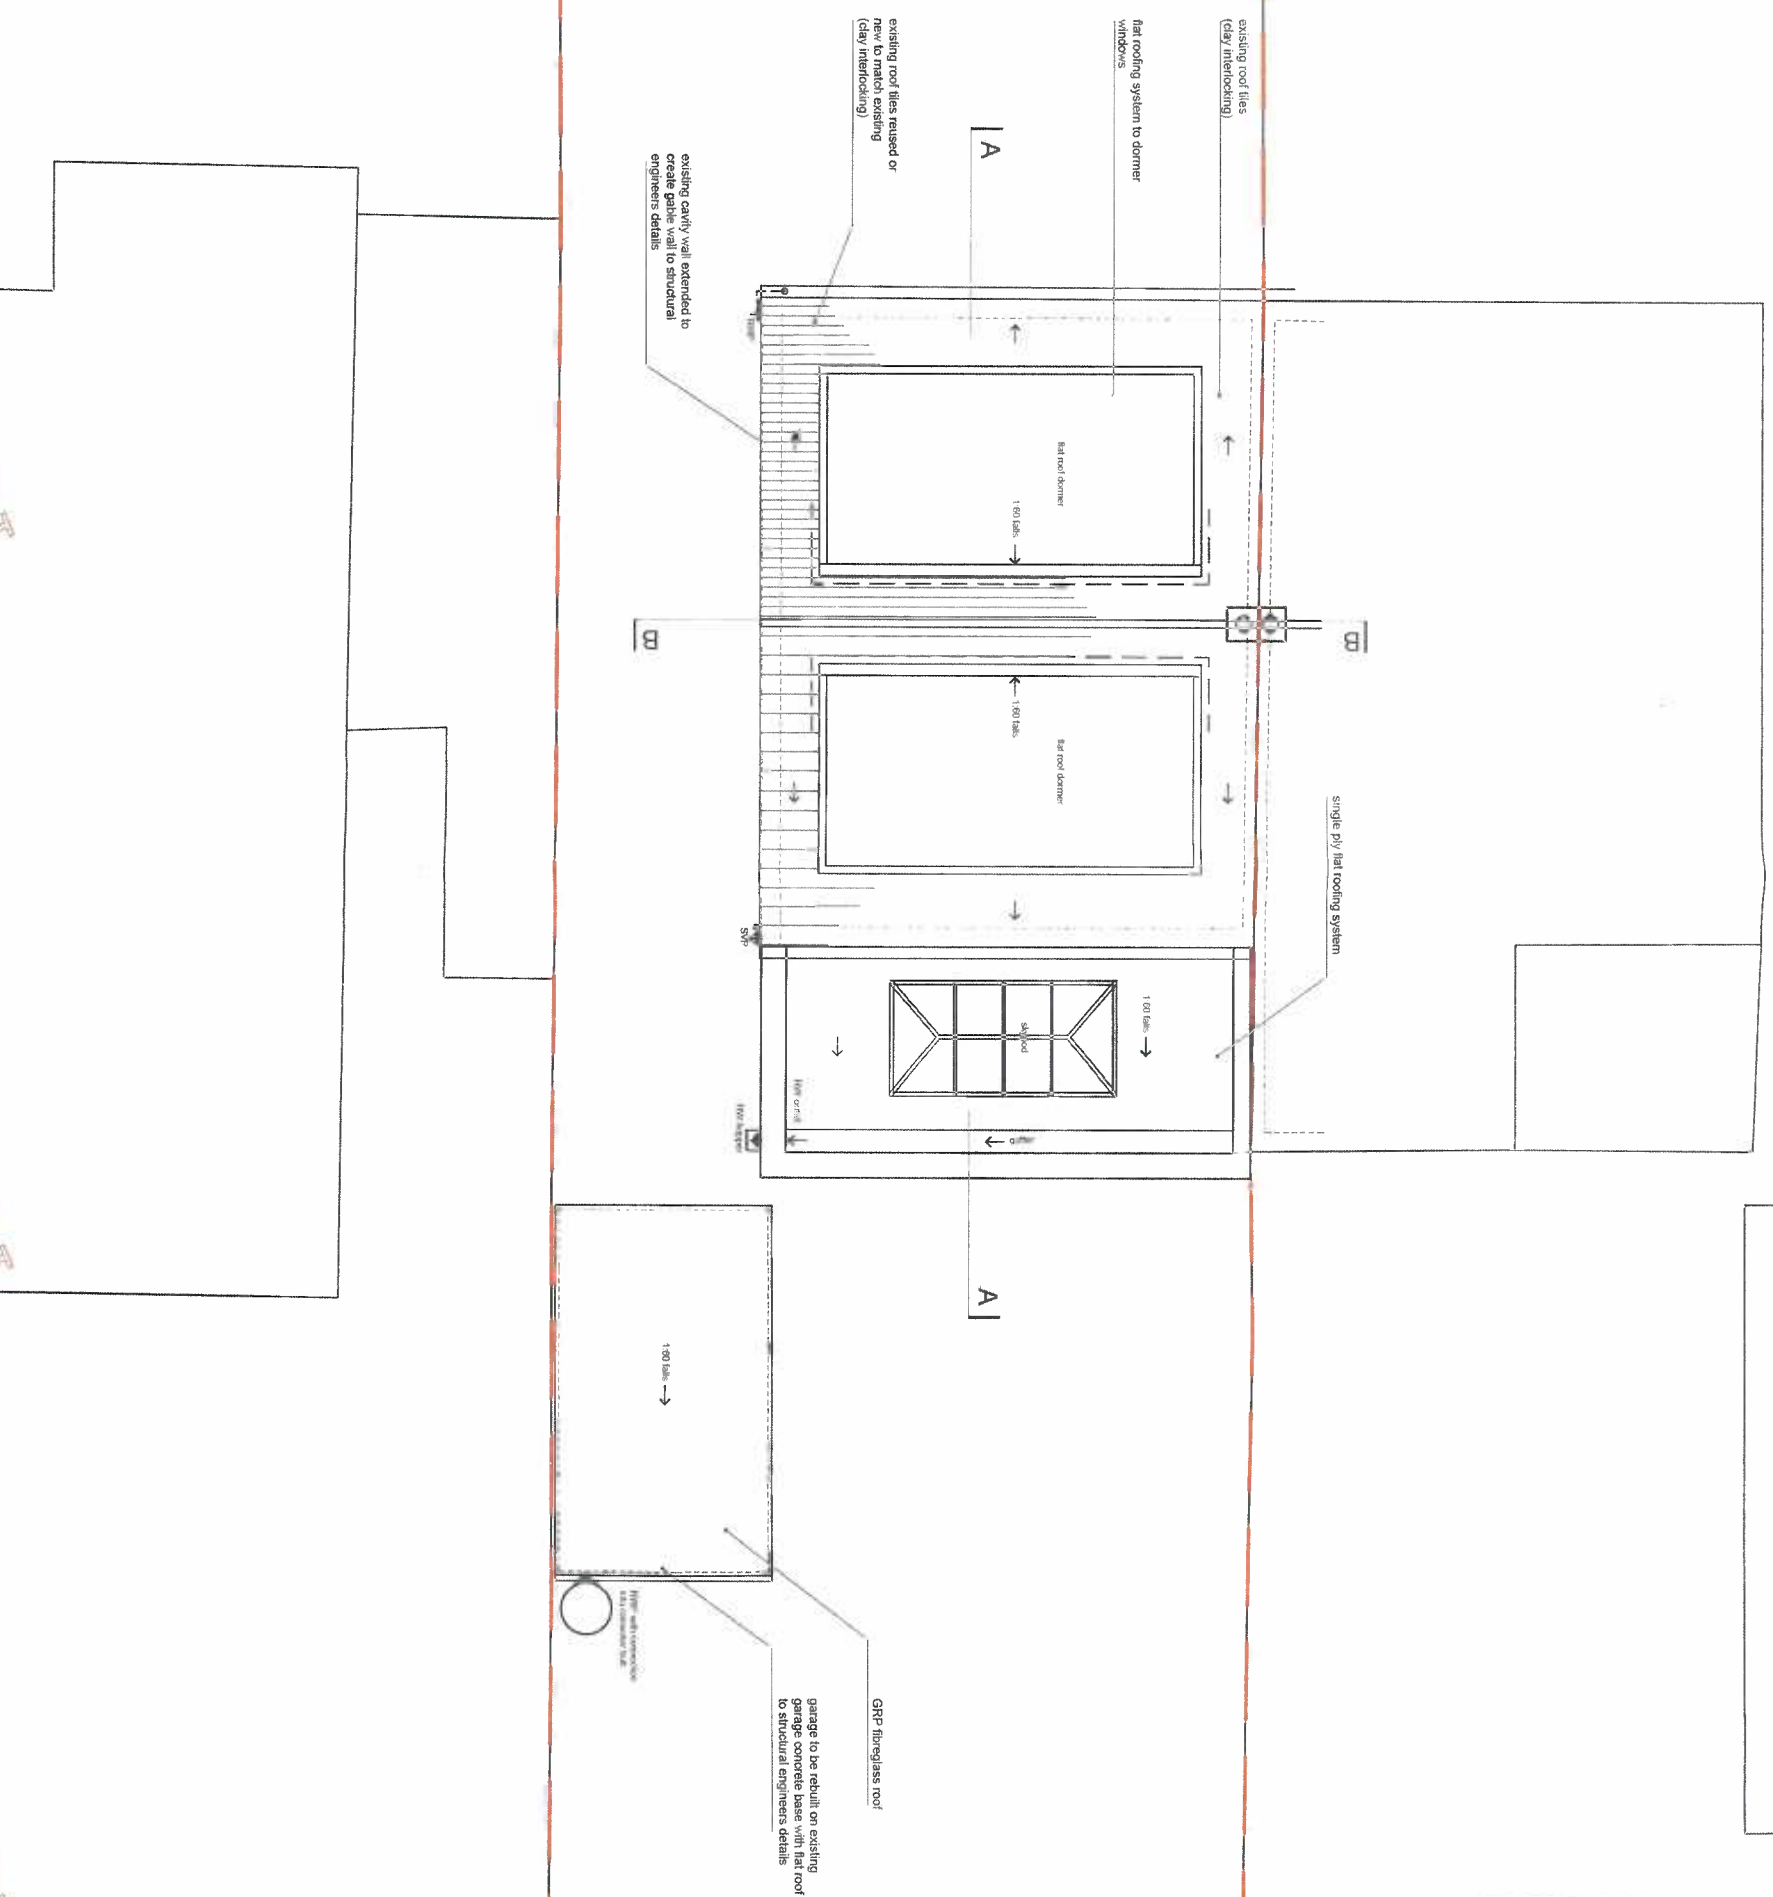

roof plan 1:100