
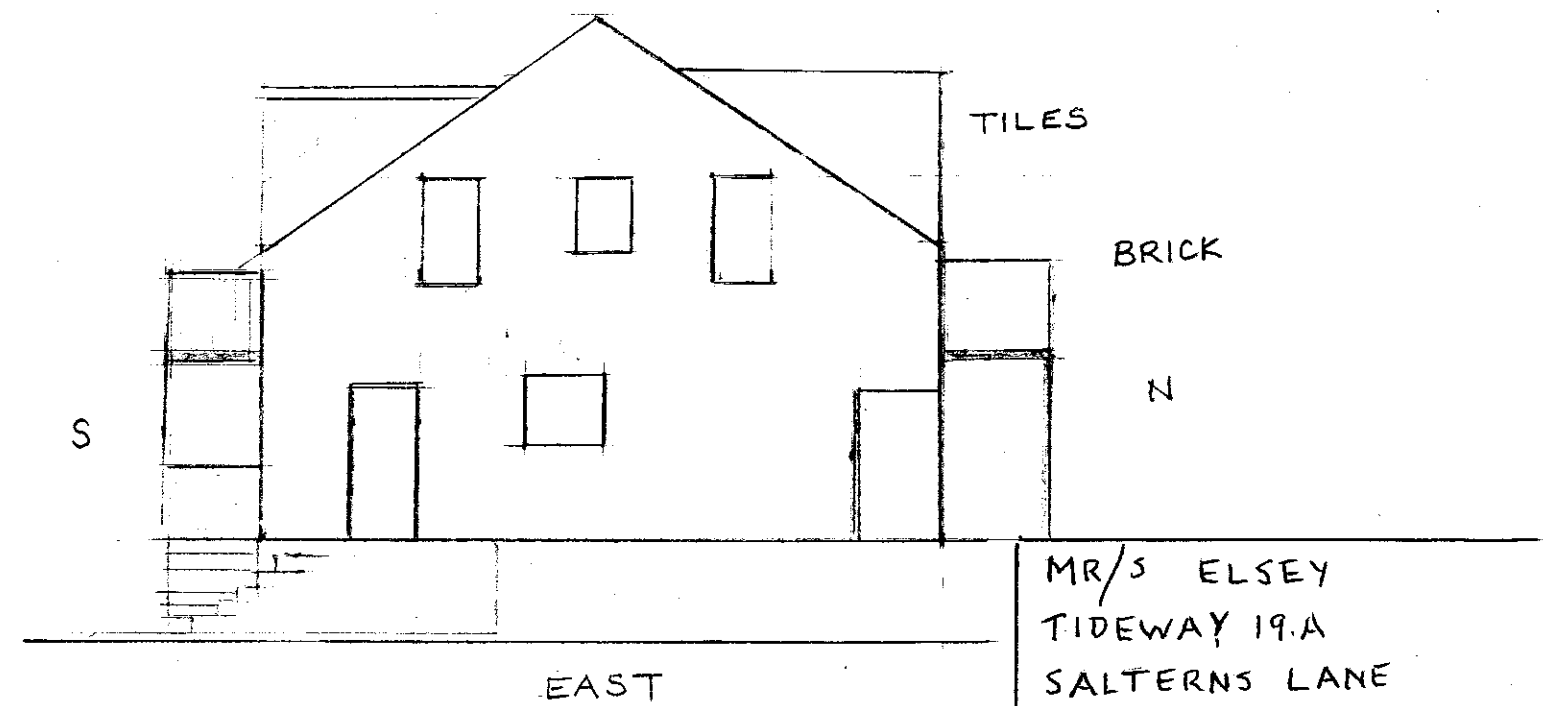
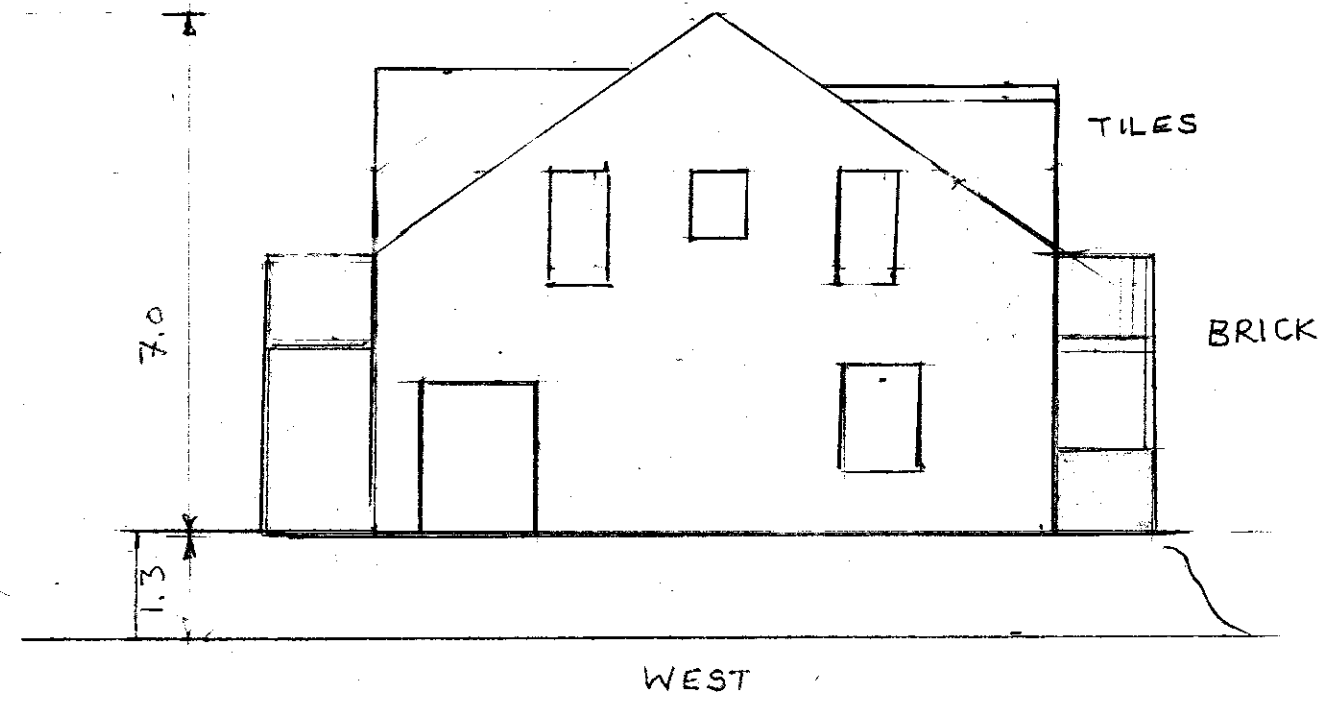


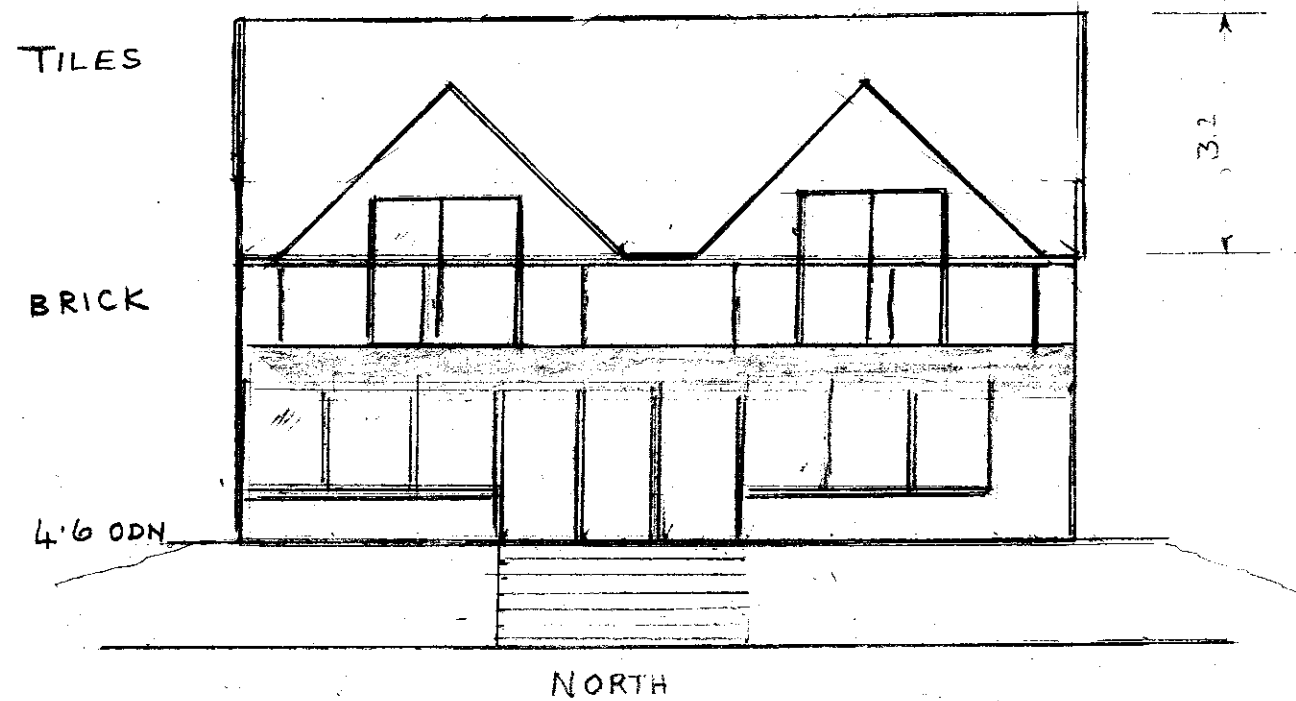

MR/S ELSEY
 TIDEWAY 19.A
 SALTERNS LANE
 HAYLING ISLAND
 MAY 25, 2017
 SCALE 1:100