
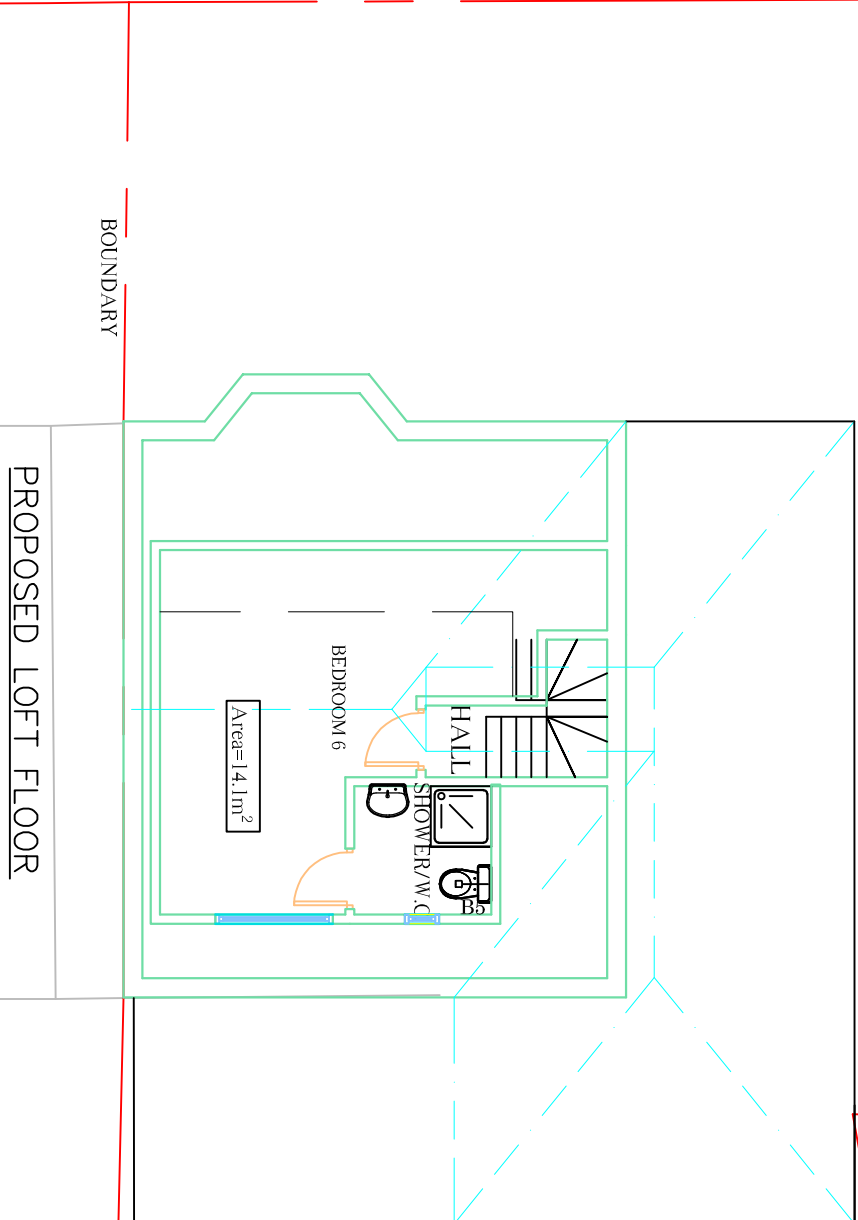


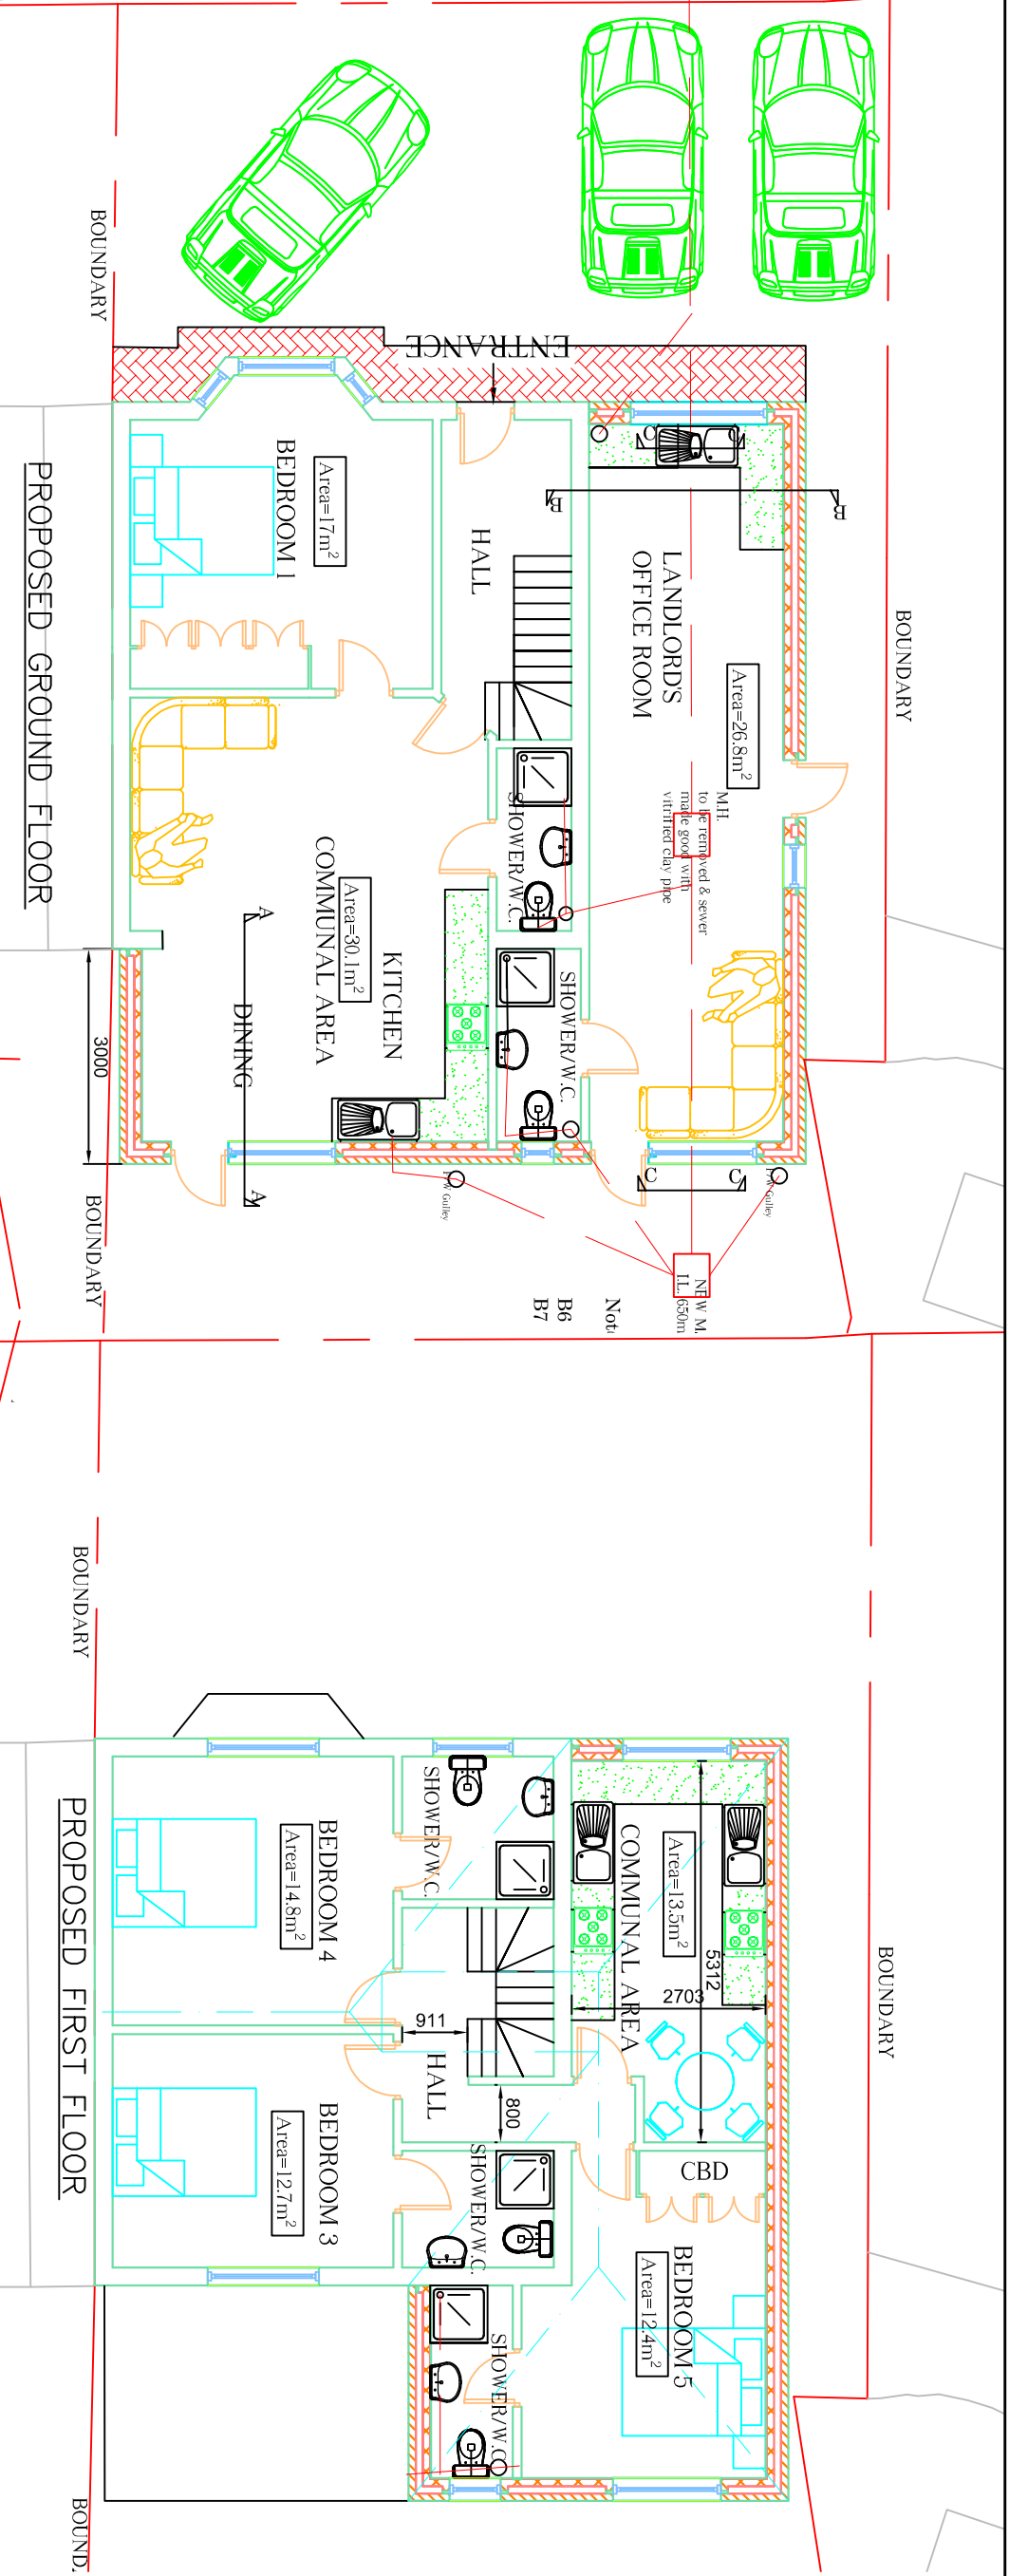

Rev.	Date	Description	DWN, CHK.
		j e architectural design ltd Architectural & Structural Designers 1 Lytton Close Northolt Village, Northolt Middlesex UB5 5BU T: 020 8845 0795, M: 07930 557913, e:aangelos@aol.com	
Job Title:		Designed by:	
Drawing Title:		Date:	
		Scale:	
		Rev.	