




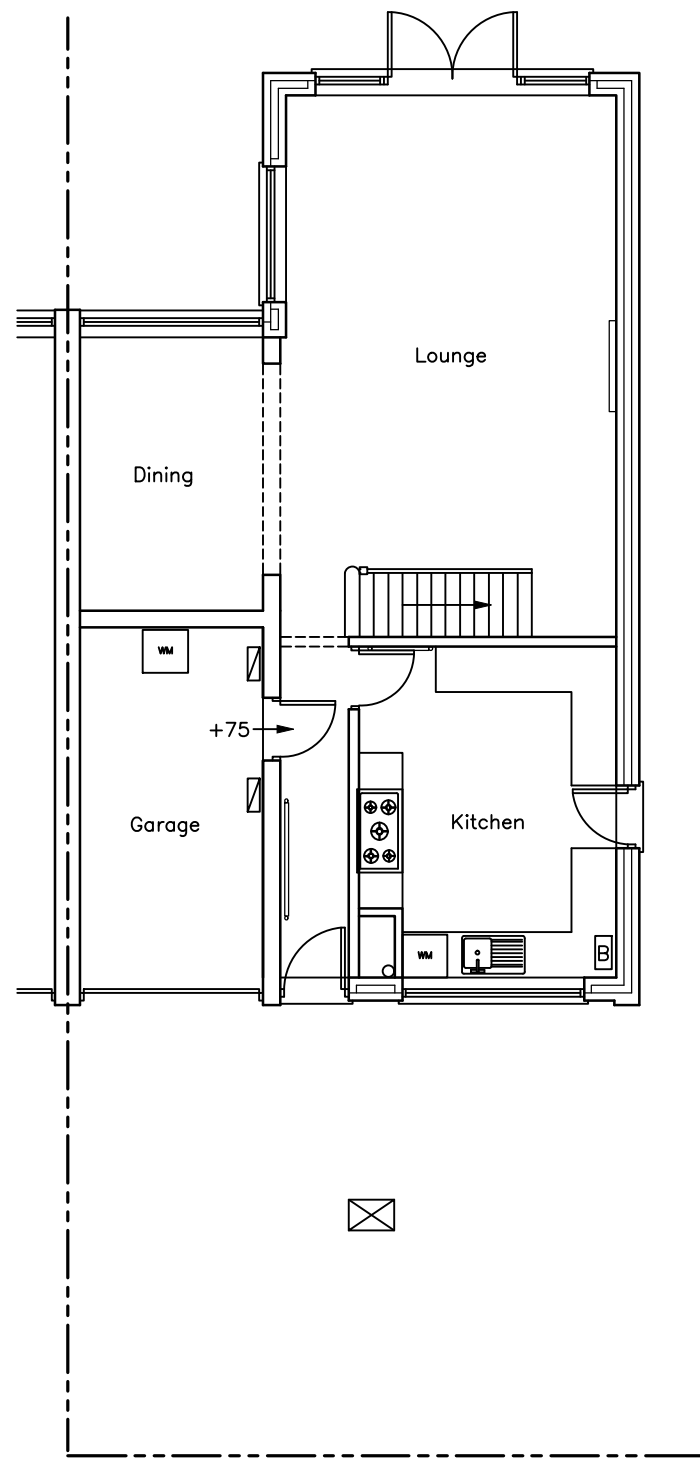

GROUND

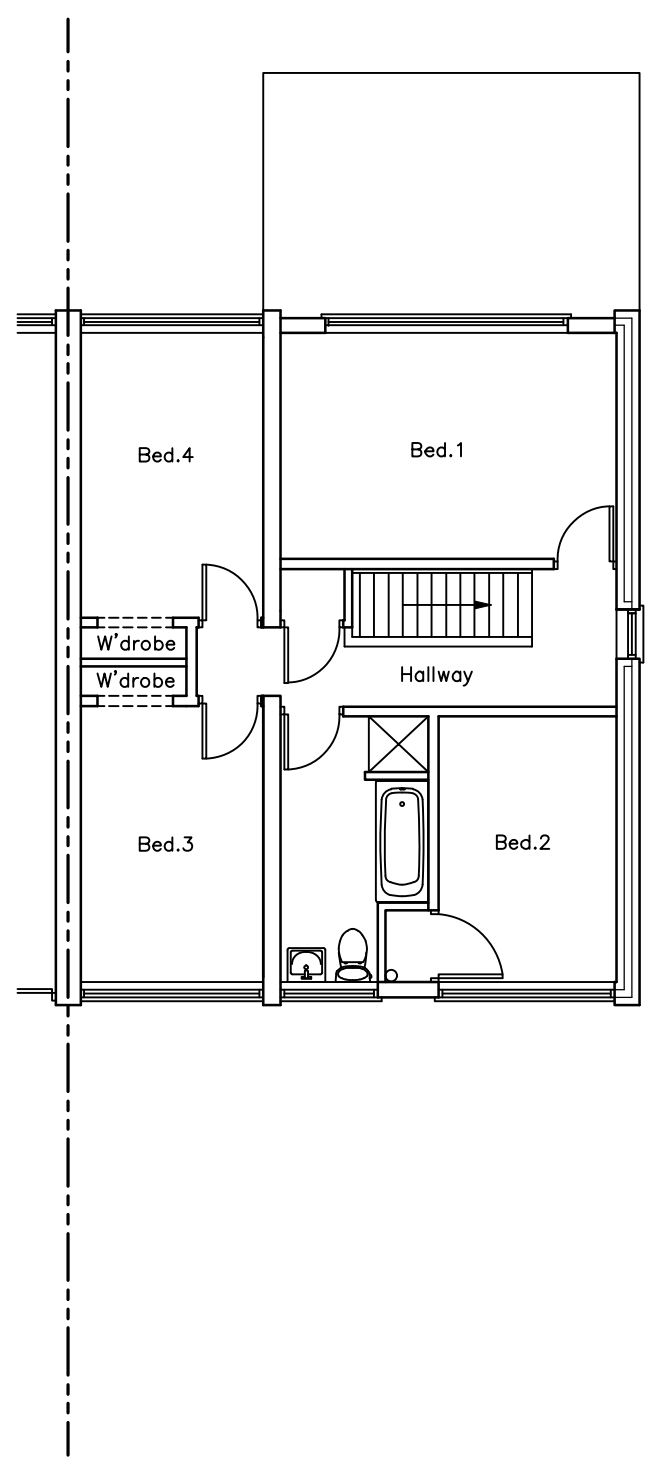

FIRST

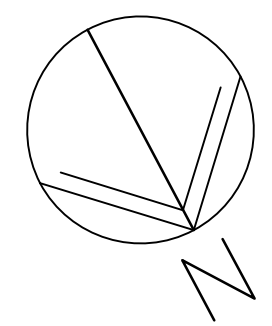

50 Stansted Cres'
Havant
PO9 5NN

EXISTING
FLOOR PLANS

Revisions
A.



Martin Critchley
CHARTERED ARCHITECT

The Old Brewery,
15E South Street, Havant,
Hampshire, PO9 1BU
023 92 474 919
critchleyarchitect@hotmail.com

Scale A3 = 1:100
Drawn SAR
Date 05/07/17

17074-201⁰

