



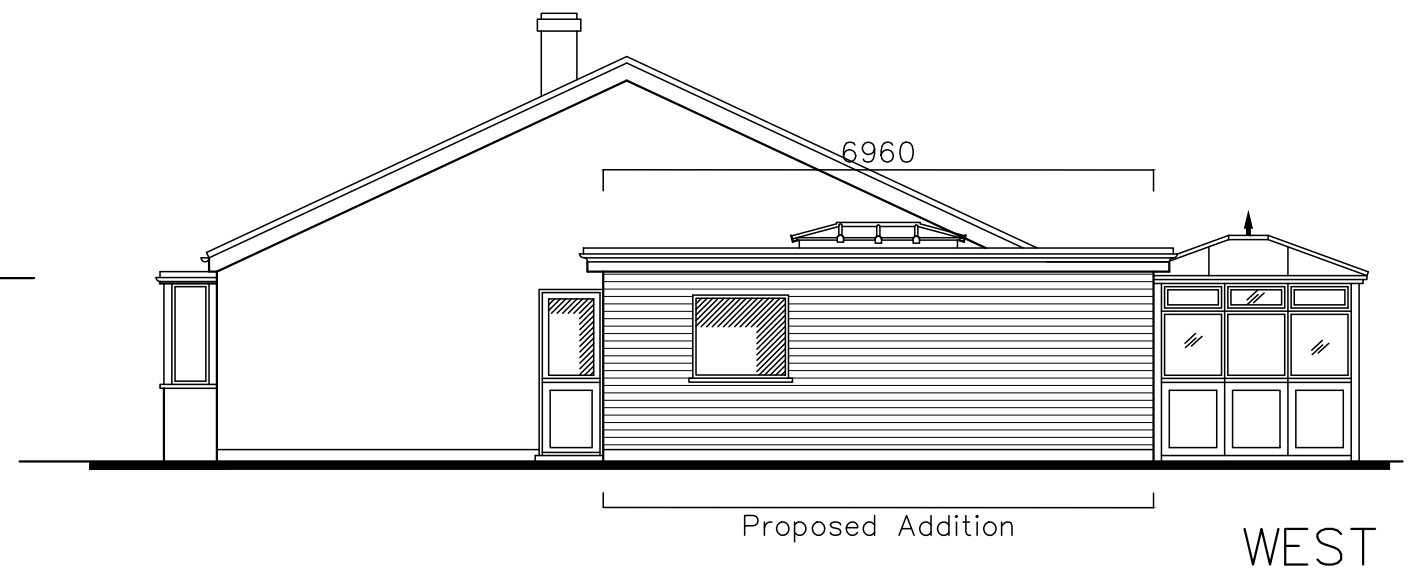

4 Wardens Close
Hayling Island
PO11 0QY

PROPOSED ELEVATIONS

Revisions
A. Update to Extension
B. Clients Revisions 13/01/17

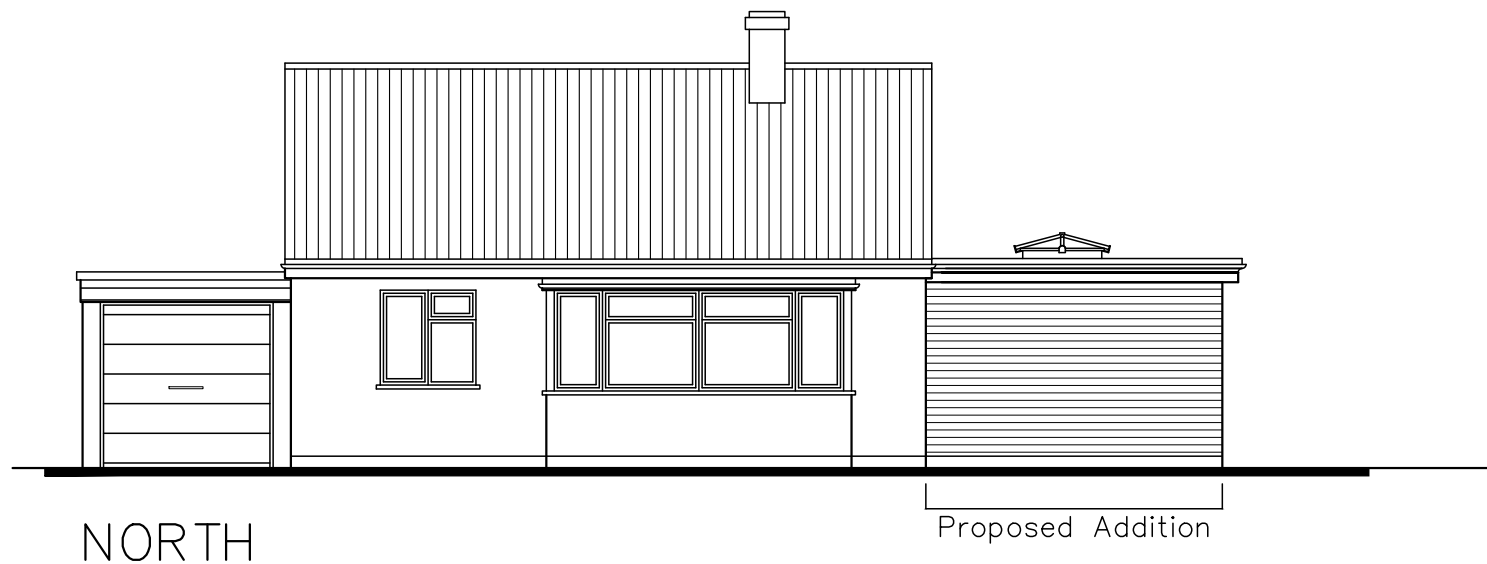

Scale A3 = 1:100
Drawn SAR/BLB
Date 29/09/17

17096-501^B