




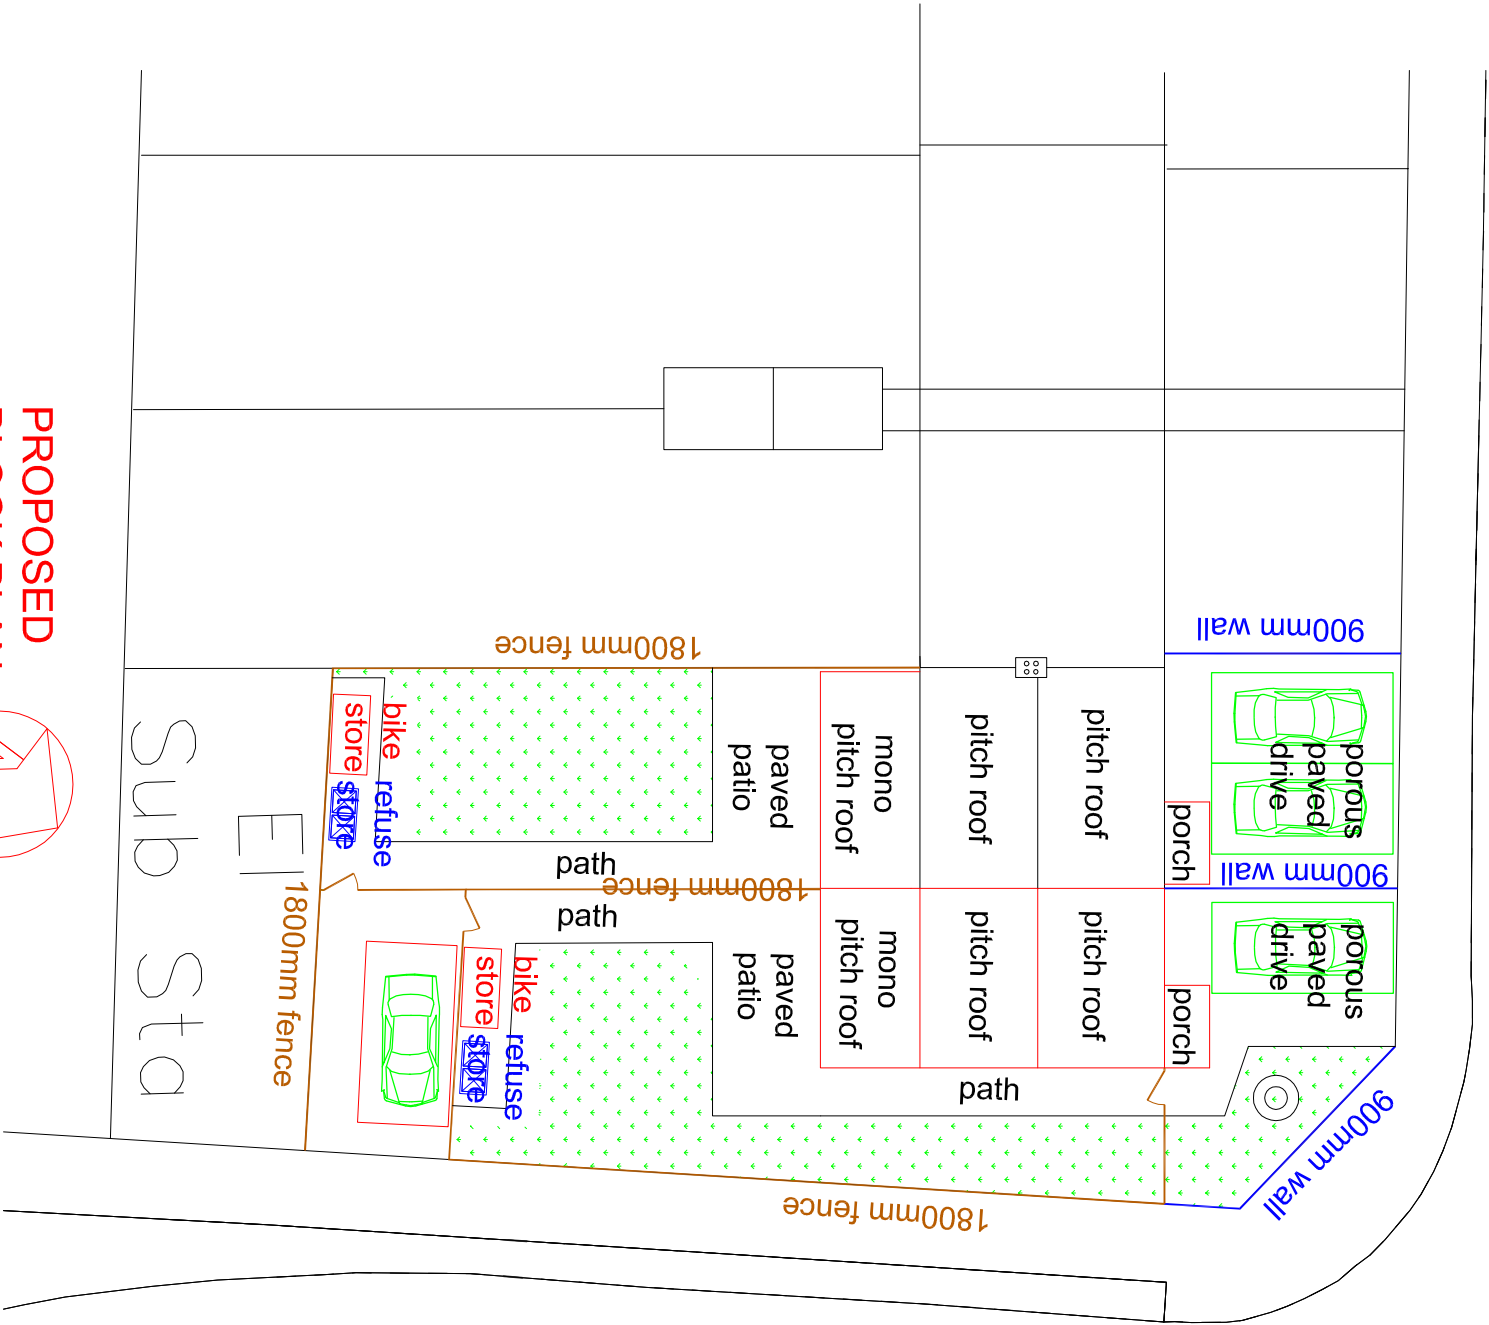

EXISTING
BLOCK PLAN
SCALE 1:200

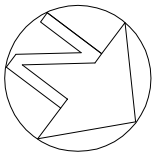

PROPOSED
BLOCK PLAN
SCALE 1:200

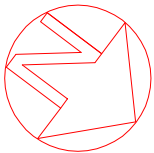

MR&MRS ROBINSON 32 HIGHLAWN WAY HAVANT HANTS P09 5BP		DRAWING NUMBER: 102	DATE 21/9/17 7/12/17
TITLE: BLOCK PLAN REV A		SCALE 1:200	