





Residual Design Risks,
CDM 2015 - the designer has NOT been appointed by the client to act on their behalf under CDM 2015 (Principal) Contractor shall assess the works and the proposed duration and submit the appropriate notification (Form F10) to the HSE as required.
Restricted access -
House will remain occupied throughout, ensure safe access and egress
Existing live services present, locate protect isolate or divert to suit
Work at height required
Asbestos containing materials may be present in the existing structure (see 752-A3-001) identify and deal with in accordance with current HSE guidance, any removed to be disposed of to licensed tip
Existing house has timber ground floors ensure any air bricks are ducted to new external walls to maintain ventilation

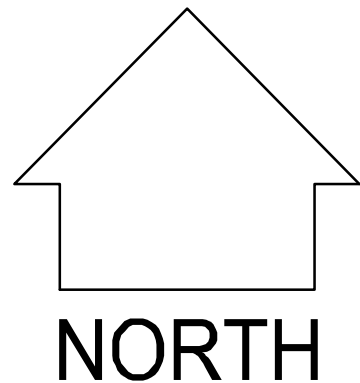


?Crown Copyright and database rights 2016 OS 100019980

Site Location Plan 1:1250

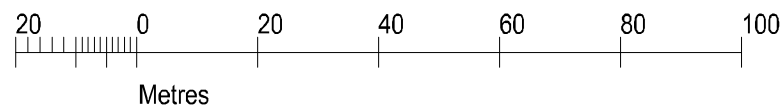

Extension Areas
Gross external area 60.8 sq m
Gross internal Area 52.1 sq m

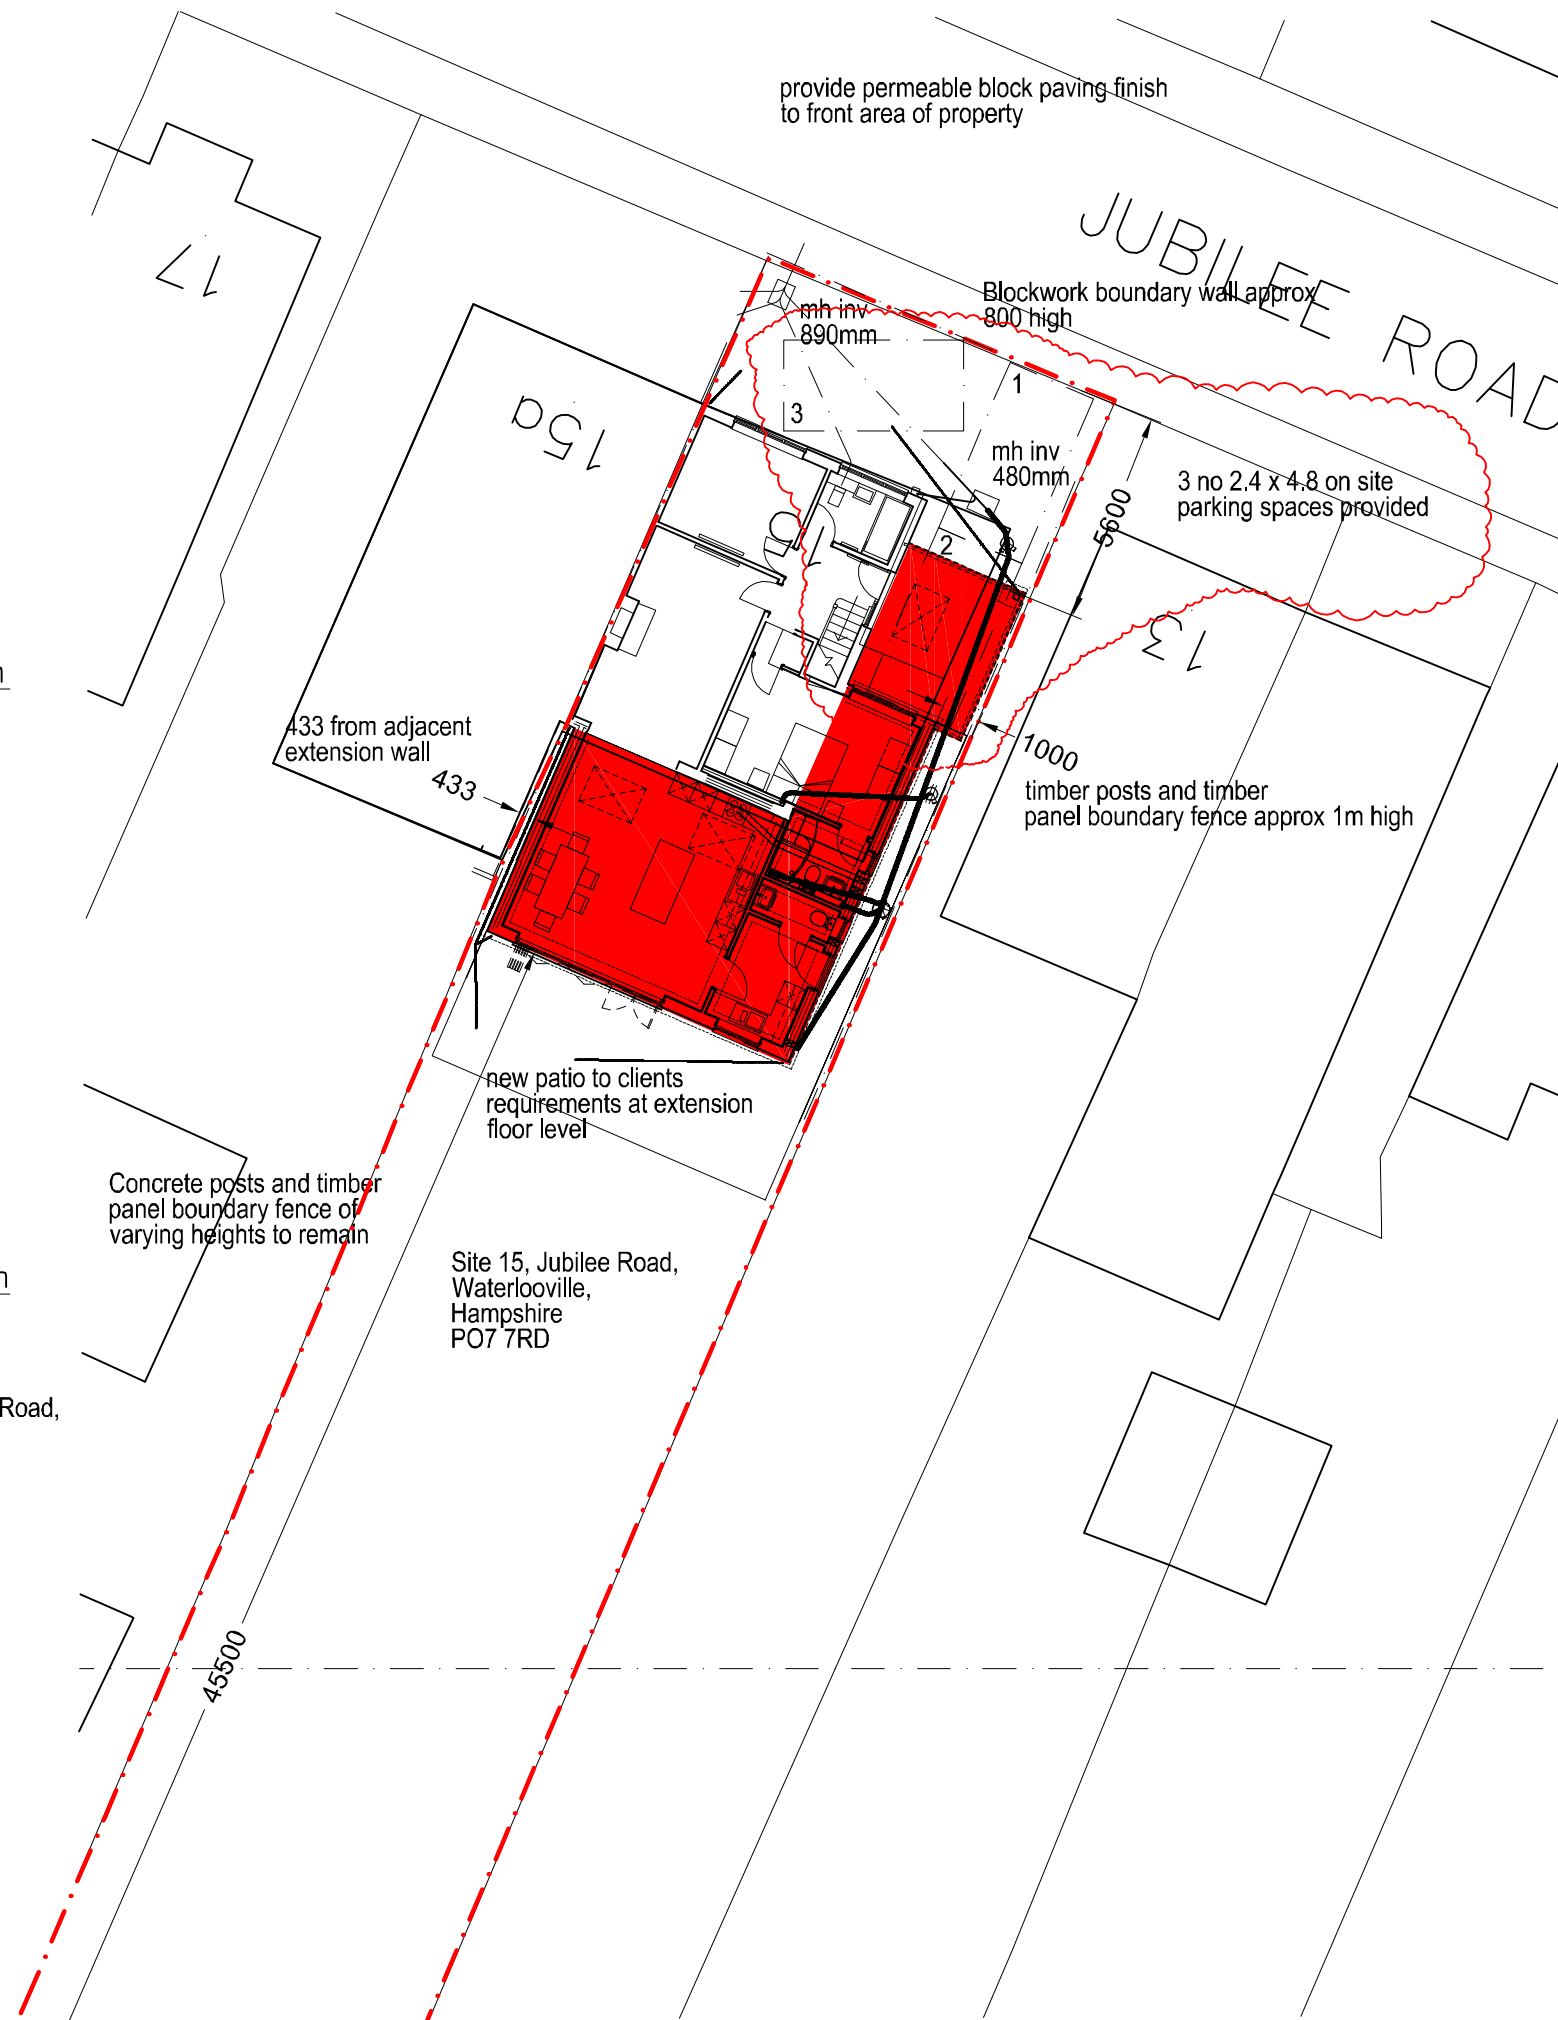

Block Plan 1:200

Revisions:-
A 06 Oct 2016 Updated with further information from client
B 19 Feb 2017 Updated for planning
C 14 Mar 2017 Boundary dimensions added
D 12 May 2017 Updated for Client and Planners