
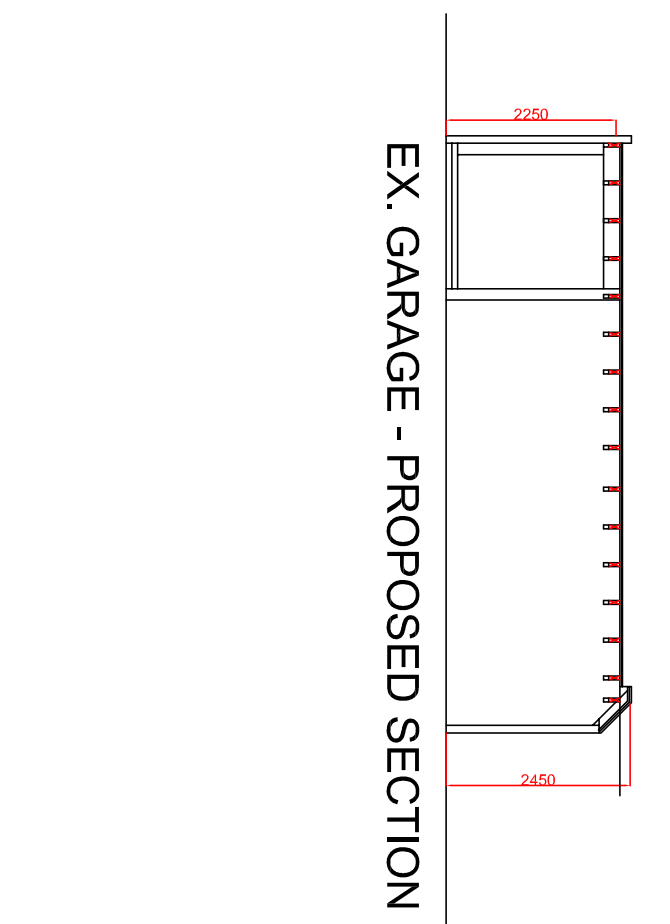
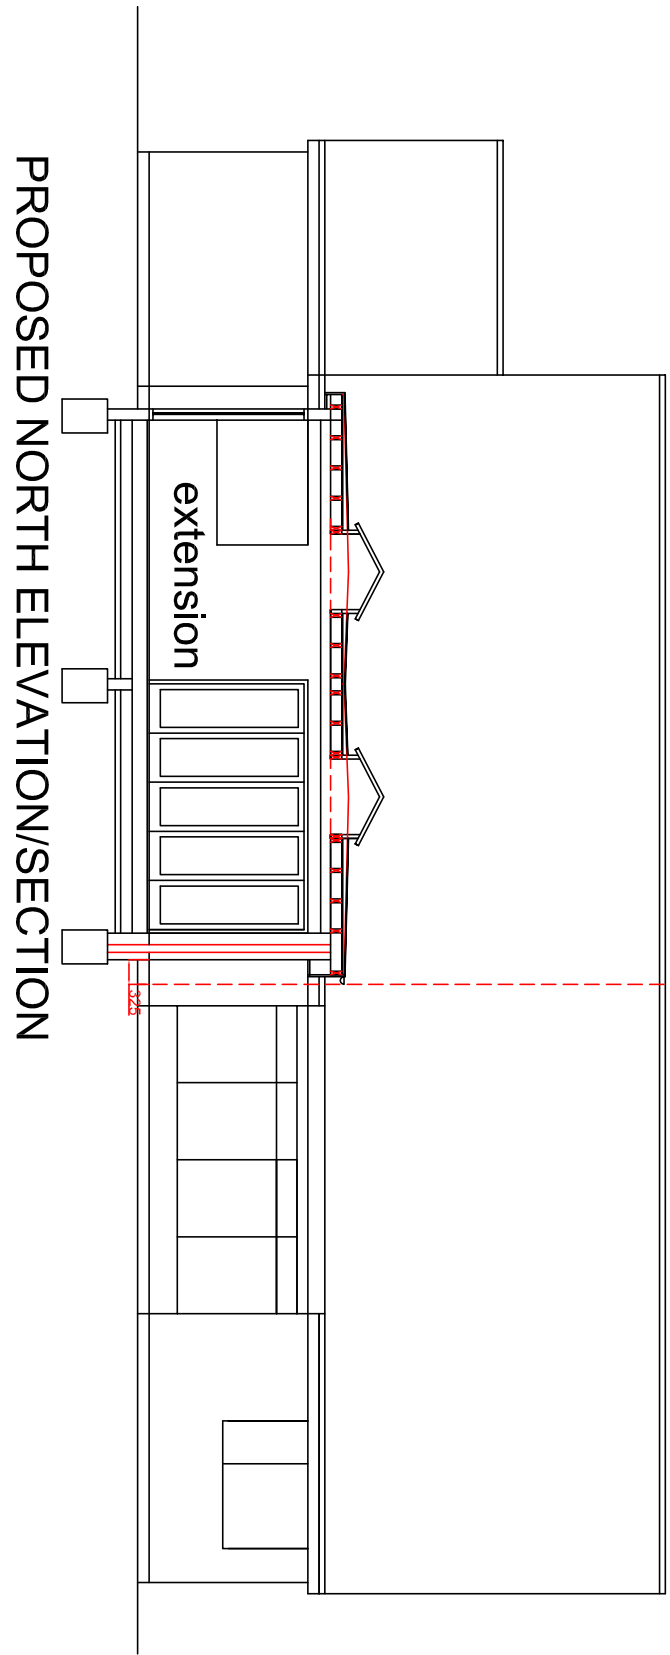
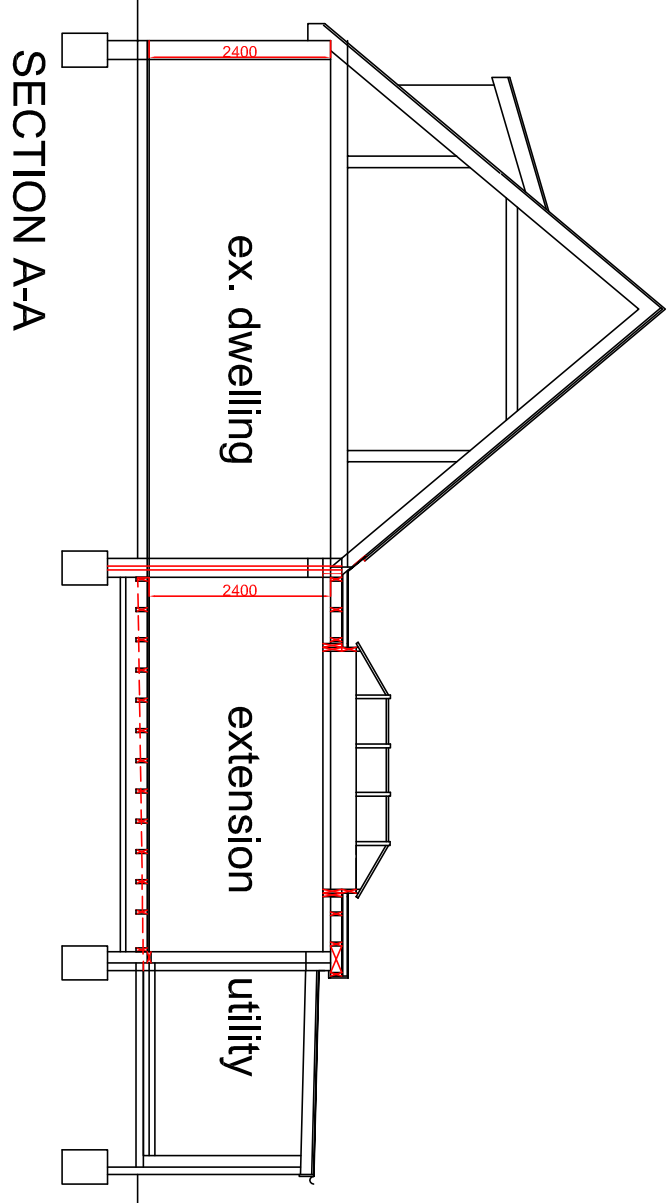
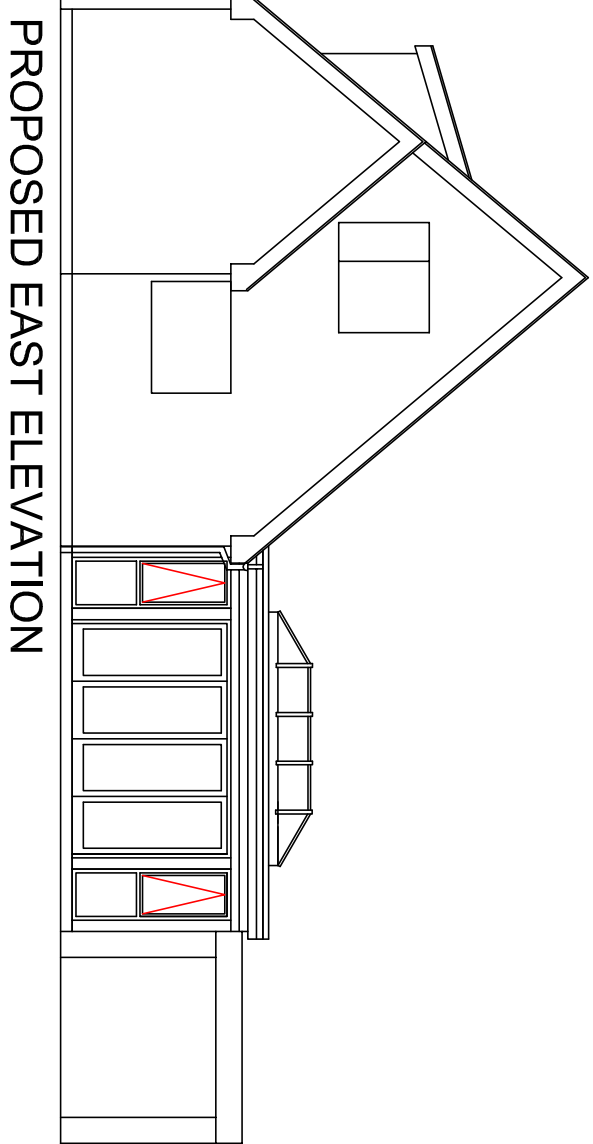
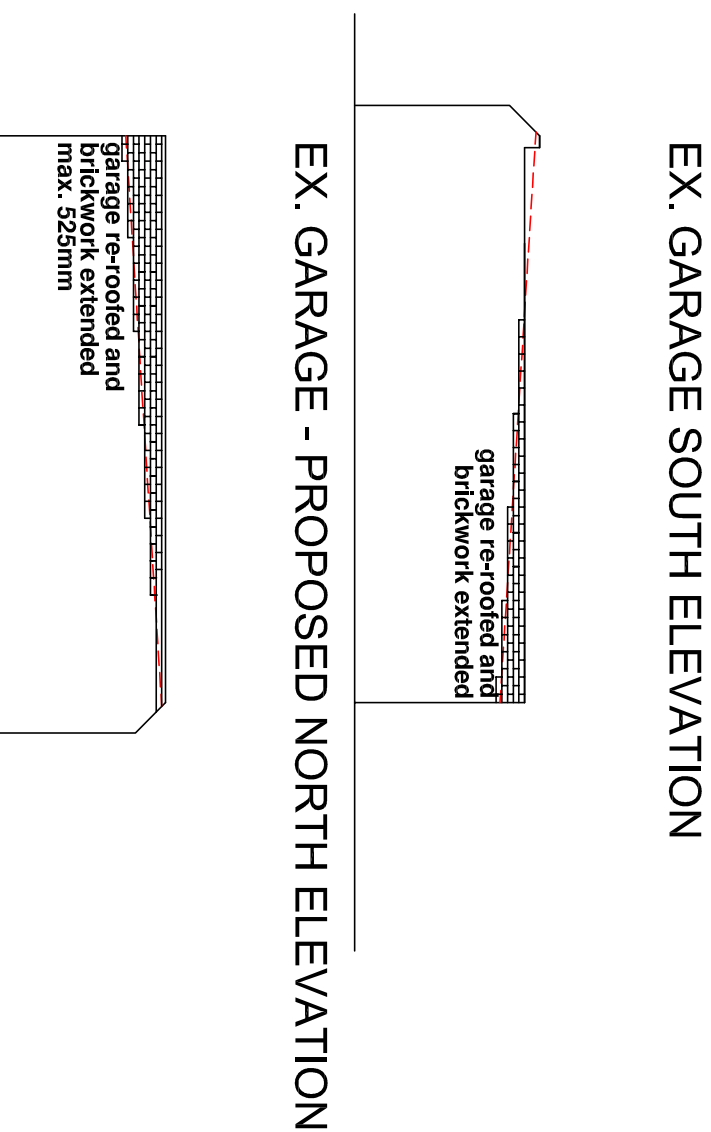
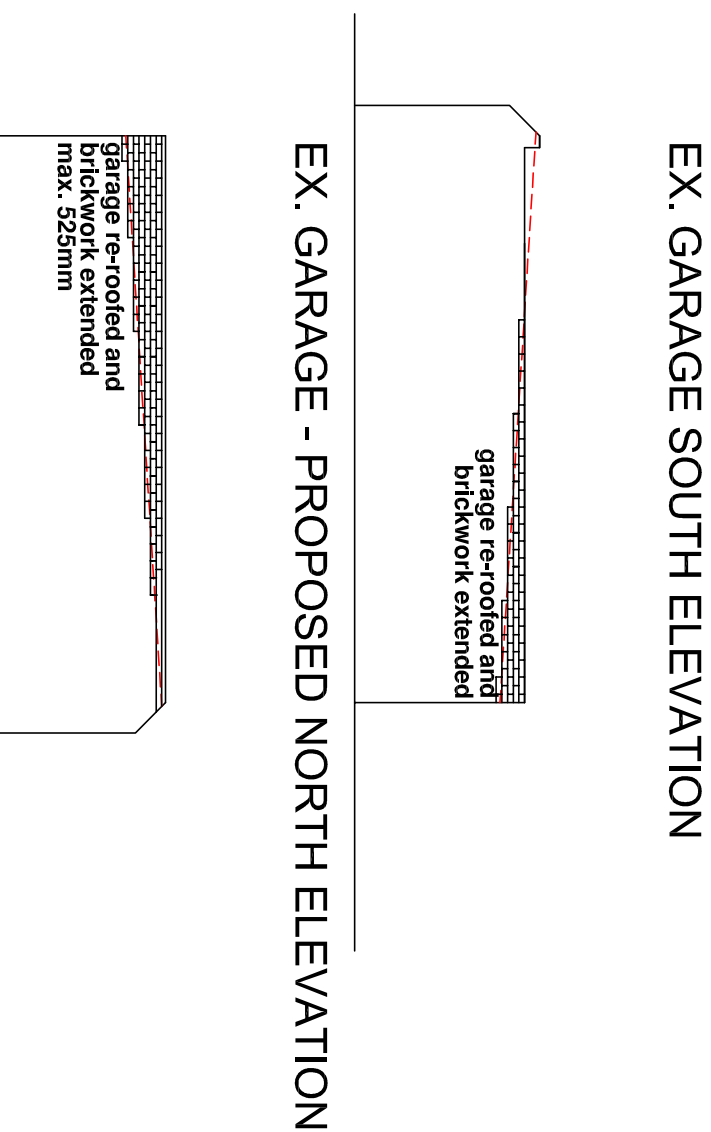
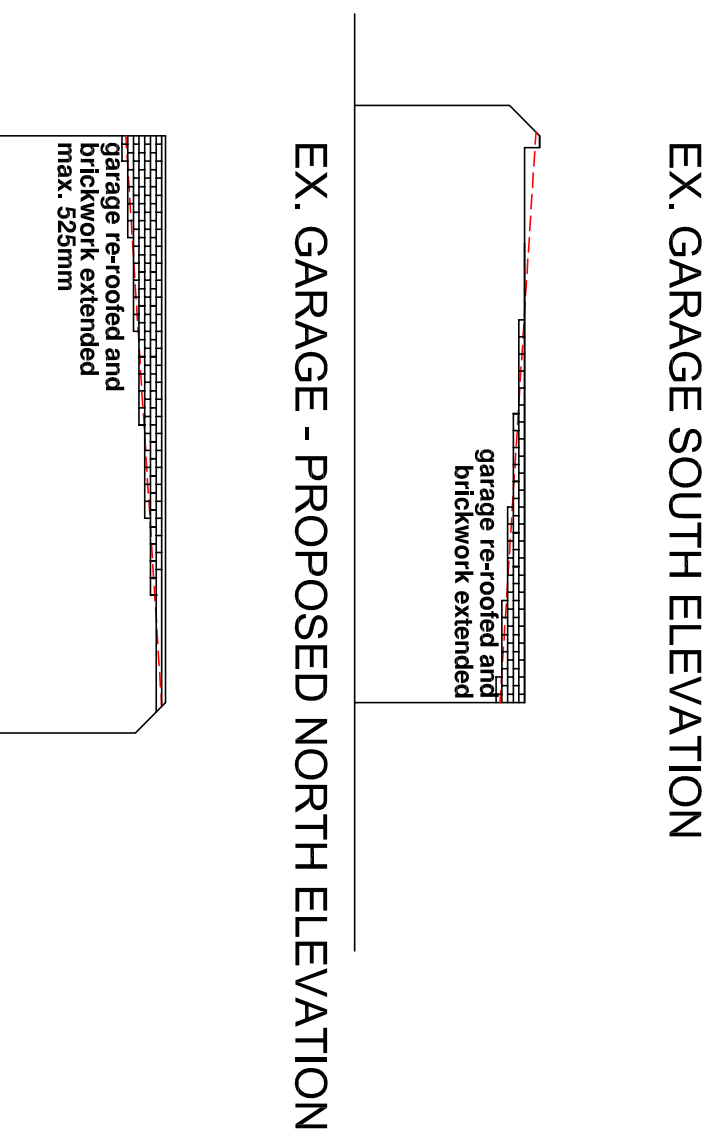
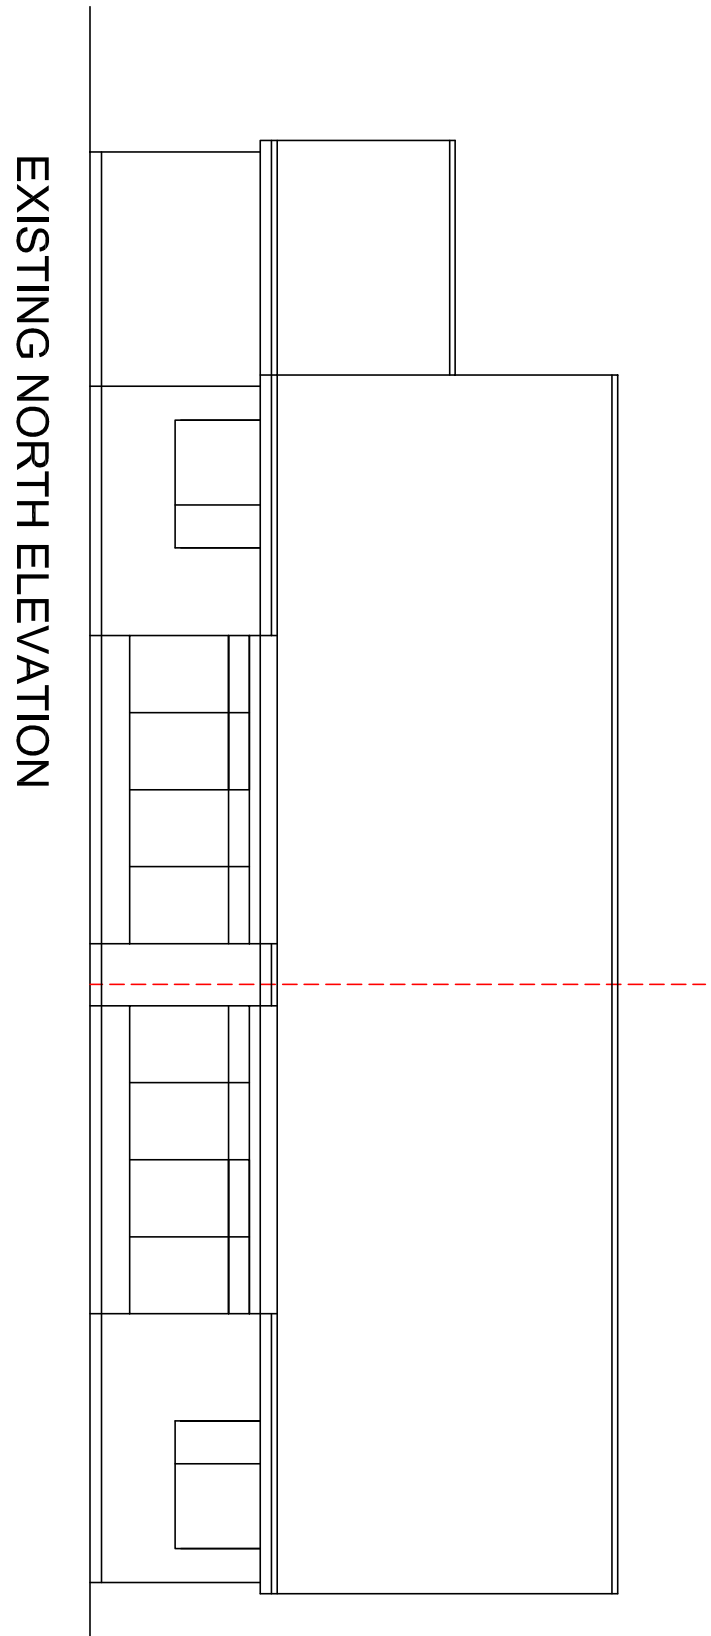
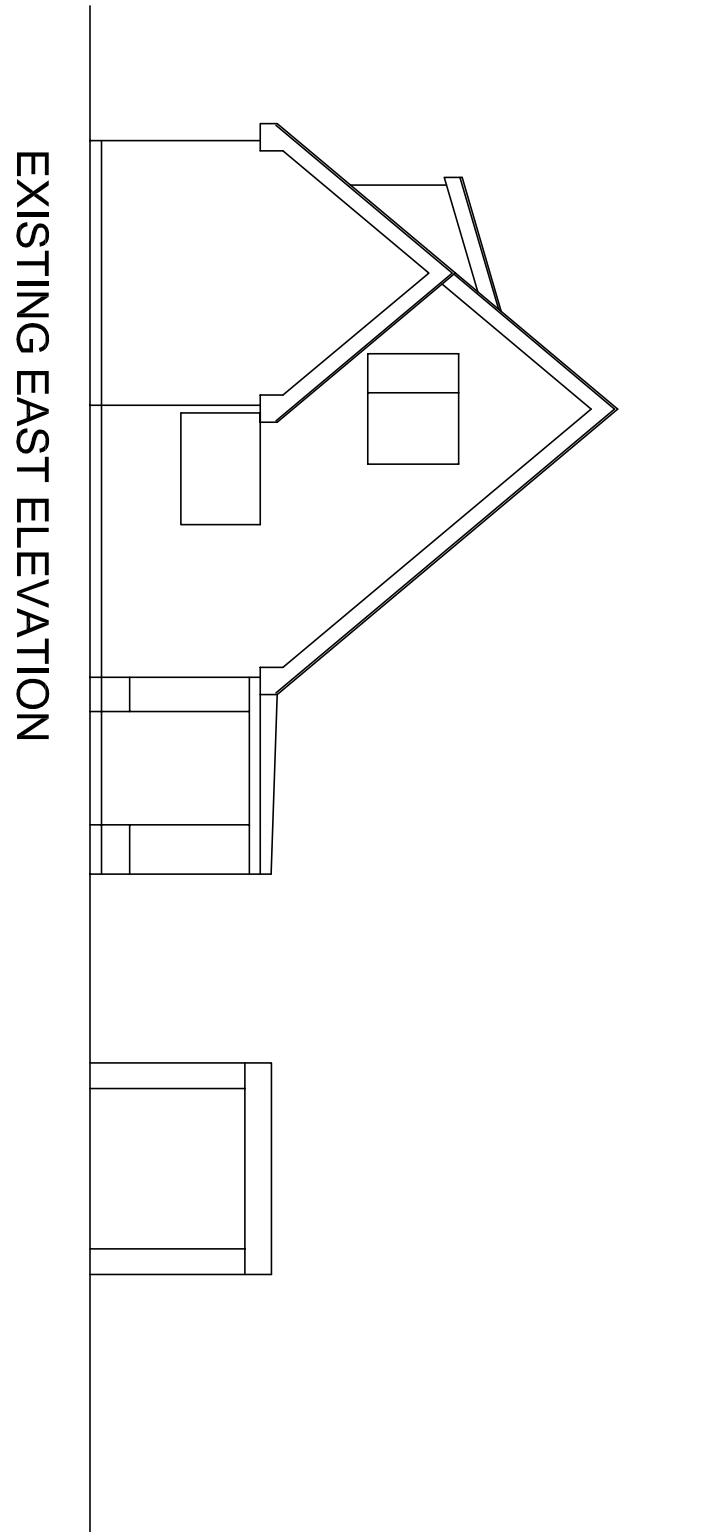
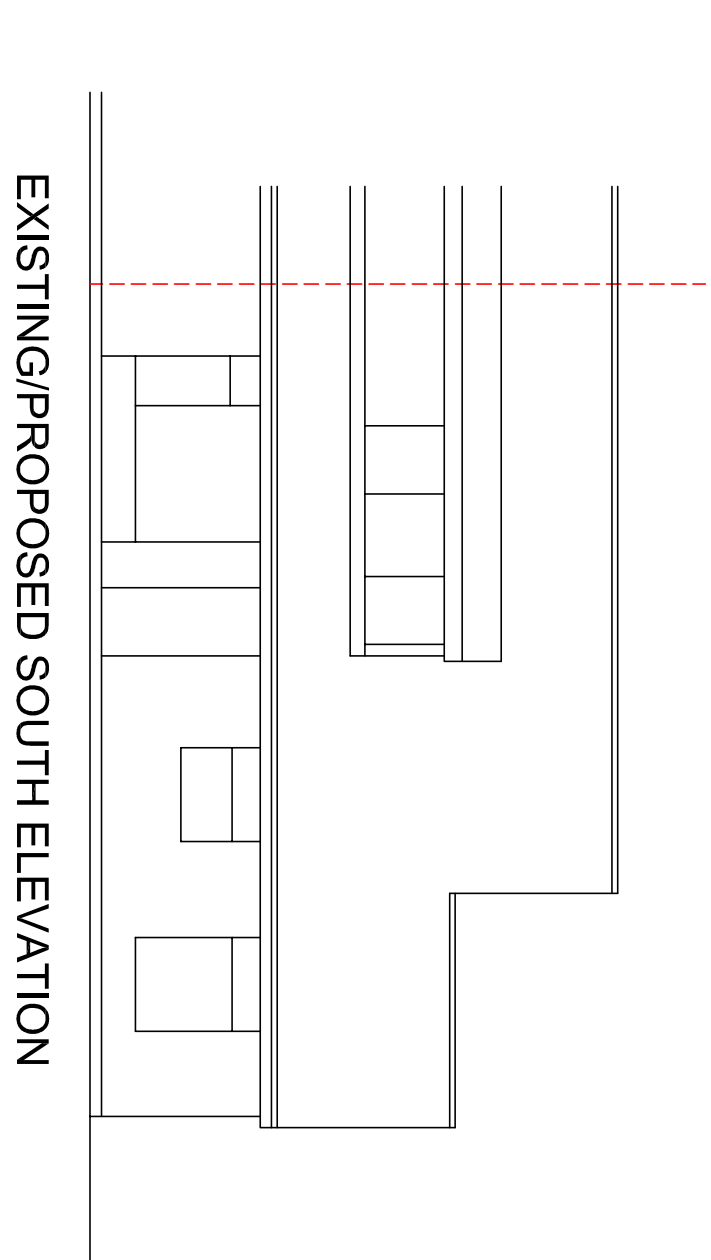
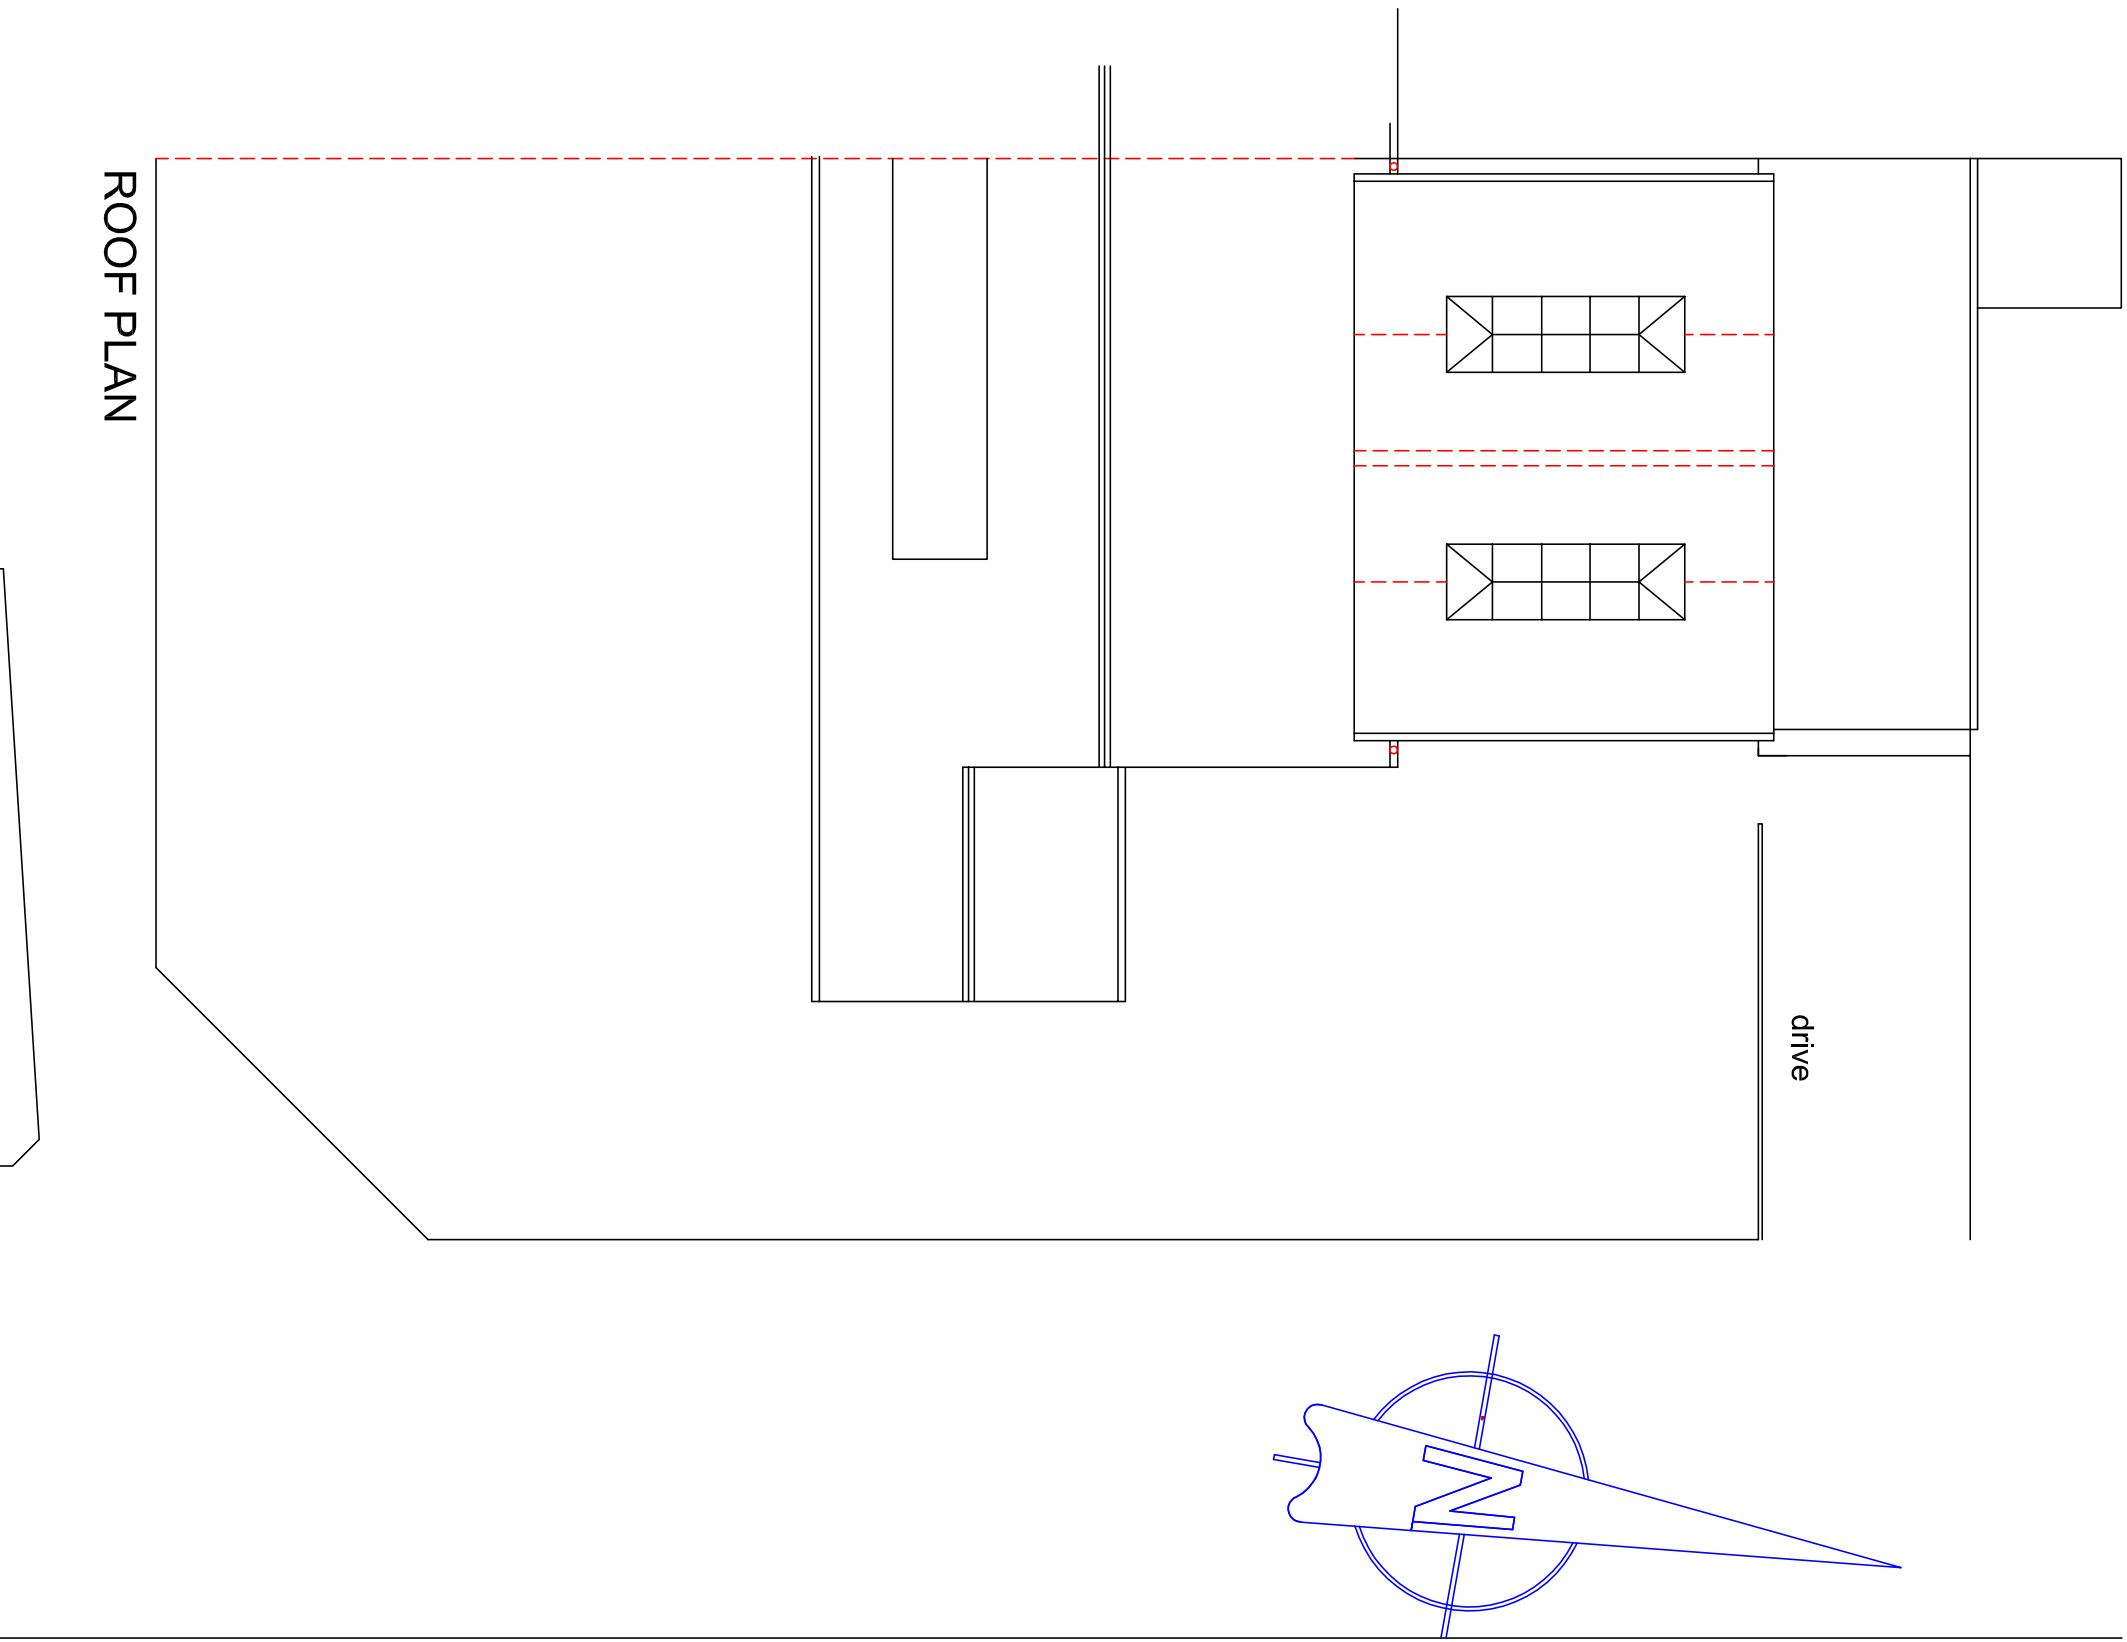
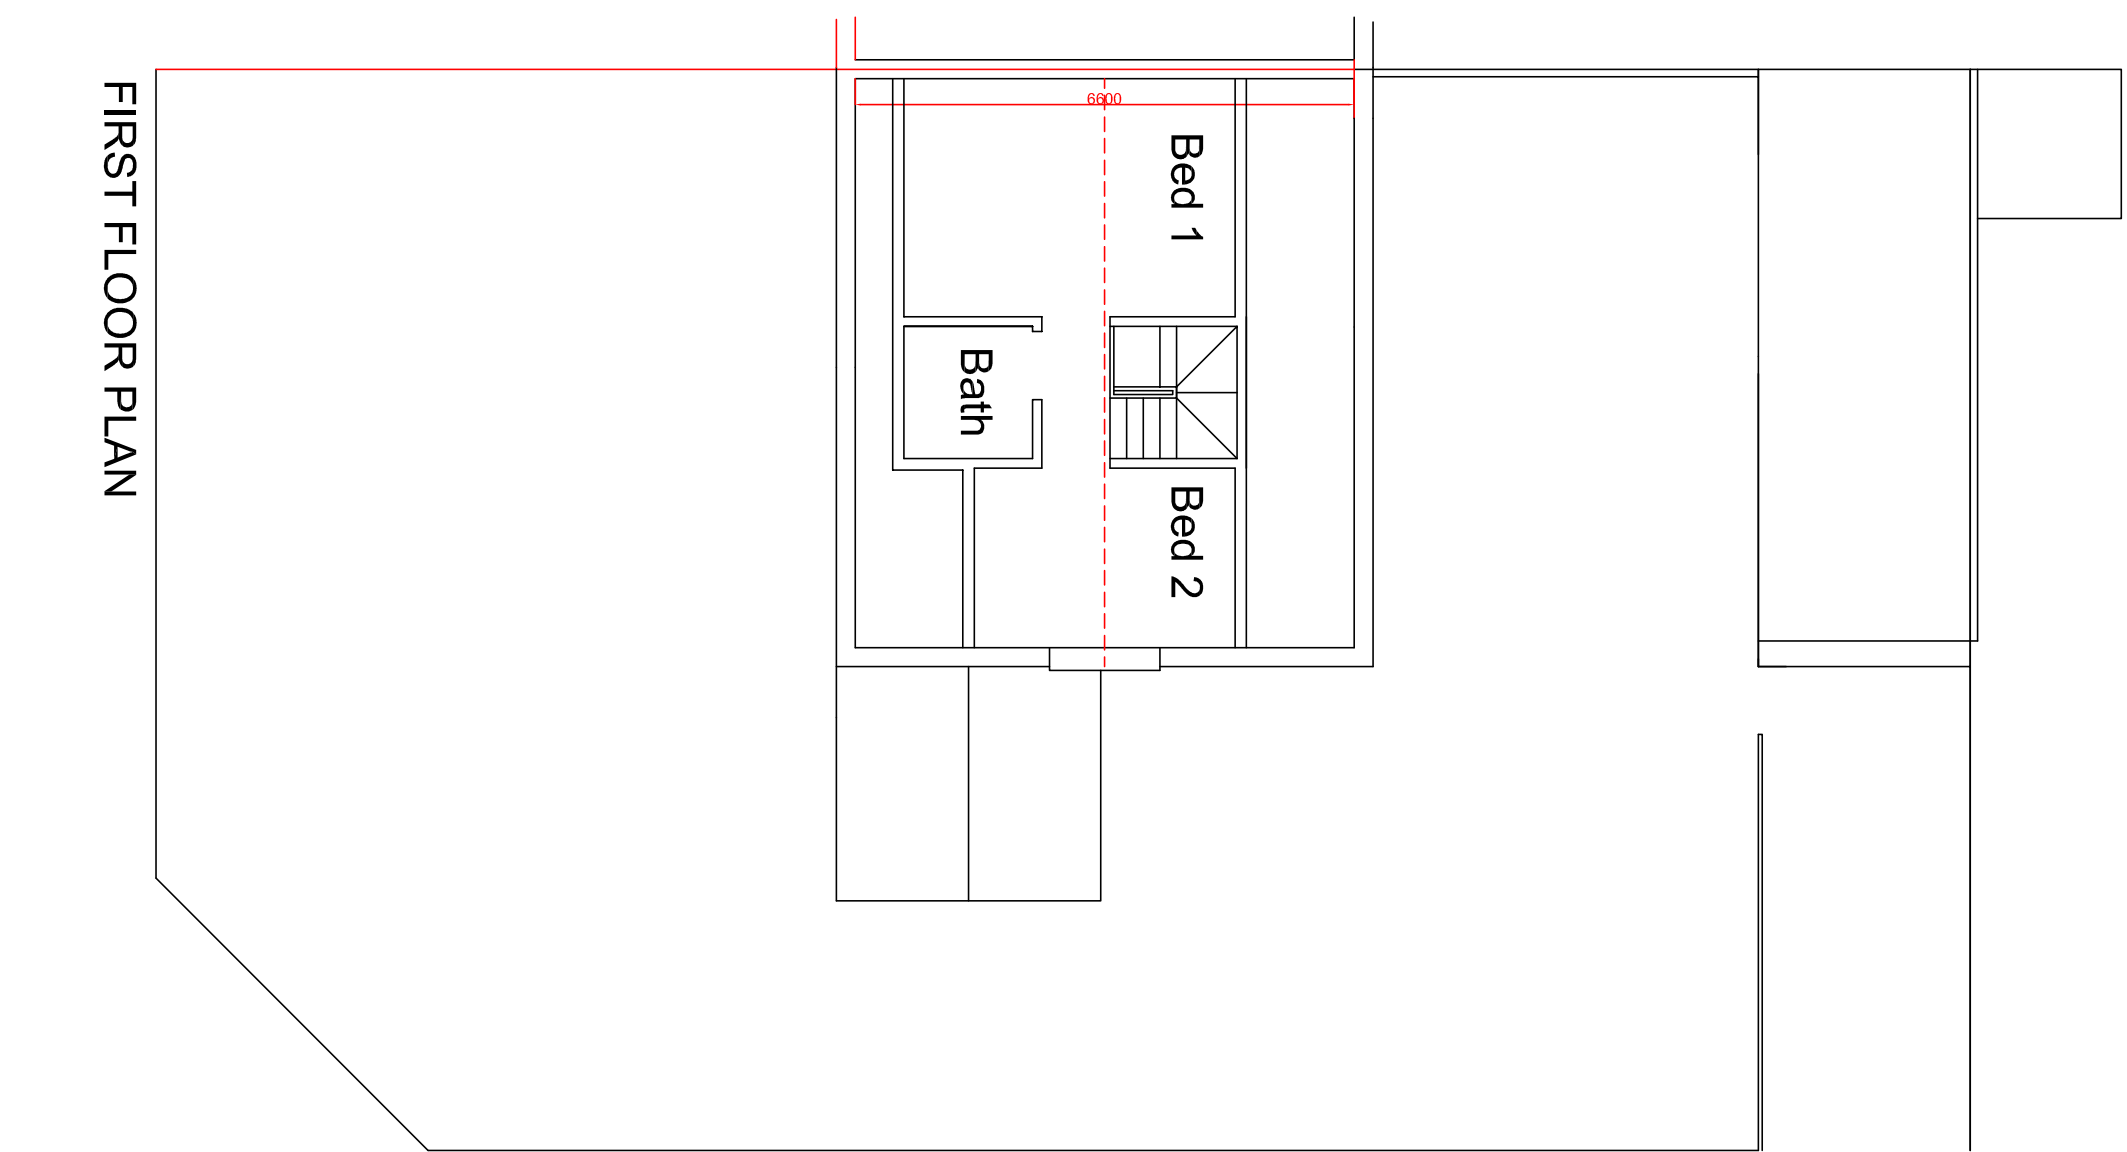
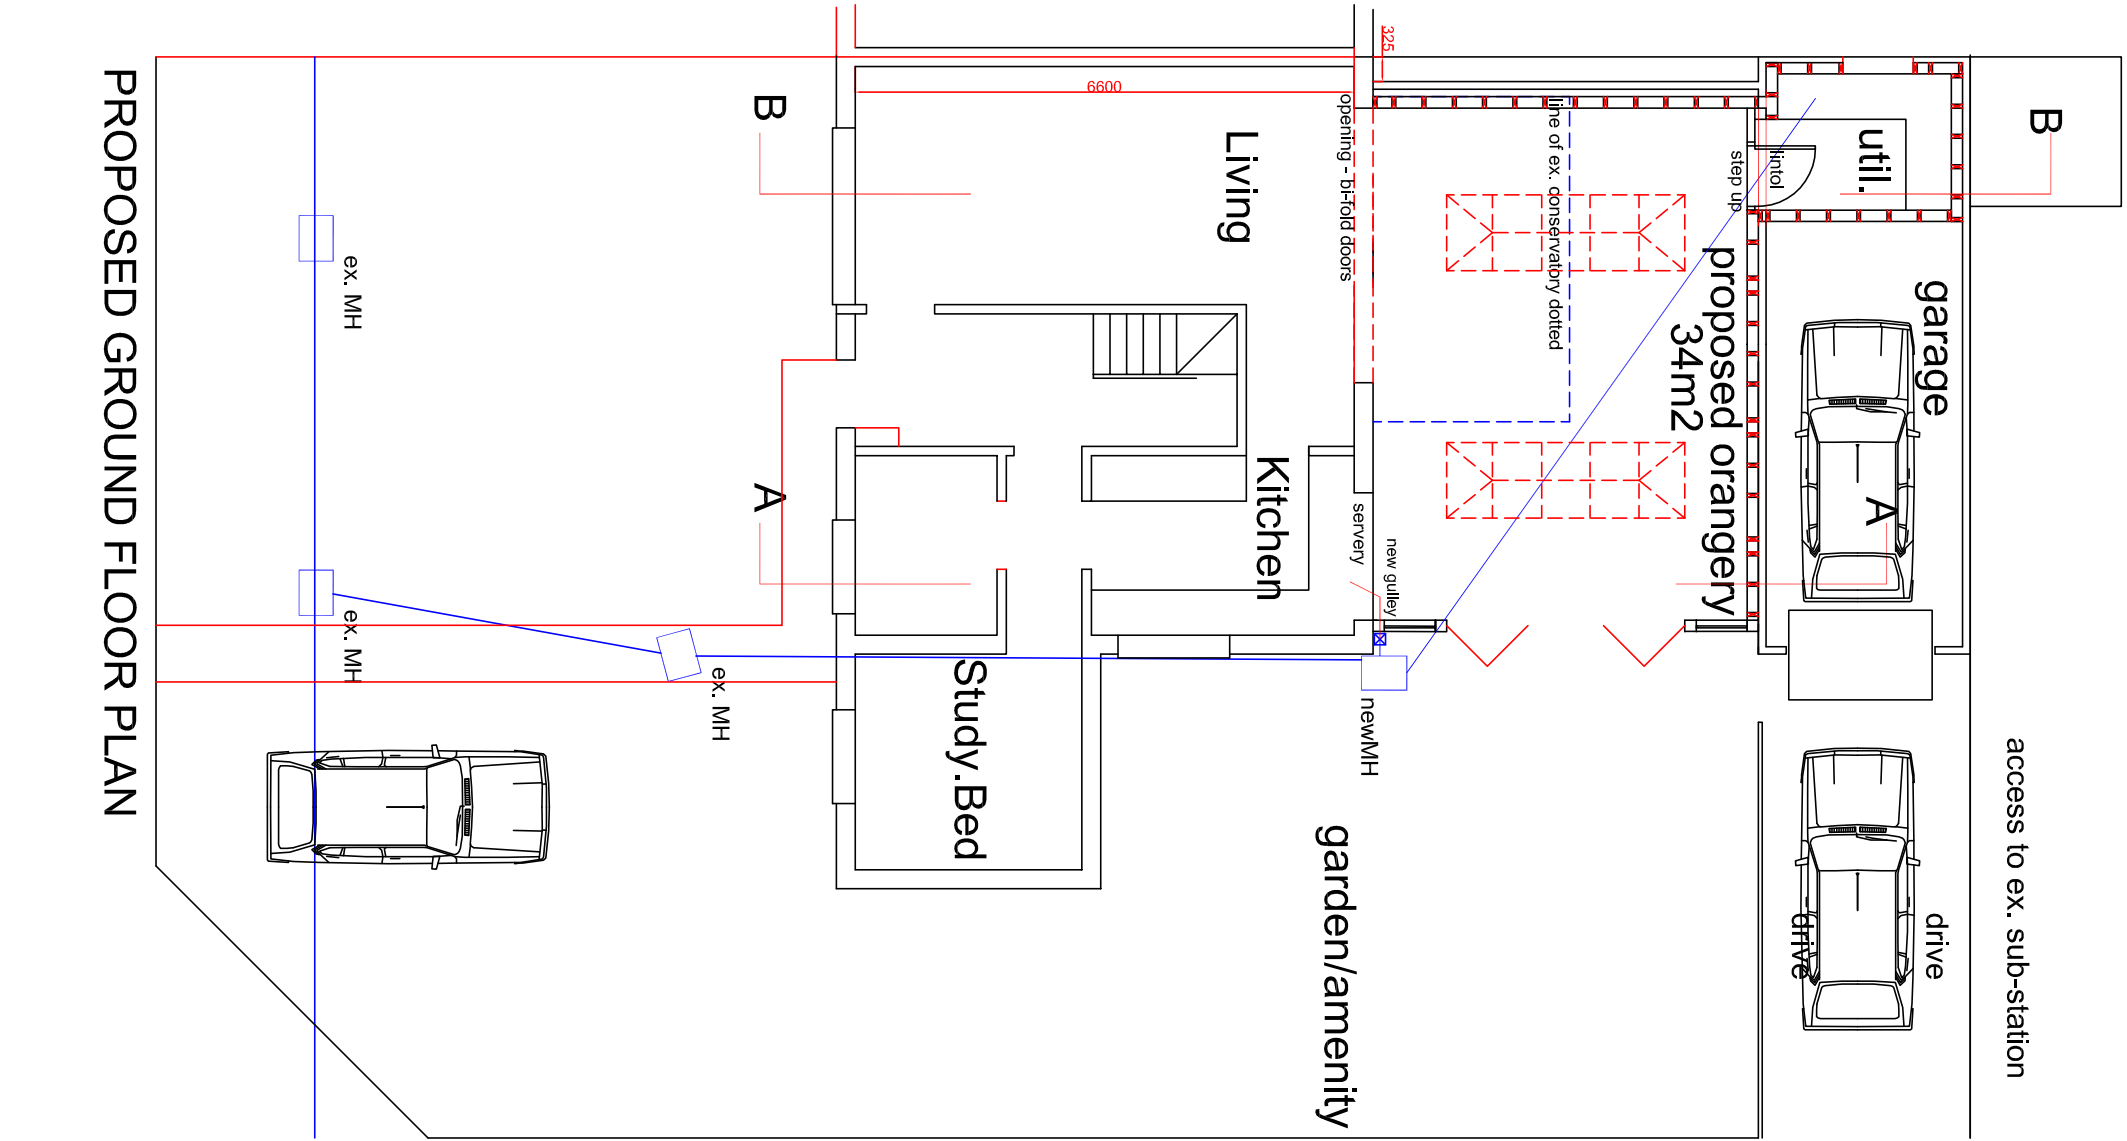


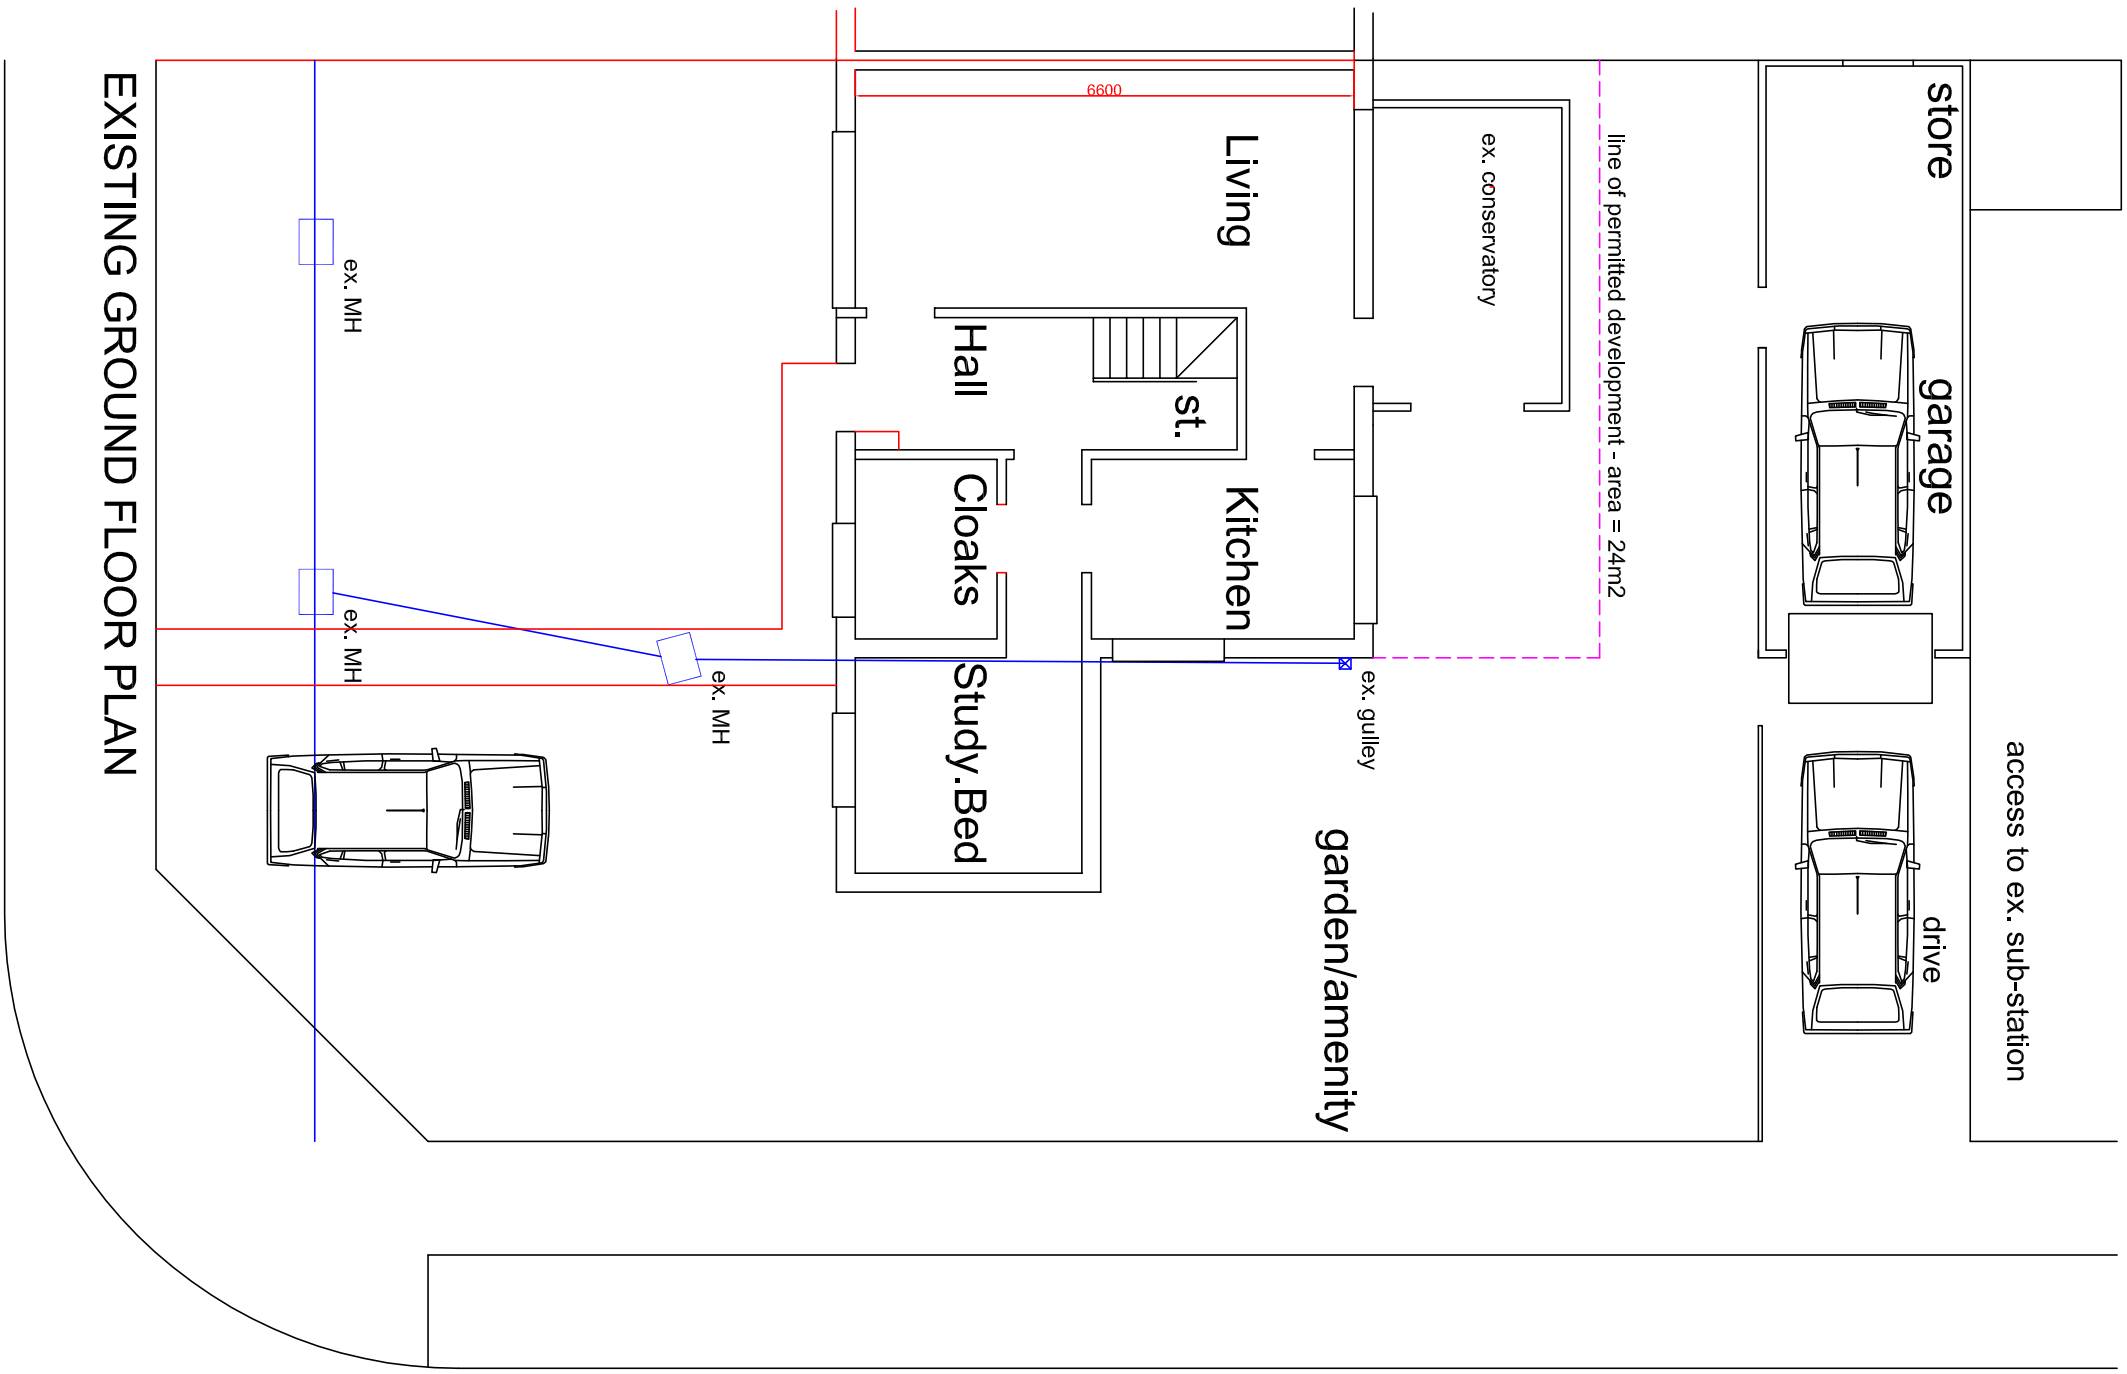

PROPOSED WEST ELEVATION

EXISTING WEST ELEVATION