



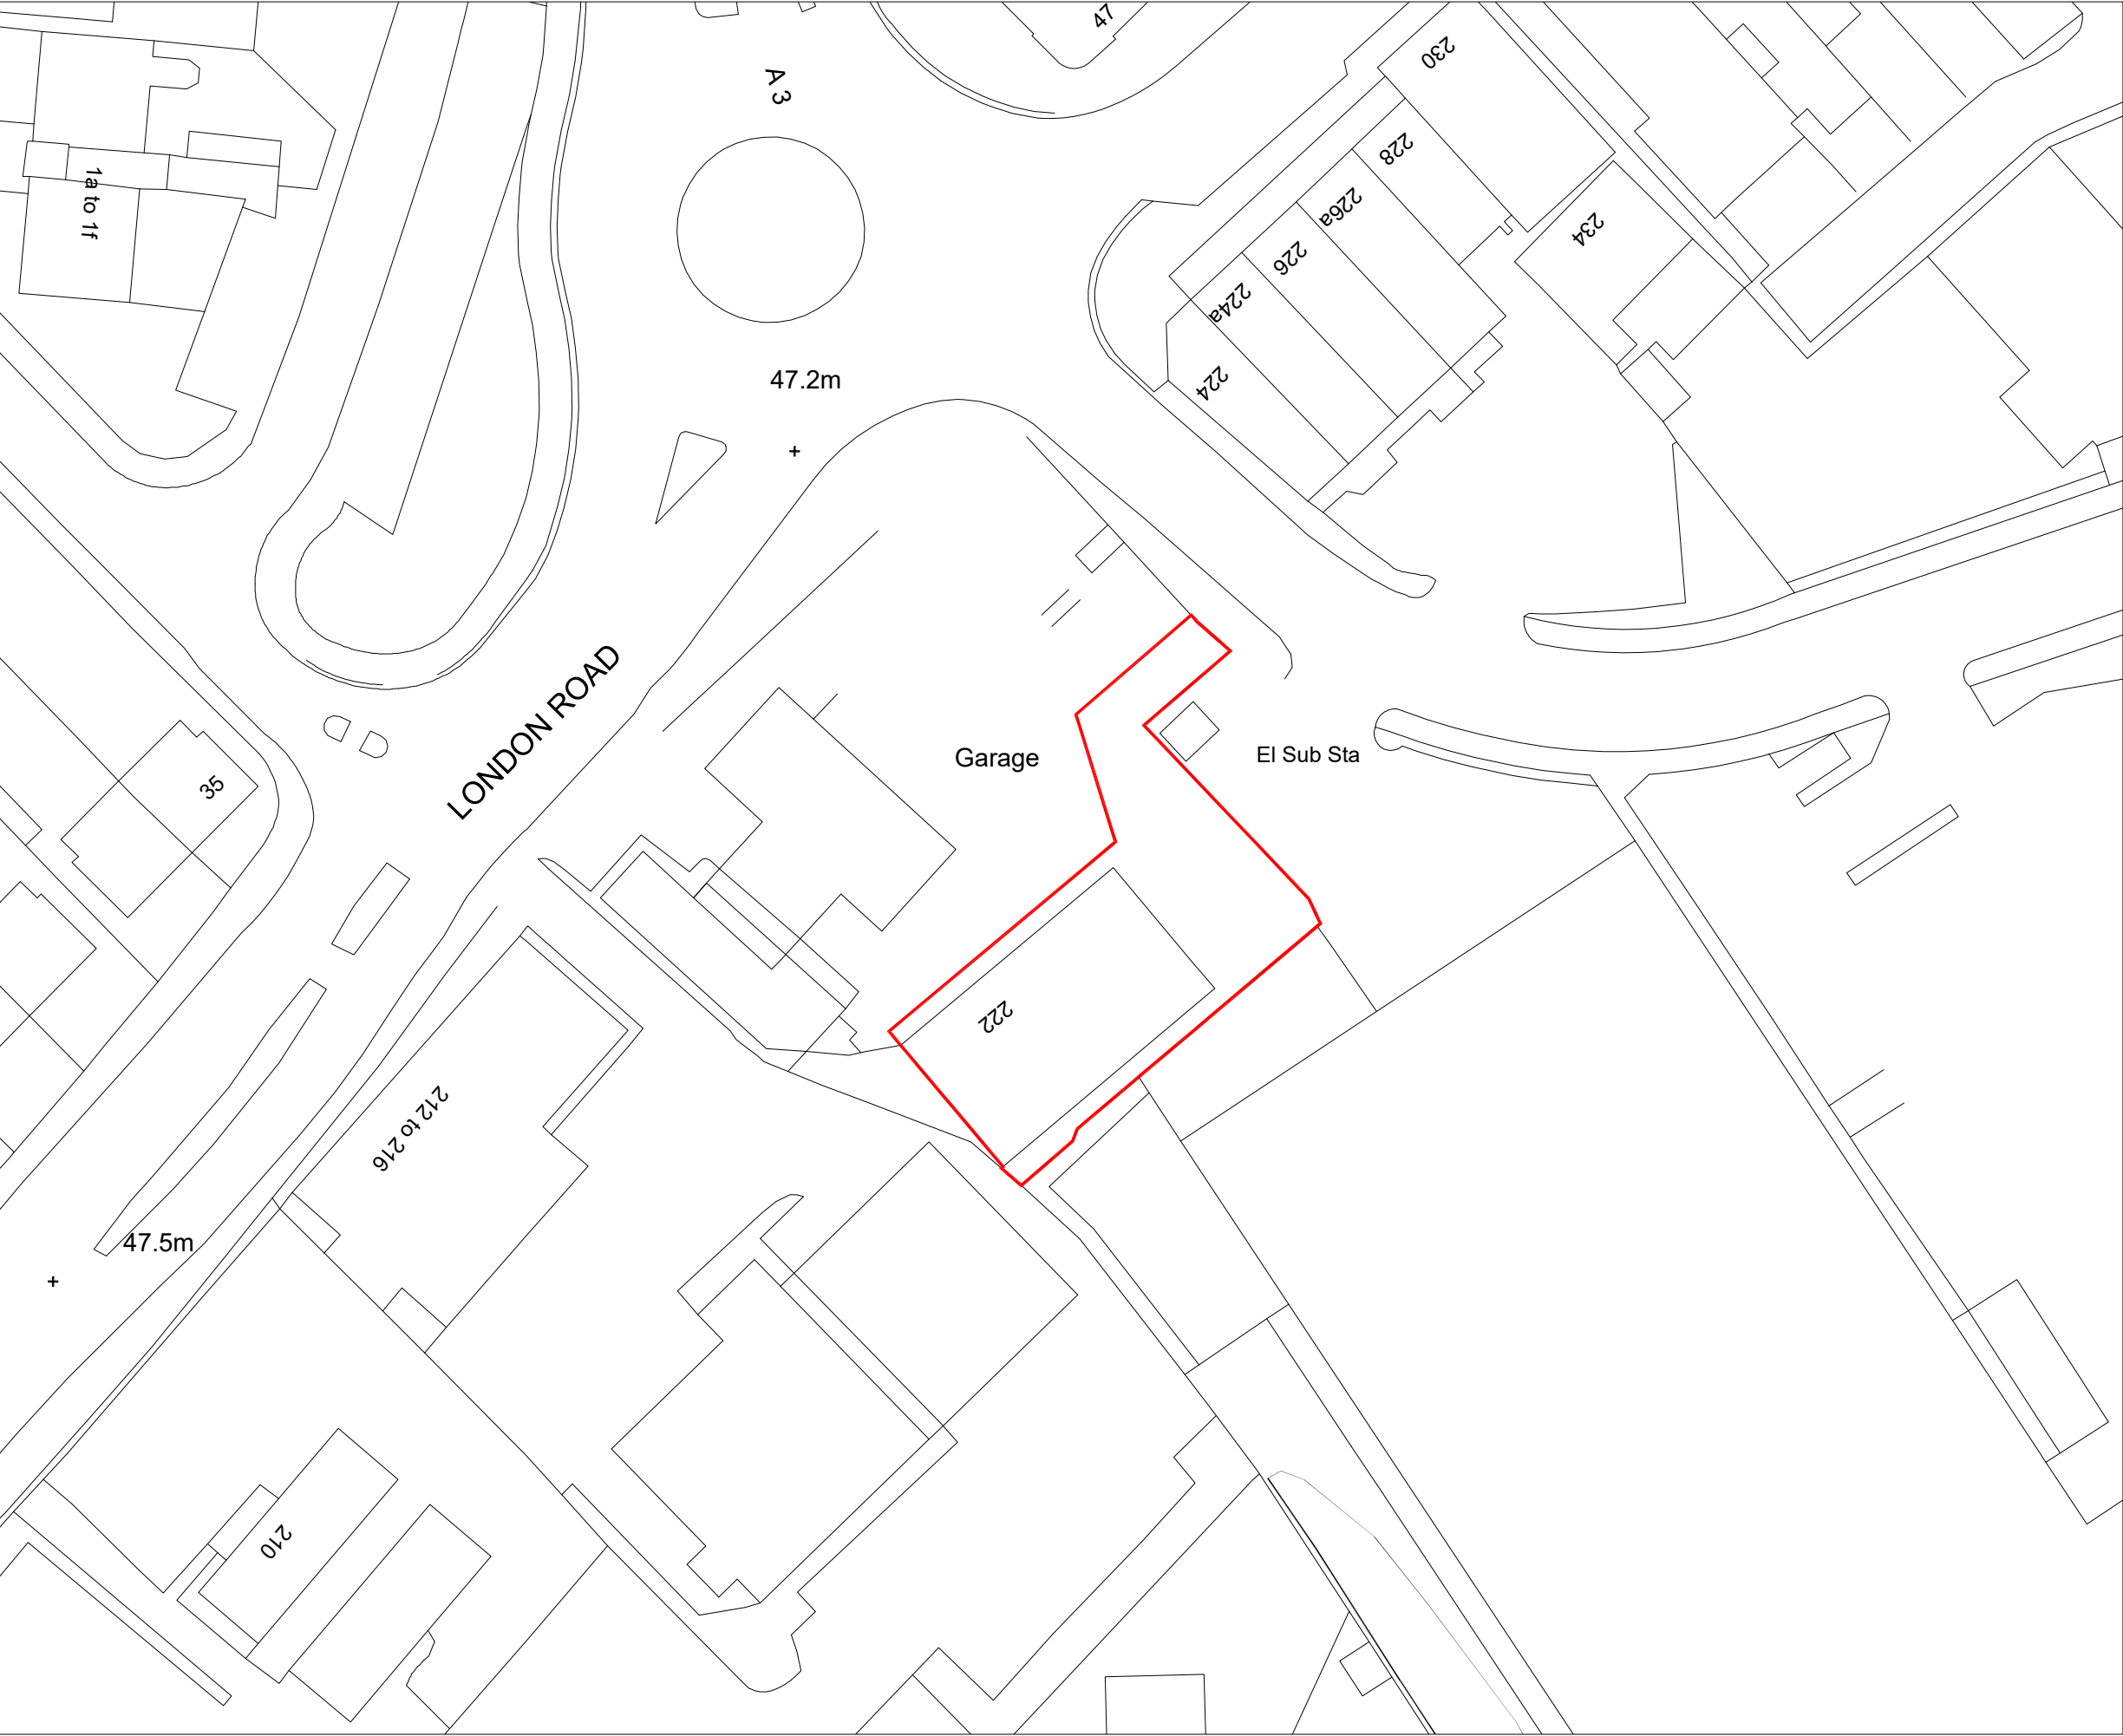

Block Plan (1:500)

This drawing is the copyright of LMA Architects and may not be copied or reproduced without permission. LMA Architects does not accept responsibility for errors made by others in scaling from this drawing. All construction information should be taken from figured dimensions only. If in doubt refer to LMA Architects. Dimensions for fixed items to be checked on site prior to manufacture.

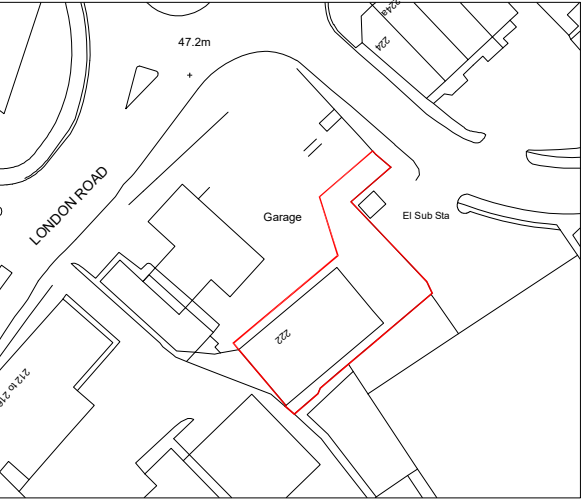

Location Plan (1:1250)

Rev.	Date	Details	Drawn	Checked
Issued for:				
PLANNING APPLICATION				
Project/Client:			Project No:	
222 London Road, Waterlooville.			E.17.108	
Drawing:			Dwg No:	
Block & Location Plan			001	
Enterprise Rent-a-Car			Rev:	
			•	
			↑	
			Scale:	
			1:500 & 1:1250 @A3	
			Drawn By:	
			BA	
			Date:	
			22.11.17	
			Checked By:	
			•	

3rd Floor,
70-74 Norwich Avenue West,
Bournemouth.
BH2 6AW

T:01202 375818
info@lmaarchitects.co.uk
www.lmaarchitects.co.uk

