

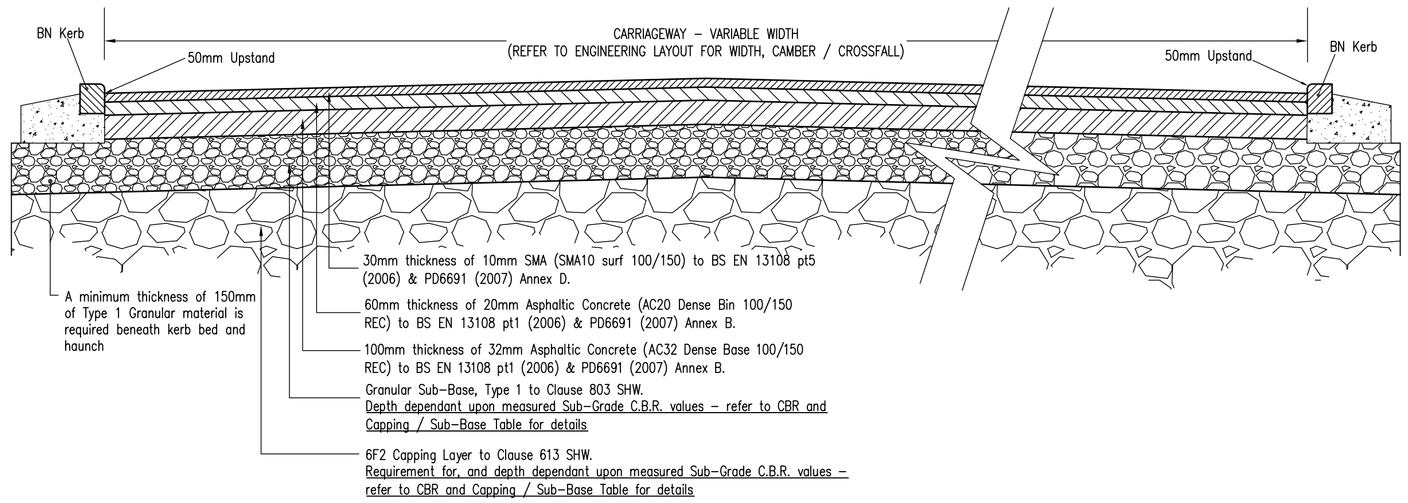



Asphalt Concrete Carriageway Detail
Scale NTS

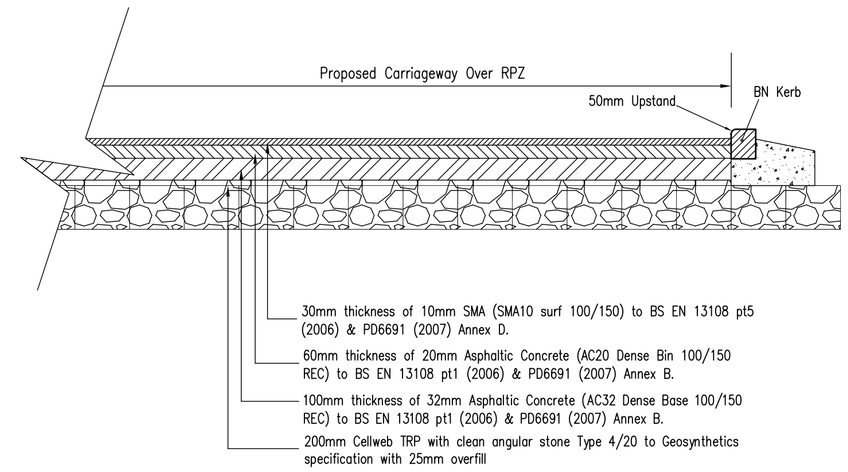


RPZ Carriageway Detail
Scale NTS

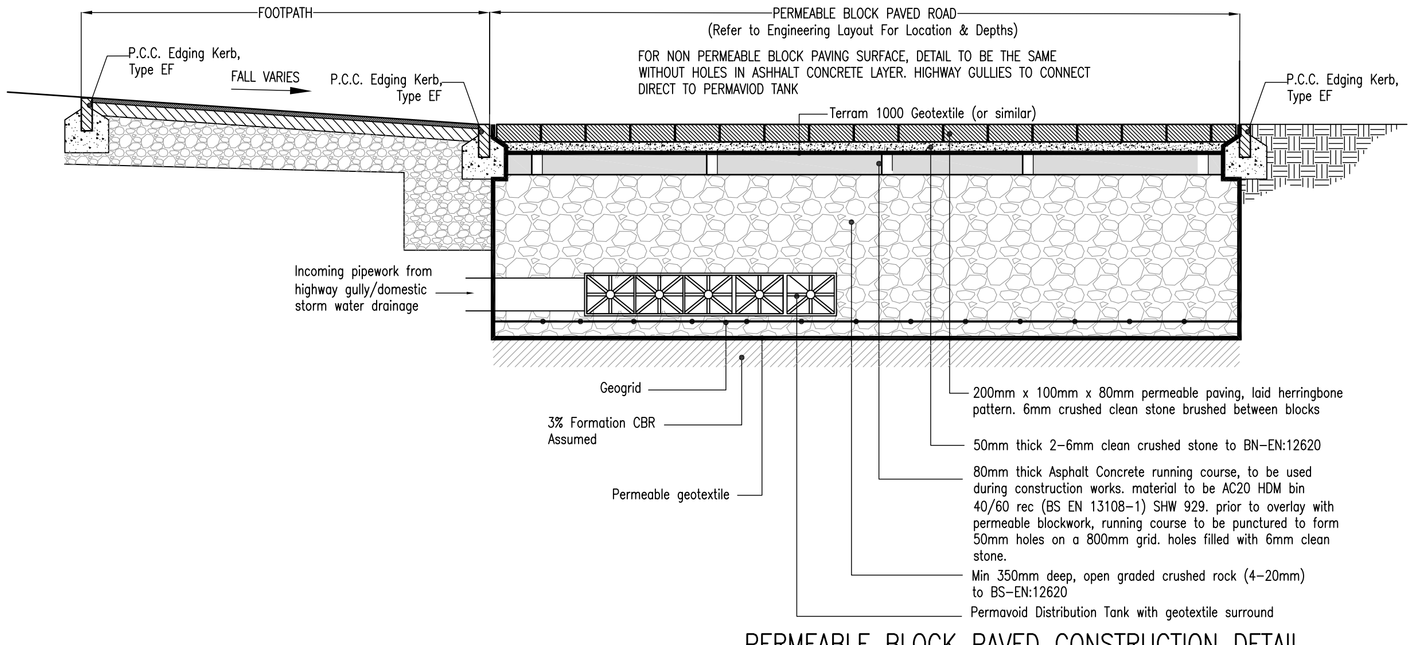


PERMEABLE BLOCK PAVED CONSTRUCTION DETAIL
Not to scale

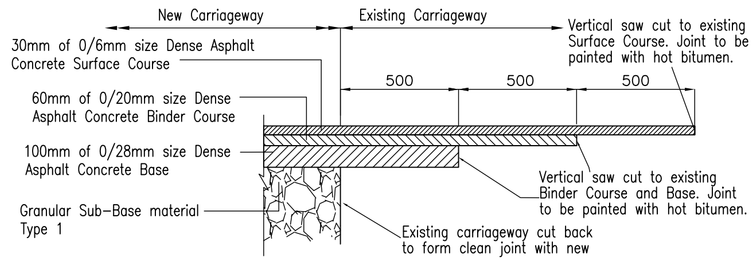


Joint to Existing Highway Surfacing Detail
Scale NTS

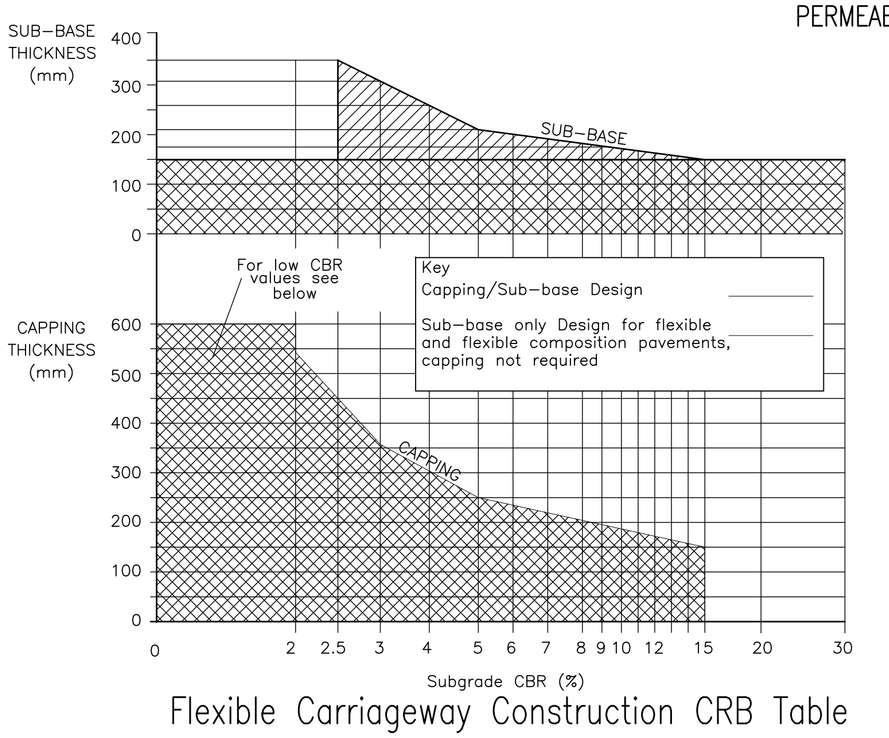


Flexible Carriageway Construction CRB Table

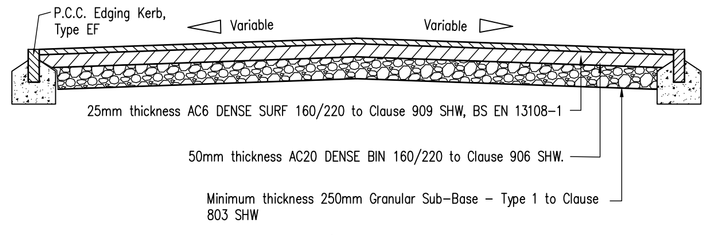


Typical Foot/Cycleway Detail
Scale NTS

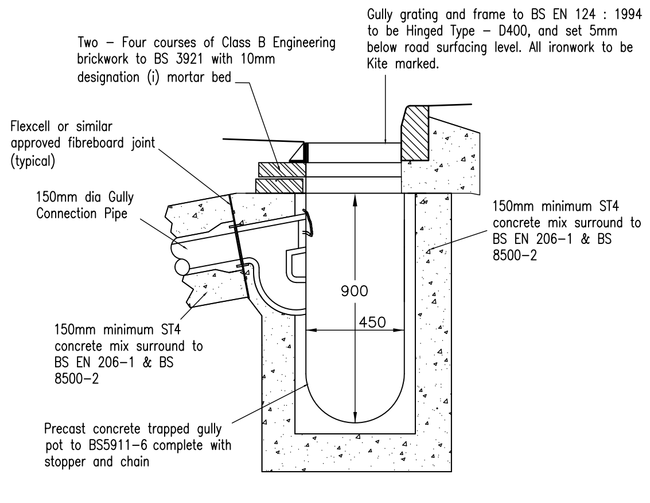

Gully Detail
Scale NTS

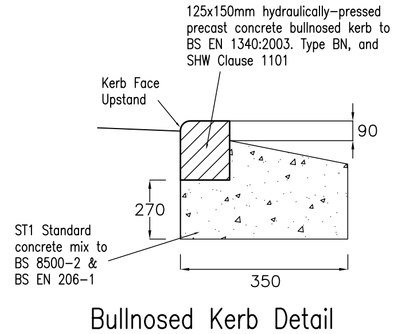

Bullnosed Kerb Detail
Scale NTS

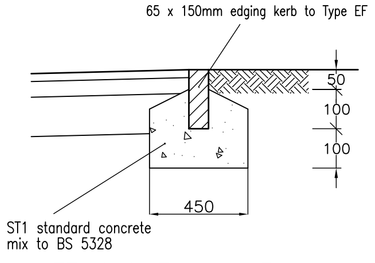

EF Kerb Footway Edging
Scale NTS

NOTES

1. The Contractor shall ascertain the CBR of the subgrade in order to determine the required sub–base thickness.
2. Prior to laying any material the subgrade must be inspected and any soft spots removed and filled with Type 2 material to SHW Clause 804.
3. Use of this drawing does not absolve the client from his responsibilities under Health and Safety: The Construction (Design and management) regulations 2015. The Principle Designer is required to contact Cole Easdon Consultants prior to permitting this drawing to be used in connection with any construction works.
4. All manhole access to be to National Annex NB to BS EN 752–3

No.	By	Date	Revision Details

© Copyright

COLE EASDON CONSULTANTS
YORK HOUSE
EDISON PARK
DORCAN WAY
SWINDON
WILTSHIRE
SN3 3RB
Tel : 01793 619965
Web Site www.ColeEasdon.com
E-mail cec@ColeEasdon.com

Client
Perbury Group

Job Title
Godbey House,
3801 Sea Front,
Hayling Island

Drawing Title
Private Construction Details
Sheet 1 of 2

Drawing Status:

FOR COMMENT	FOR PLANNING	FOR TENDER	FOR APPROVAL	FOR CONSTRUCTION	AS BUILT
X					

CONSTRUCTION AT CLIENT / CONTRACTOR RISK

Designed by:	Drawn by:	Checked by:
RT	RT	RB

Date: January 2018
Scale: NTS @ A1

Drg. No. 5550/07/01
Rev. -