










This drawing is the copyright of H.J.CONCEPTS LTD and may not be copied, altered or reproduced in any way without their written authority © H J Concepts Limited 2017

Do not scale this drawing. Use written dimensions only.
All dimensions shall be checked on site prior to commencement of work.

IF IN DOUBT ASK

DO NOT SCALE: This note may be omitted for **PLANNING PURPOSES ONLY**. Original documents only may be relied upon. Inaccuracies may occur due to printing, scanning and other forms of copying.

This drawing has been produced for **DiffStone Homes Ltd** for the works at **Units 51-57 Frogmore Lane Watlington PO8 8QN** and is submitted as part of a Planning Application and is not intended for use by any other person or for any other purpose

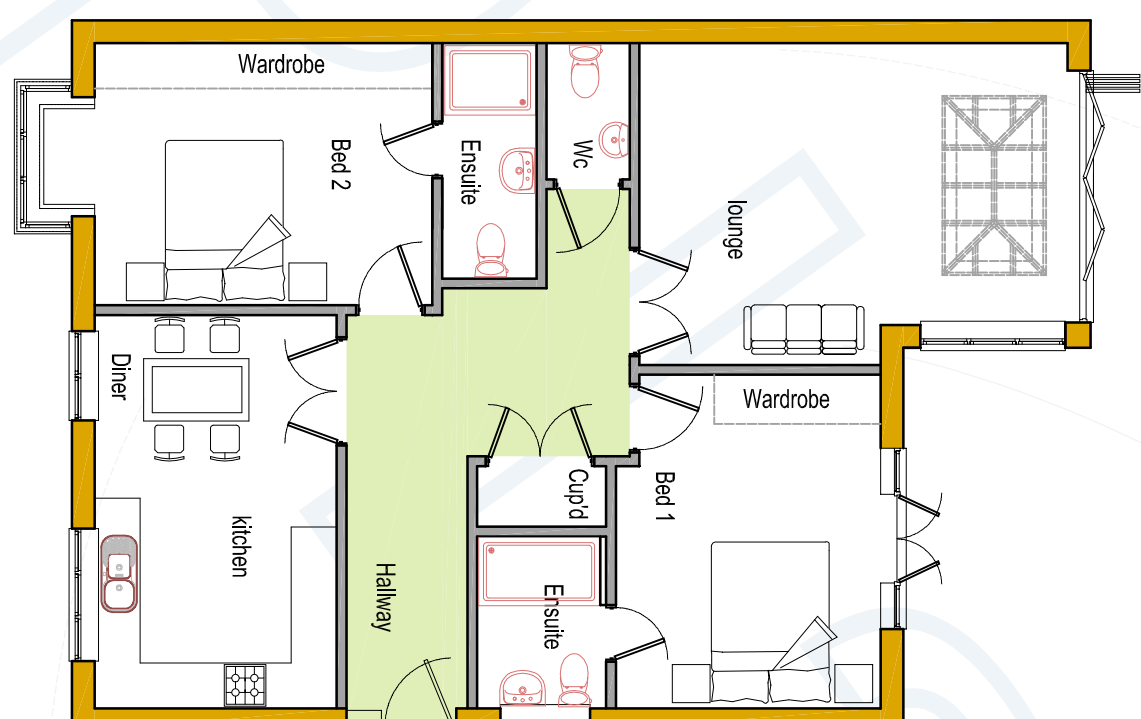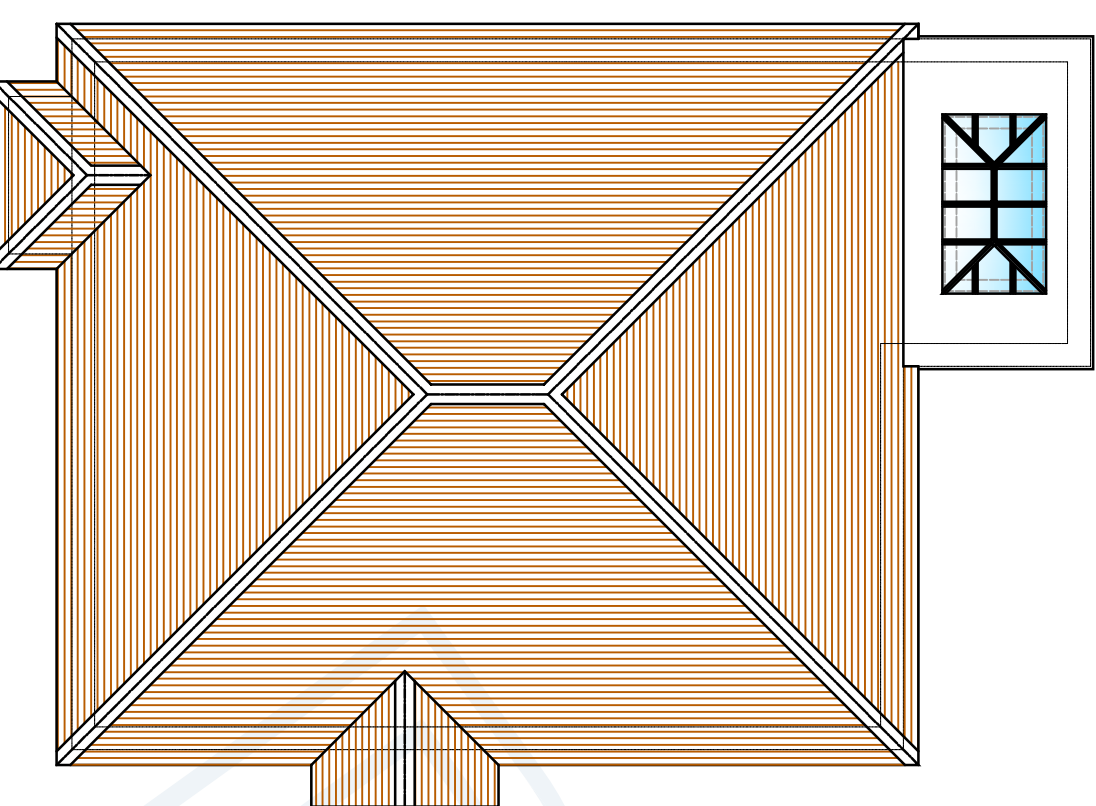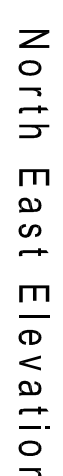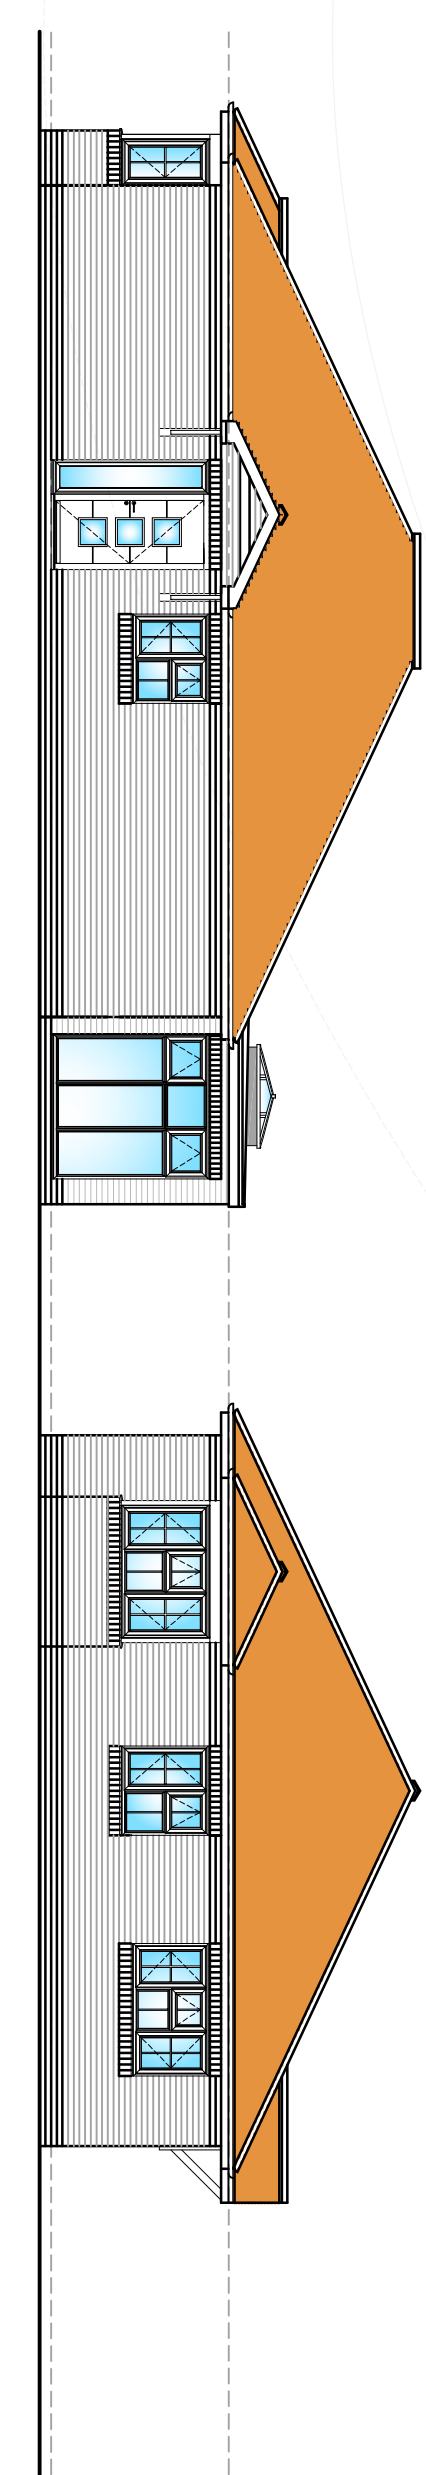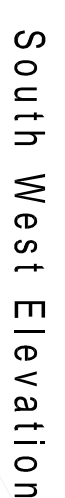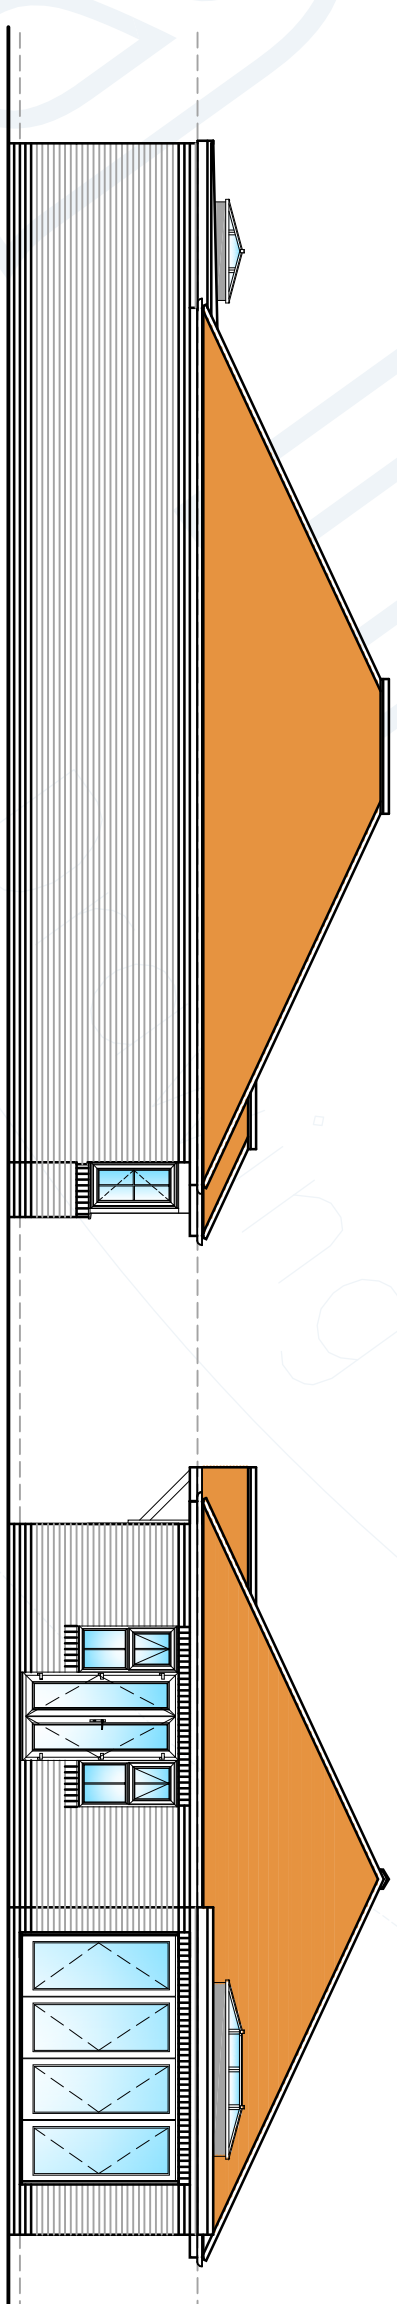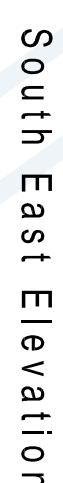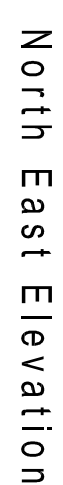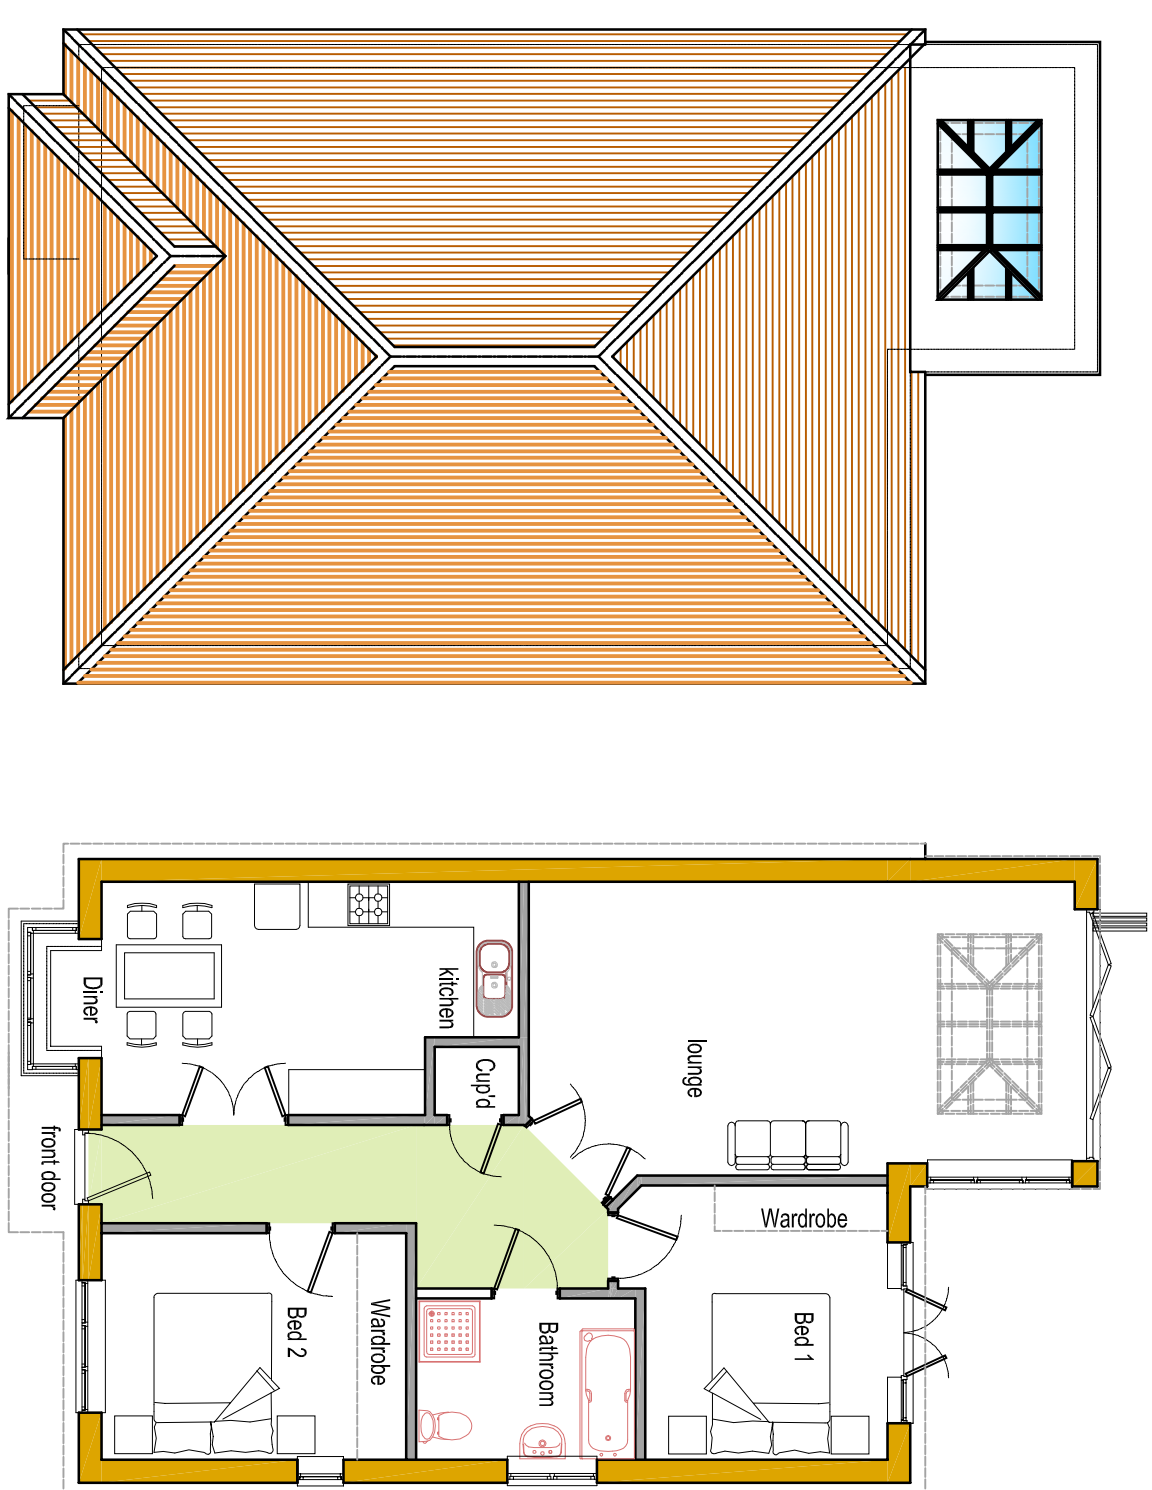

REV	DATE	DESCRIPTION	B
 HJ CONCEPTS LTD Suite 100, Fareham Reach 166 Fareham Road, Gosport, Hampshire, PO13 0FW Telephone: 01329 288684, Email: office@hjoincepts.co.uk			
Customer Project Title Drifstone Homes Ltd 51-57 Frogmore Lane Waterlooville PO8 9QN			
Drawn Title Plots 1 & 2 Plans & Elevations			
ANALYST	PH	CONSULT	
DATE	DATE		
Oct 2017	1:100, 200		
Project File Name 17-1208 — PL 05			
REVISION			