

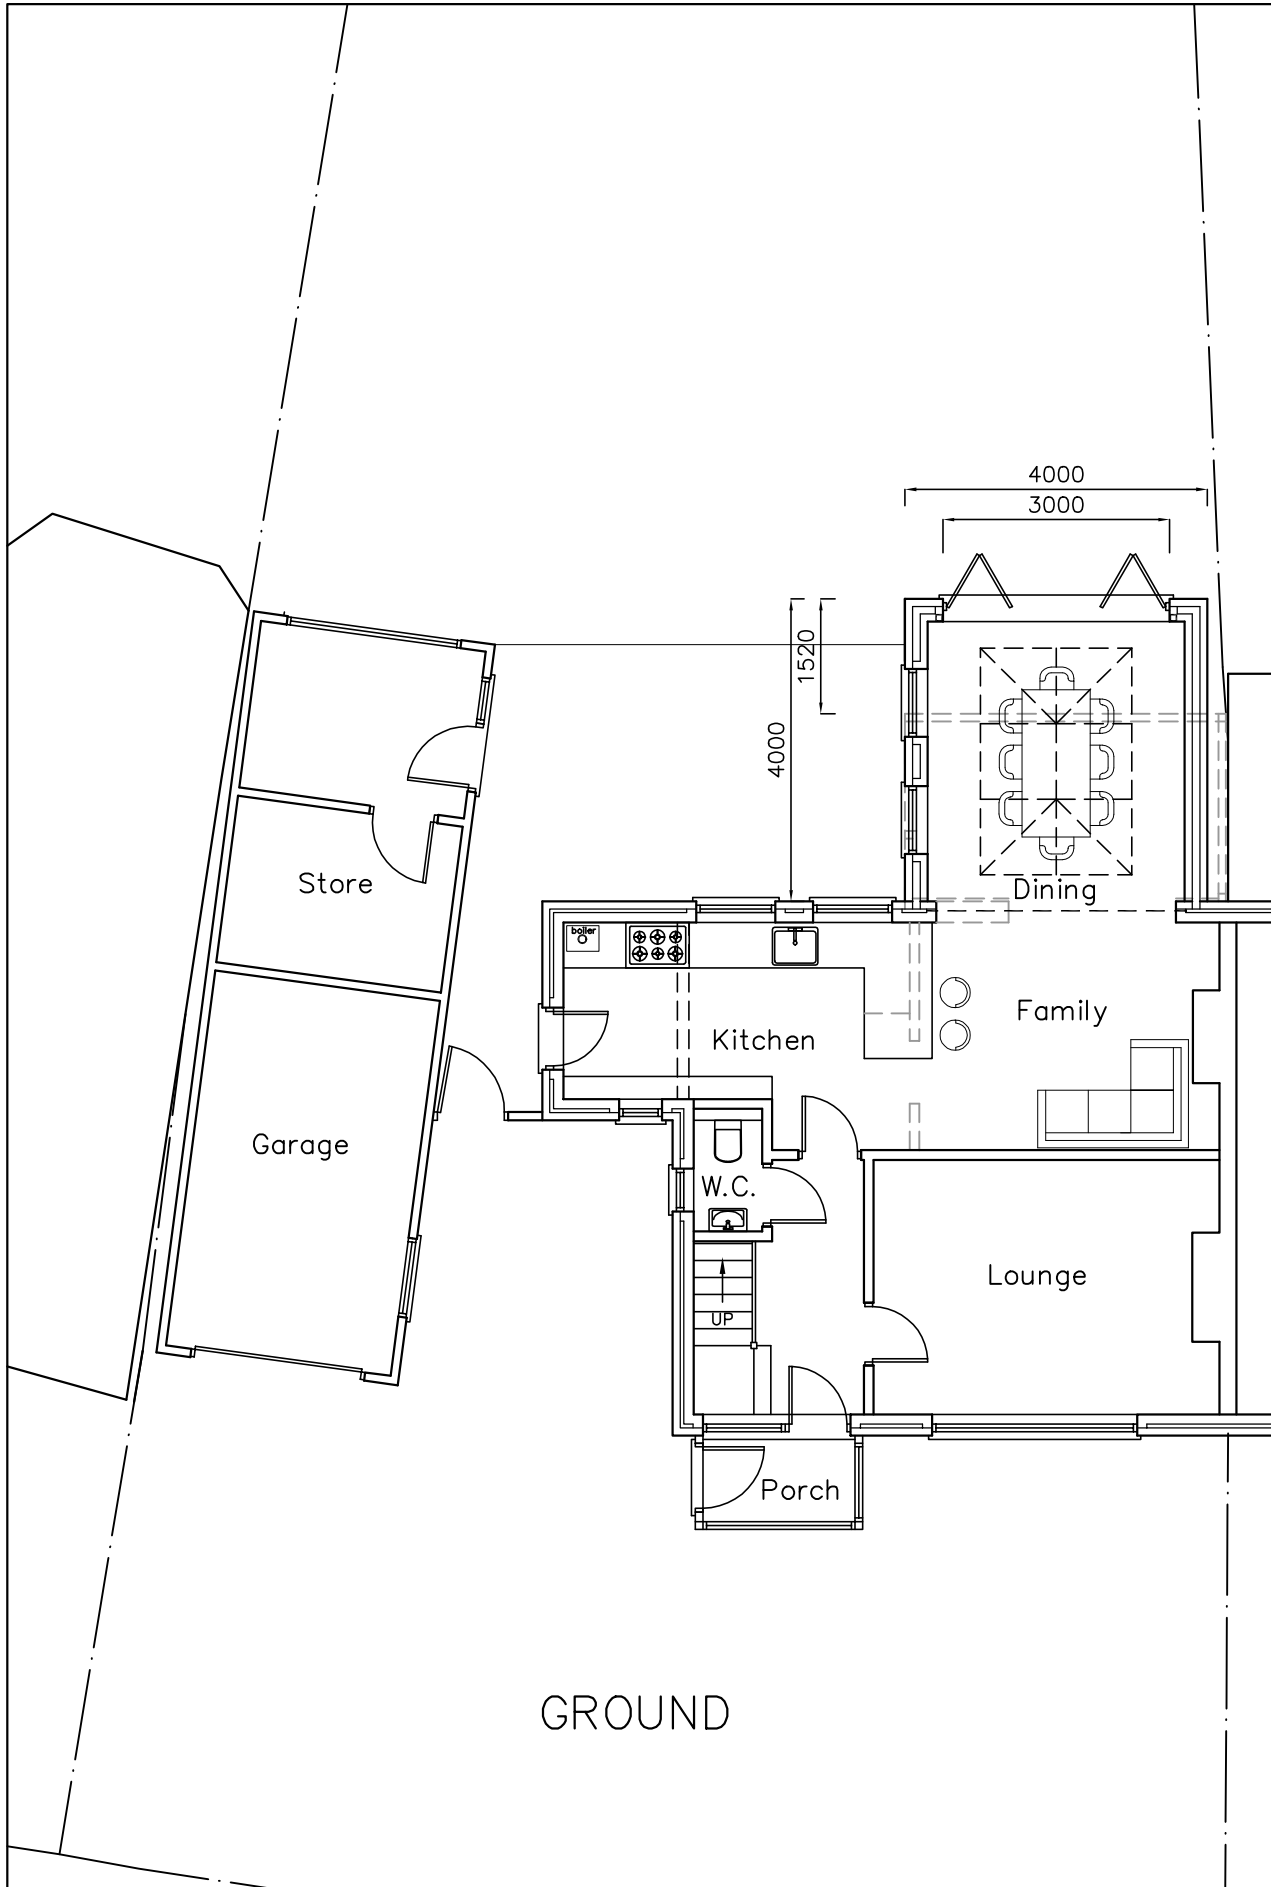
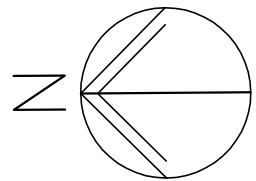


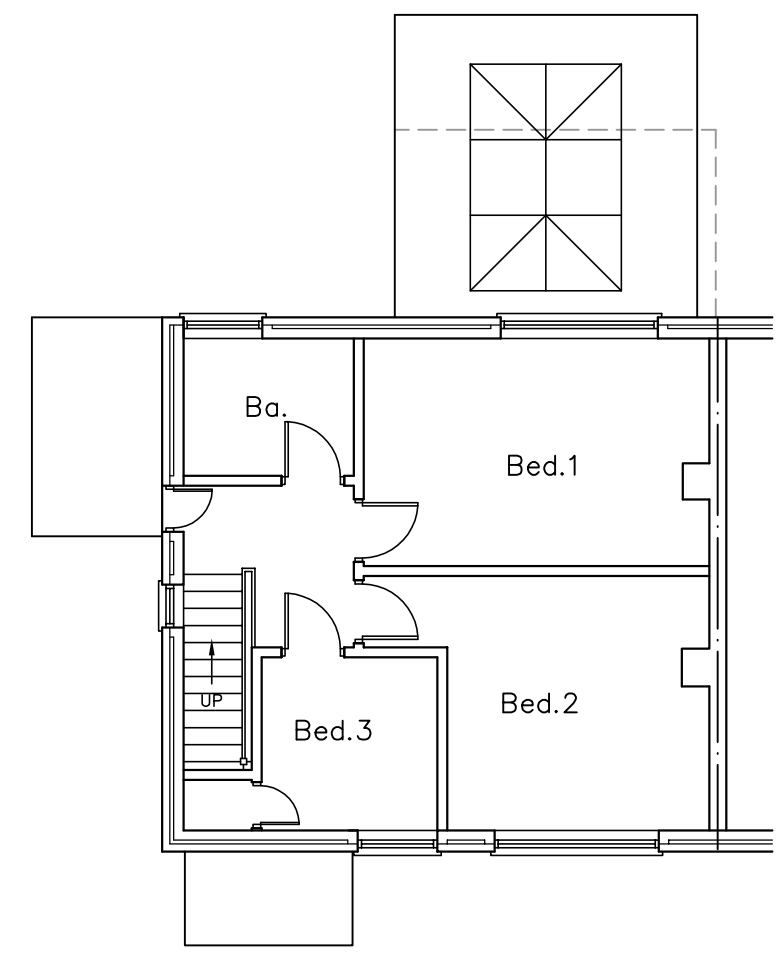

GROUND

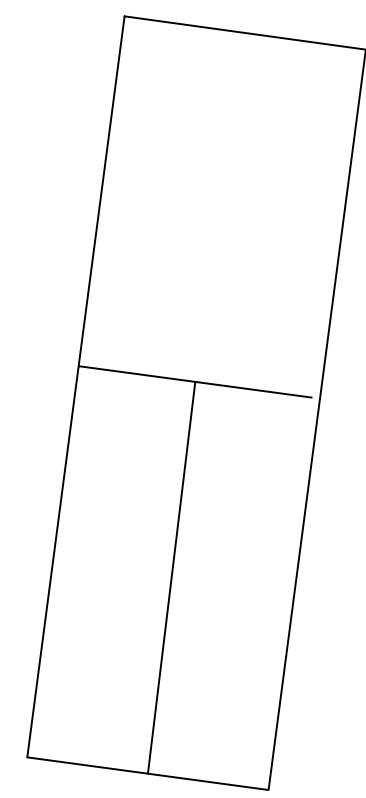

FIRST

8 Lodge Road,
Havant,
PO9 3LL

PROPOSED FLOOR PLANS

- Revisions
- A. Client Revisions 13/07/17
 - B. Client Revisions 18/07/17
 - C. Client Revisions 25/07/17
 - D. 3000 doors. 27/07/17



Martin Critchley
CHARTERED ARCHITECT

The Old Brewery,
15E South Street, Havant,
Hampshire, PO9 1BU
023 92 474 919
critchleyarchitect@hotmail.com

Scale A3 = 1:100
Drawn JHL/ELR
Date 11/07/17

17067-401^D