

NOTE ALL PERMISSIONS TO BE OBTAINED AS REQUIRED FROM THE LITIGATION AND MANAGING AGENTS PRIOR TO THE COMMENCEMENT OF ANY WORK

WINDOWS TO BE DOUBLE AND TO ACHIEVE A U VALUE OF 1.0W/M²K TO GIVE A MINIMUM 1/20TH OF THE FLOOR AREA AS OPENING. PROVIDE 10,000 MM SQ THICKLE VENT TO NEW ROOM. ANY LOW LEVEL GLAZING TO CRITICAL AREAS IN DOORS/WINDOW TO BE SAFETY GLASS TO D.S 6206

HAVANT BOROUGH COUNCIL

07 FEB 2018

RECEIVED

PROPOSED LAYOUT


ELECTRICAL INSTALLATION BY APPROVED CERTIFICATED ELECTRICIAN TO COMPLY WITH APPROVED DOCUMENT P.
CERTIFICATE TO BE ISSUED ON COMPLETION OF WORK.
BY COMPETENT APPROVED CHARTERED ELECTRICIAN
USE ENERGY EFFICIENT LIGHT BULBS AND FITTINGS.

PROPOSED ALTERATIONS TO FORM BEDROOM.
2, VISTA COURT, WEBB LANE, HAYLING ISLAND, HANTS.
FOR MR & MRS J. DINSMORE.

STUDWORK 100MM X 50MM WELL BRACKETED UNDER WITH 2 LAYERS OF 12.5MM PLASTER BOARD FIXED STAGGERED JOINT AND DRY LINED INSIDE BOTH WALLS.
INSERT INTO STUDWORK 100MM THICK SOUND INSULATION RATIO 5 MINIMUM DENSITY 10KG/M³

NEW HALF HOUR FIRE RESISTING SELF CLOSING DOOR AND FRAME WITH FLUORESCENT STRIP FITTED TO NEW BEDROOM

PETER J. WALKER
ISLAND DESIGN
182 SEAFRONT, HAYLING ISLAND, HANTS
PO11 9AN
TEL. 02392467571

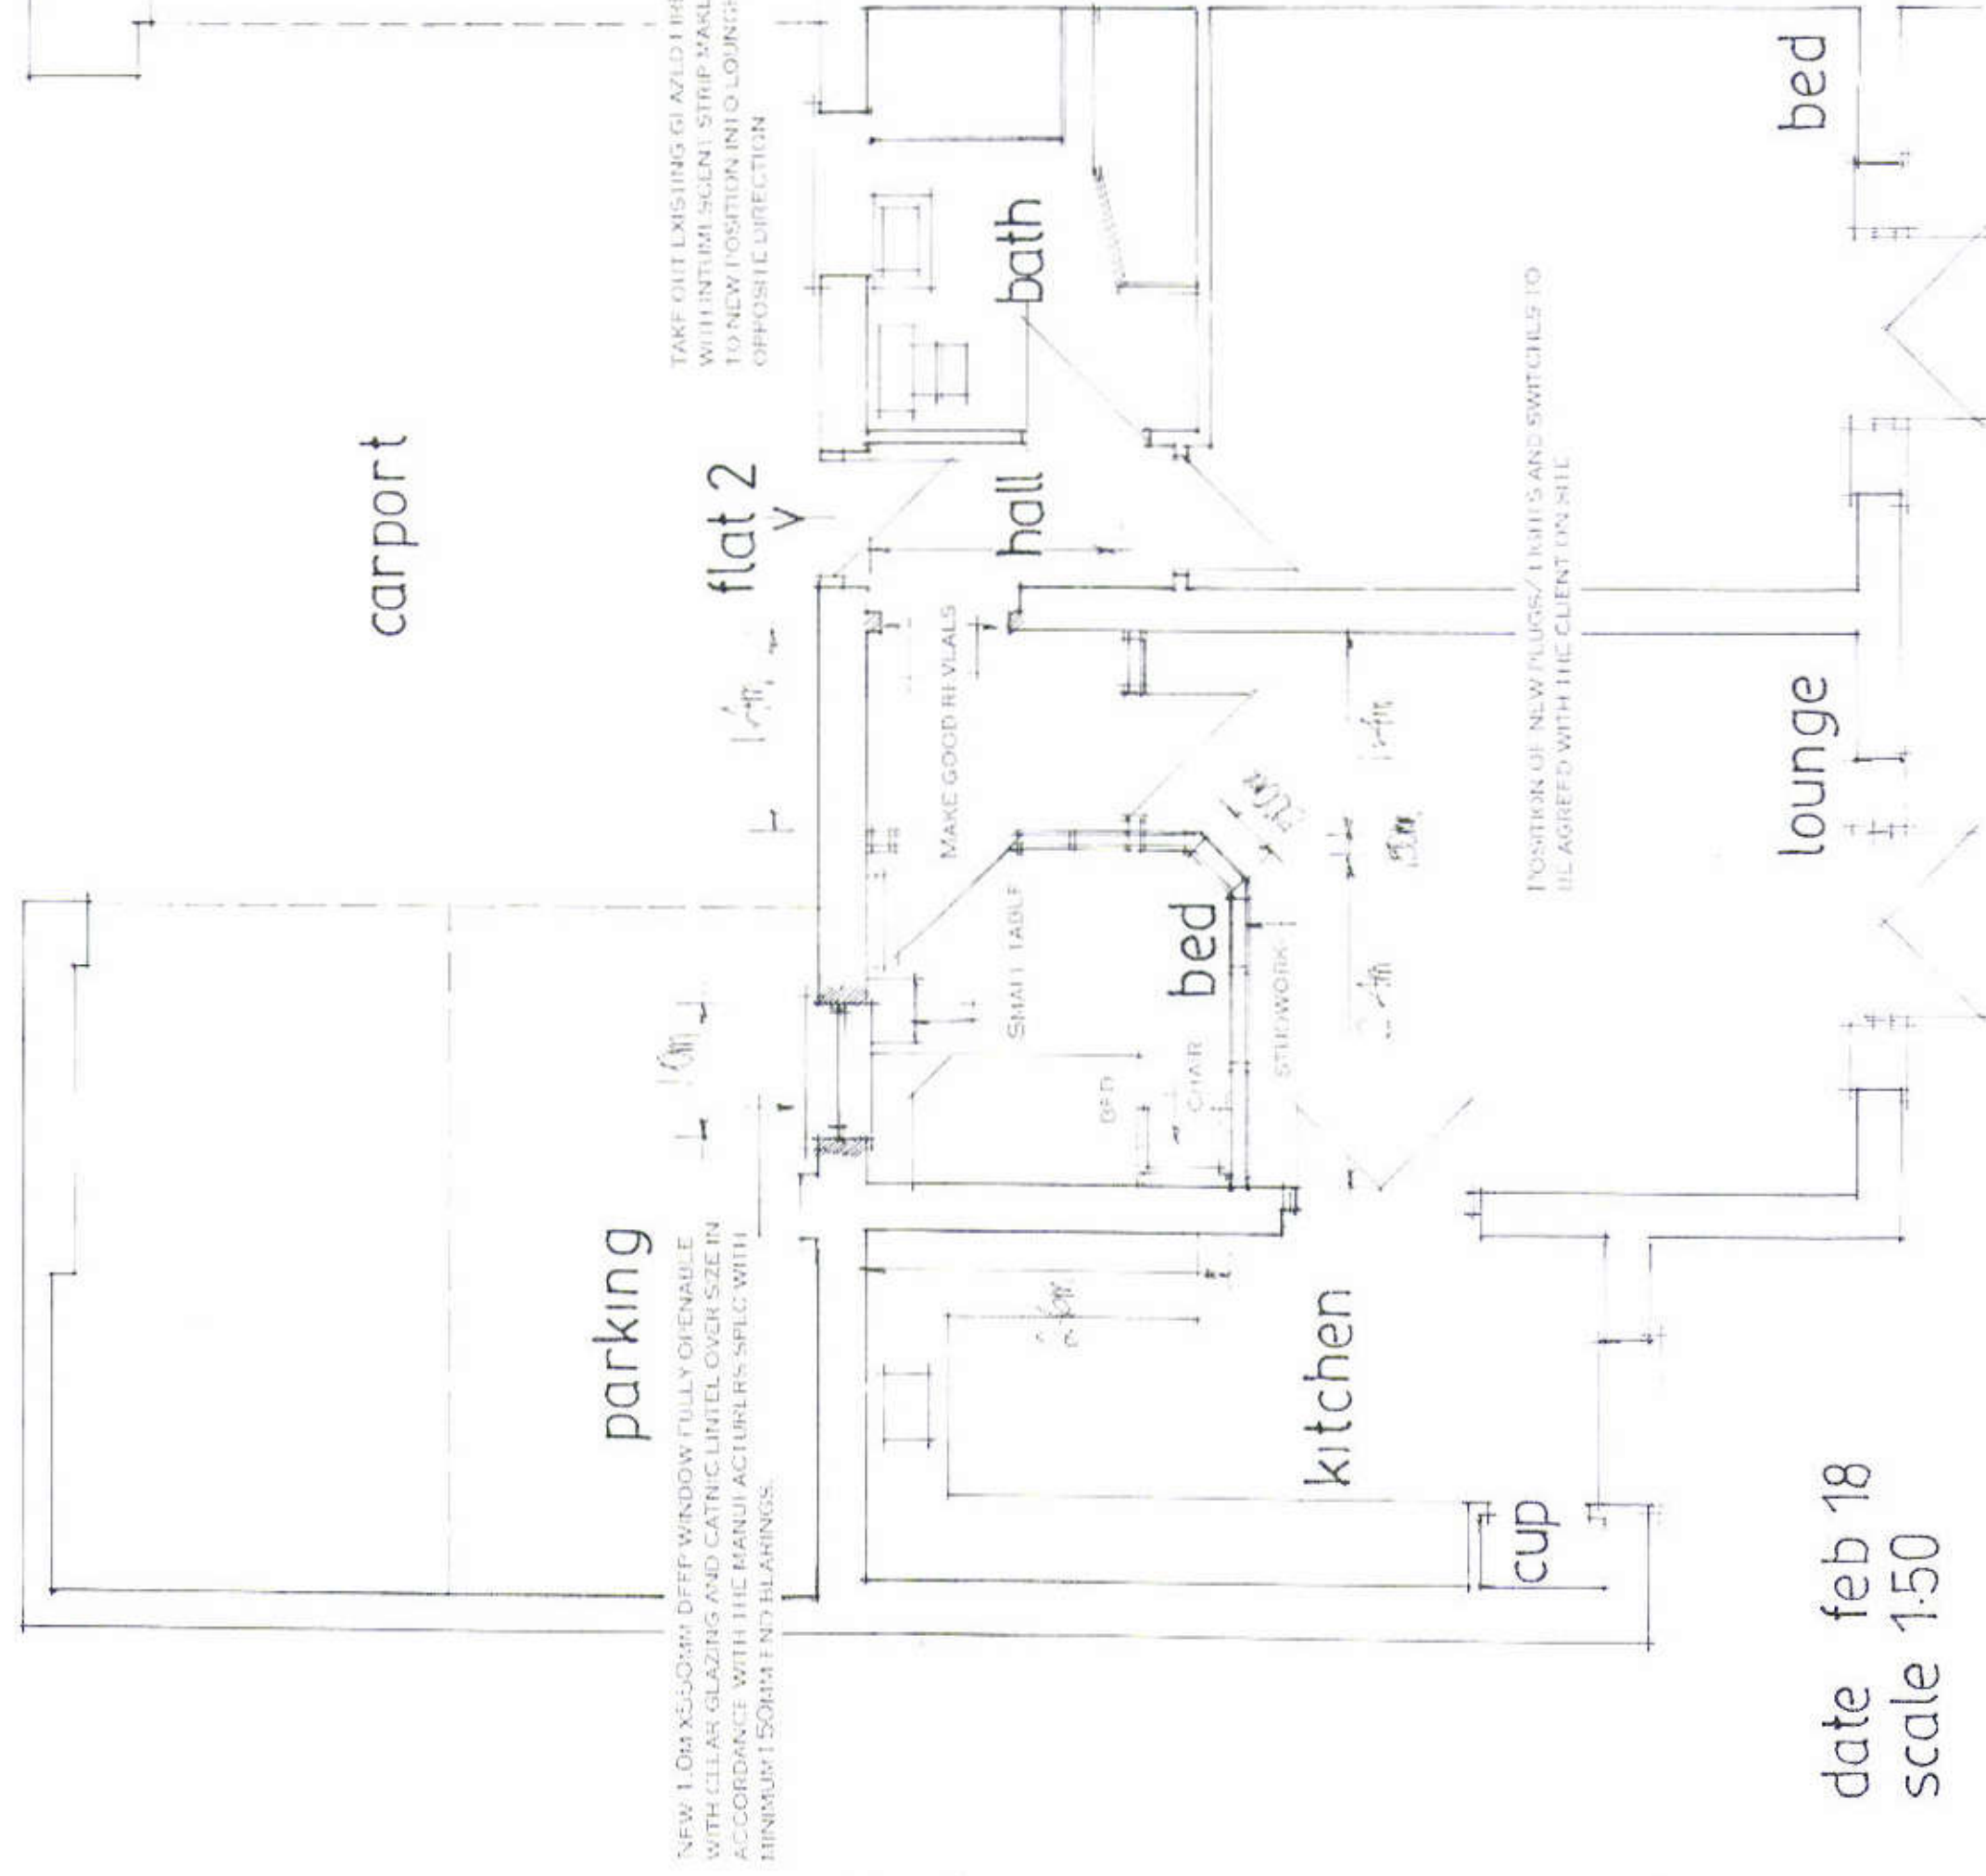

date feb 18
scale 1:50