


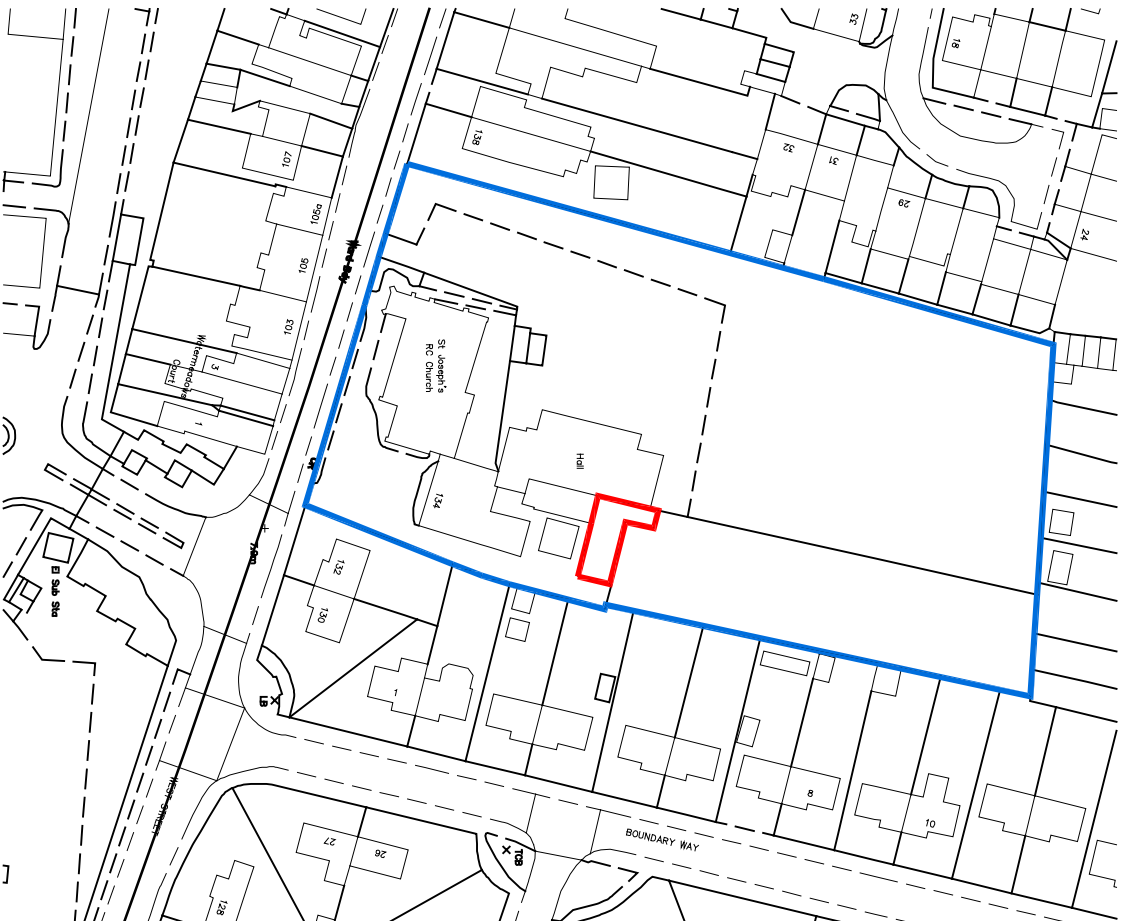


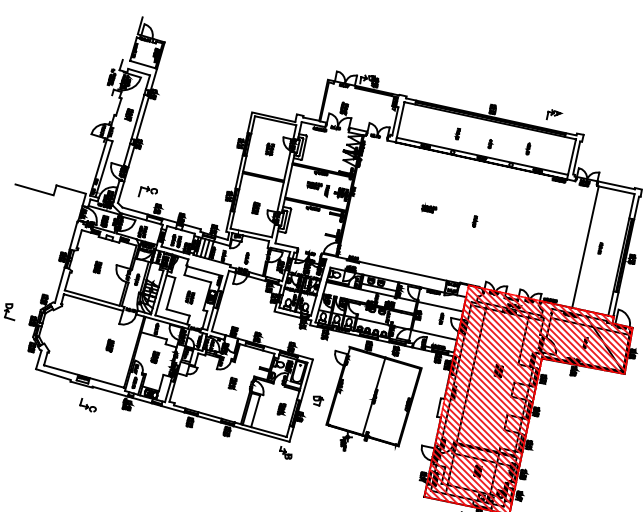

Site Location Plan
1:1250

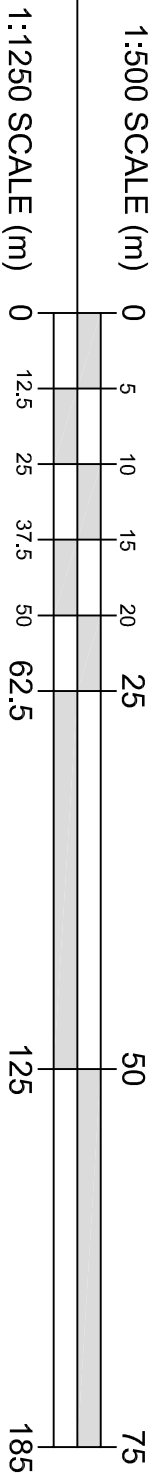

Church Plan
1:500

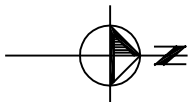

REV	DATE	NOTES	BY
CHANGE OF USE APPLICATION			

Do not scale from this drawing - all dimensions to be checked on site

the
aed
practice

niall@aedpractice.co.uk www.aedpractice.co.uk
Copyright © The AED Practice Limited (2018)

CHURCH HALL AND MEETING ROOMS
ST JOSEPH CATHOLIC CHURCH, WEST STREET,
WEST STREET, HAVANT, PO9 1LP
SITE LOCATION PLAN
Scale: As indicated on A4 Date: 08.02.18
Dwg No: PD1802/PL01 Rev: