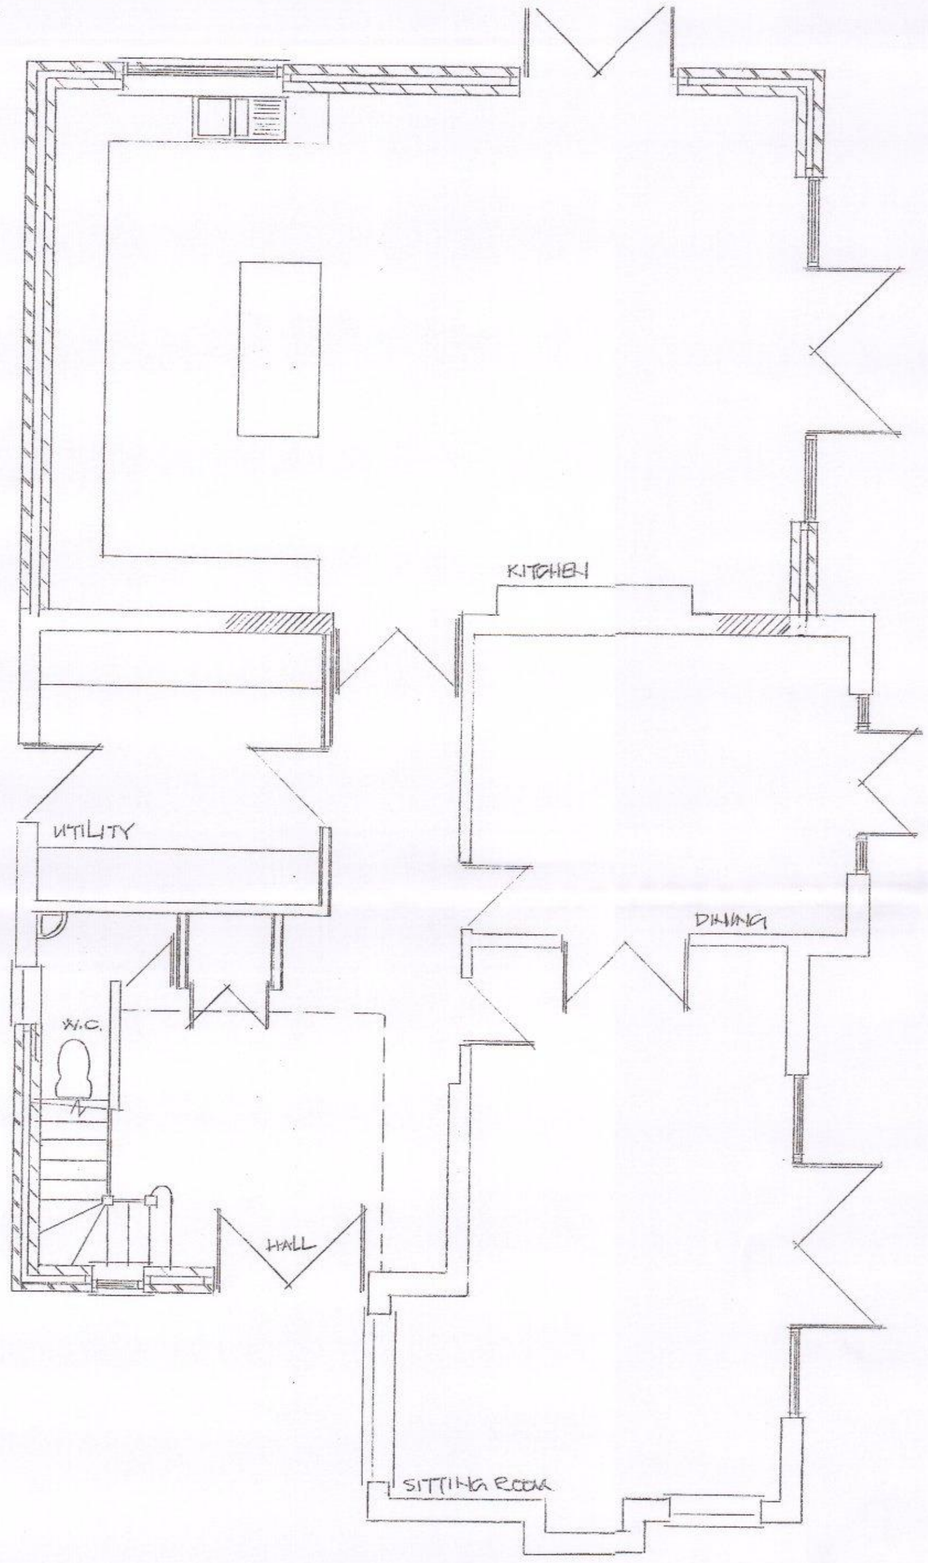

GROUND FLOOR PLAN

HAVANT BOROUGH COUNCIL
26 OCT 2017
RECEIVED

MR N. BROWN

21 CASTLE AVE
WARBLINGTON
HAVANT
PO9 2RY

PROPOSED GROUND FLOOR PLAN

David Niven Design Ltd
Architectural Services and Structural Engineering
David Niven– Director
74 Westbourne Ave
Emsworth
Hampshire
PO10 7QU
01243 330070
davidnivendesign@ymail.com
Proud Members of CheckaProfessional.com

1:50	SEPT '17	16/1129/5