PROJECT: PROPOSED DOUBLE GARAGE AT 112 LONDON RD, WATERLOOVILLE, PO8 8HE	**DRAWING TITLE**: PROPOSED SITE SECTION	**DRAWING NUMBER**: 100.B.20 **REVISION**: A	**SCALE** : AS SHOWN @ A3	**NOTES** :

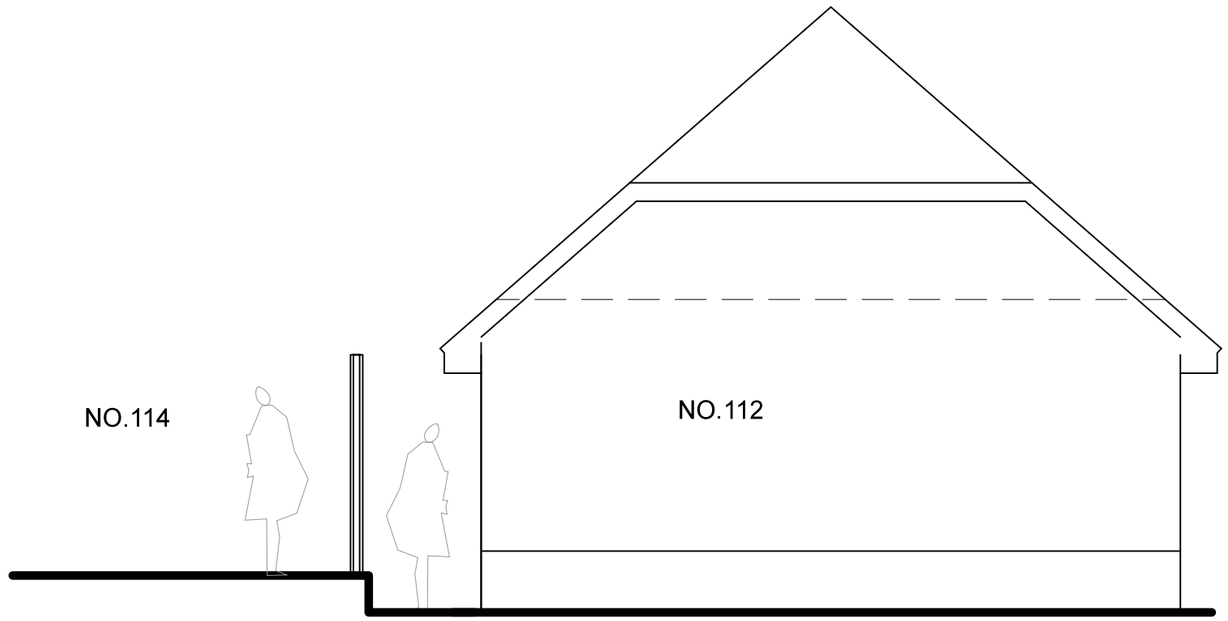

PROPOSED SIDE ELEVATION / SITE SECTION
SCALE 1:50

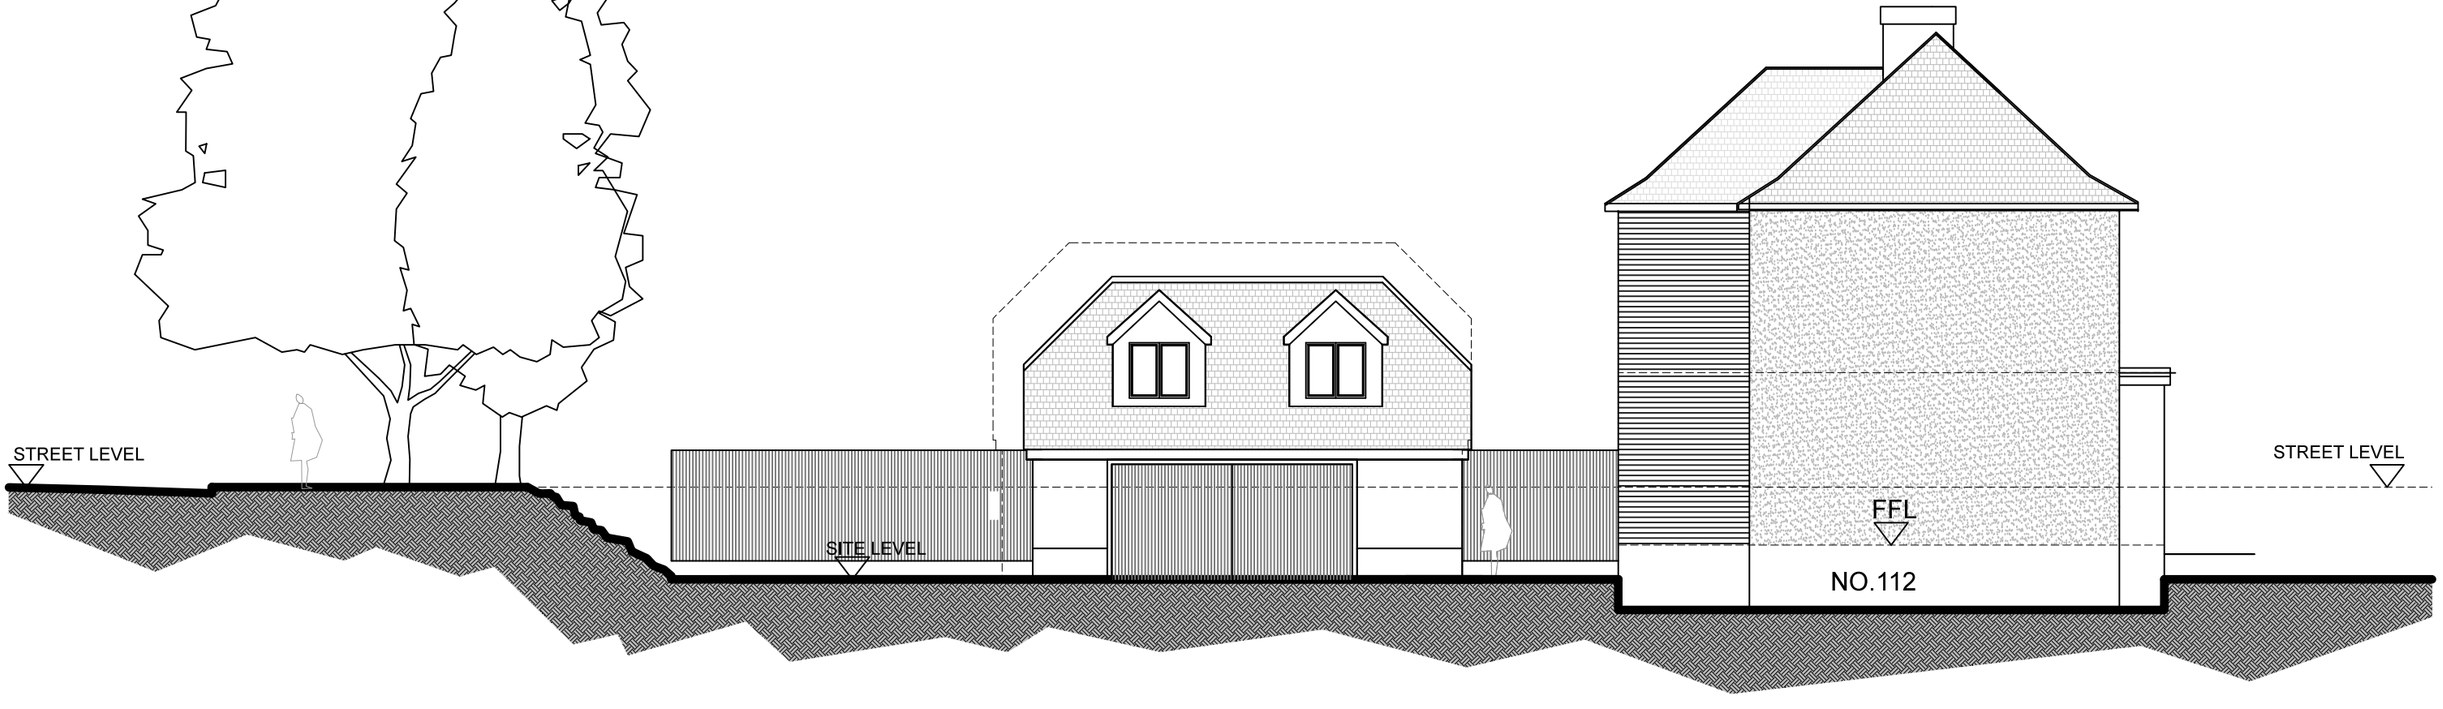

PROPOSED SIDE ELEVATION
SCALE 1:100